Docusign Envelope ID: FD3197B0-A61B-84C9-815D-44BA41CDFF8F

BATH AND NORTH EAST SOMERSET COUNCIL

(26-045) (AUDLEY GROVE, KINGSMEAD, BATH) (ZONE 26 AUTHORISED AND DESIGNATED PARKING PLACES) (PROHBITION OF PARKING AT ANY TIME) ORDER 2026

The Bath and North East Somerset Council ("the Council") in exercise of its powers under sections 1, 2, 4, 32, 35, 45, 46, 49, 51, 53 and 63A of and Part IV of Schedule 9 to the Road Traffic Regulation Act 1984 ("the 1984 Act") and of all other enabling powers, after consultation with the chief officer of police in accordance with Part III of Schedule 9 to the 1984 Act, makes the following order:-

1. This Order is made on 5th November 2026 and comes into operation on the 23rd November 2026 and may be cited as the Bath and North East Somerset Council (26-045) (Audley Grove, Kingsmead, Bath) (Zone 26 Authorized and Designated Parking Places) (Prohibition of Parking At Any Time) Order 2026;

2. Extension of existing Resident Parking Zone 26 and Permit Holder Only Parking Bays and lengths of No Parking At Any Time restrictions in Audley Grove, Kingsmead, Bath as shown on Schedule 1.

3. Any reference in this Order to any enactment shall be construed as a reference to that enactment as amended by any subsequent enactment.

Part 2: Additions, Revocations and Modifications

1. The Bath and North East Somerset Council (Various Roads, Bath and North East Somerset) (Prohibition of stopping, waiting, loading and parking places) (Consolidation) Order 2024 (as amended) is varied as provided by the following plans attached to schedule 1 in this Order.

2. The plan(s) attached to this Order are hereby attached to (26-045) (Audley Grove, Kingsmead, Bath) (Zone 26 Authorized and Designated Parking Places) (Prohibition of Parking At Any Time) Order 2026 and forms part of that Order.

Given under the Common Seal of the Bath and North East Somerset Council the 5th day of November 2026.

THE COMMON SEAL of
BATH AND NORTH EAST
SOMERSET COUNCIL
was hereunto affixed in the
presence of:-



Sealed By: Bath & North East Somerset Council
Sealed Time: 2026/11/05 | 12:21 GMT

Authorised signatory Rachel O'Sullivan


SCHEDULE 1

Maps attached to this Order indicate the lengths of roads on which the provisions of this Order apply.

Docusign Envelope ID: FD3197B0-A61B-84C9-815D-44BA41CDFF8F

Bath and North East Somerset: (26-045) (Audley Grove, Kingsmead, Bath) (Zone 26 Authorised and Designated Parking Places) (Prohibition of Parking At Any Time) Order 2026

2 Maps

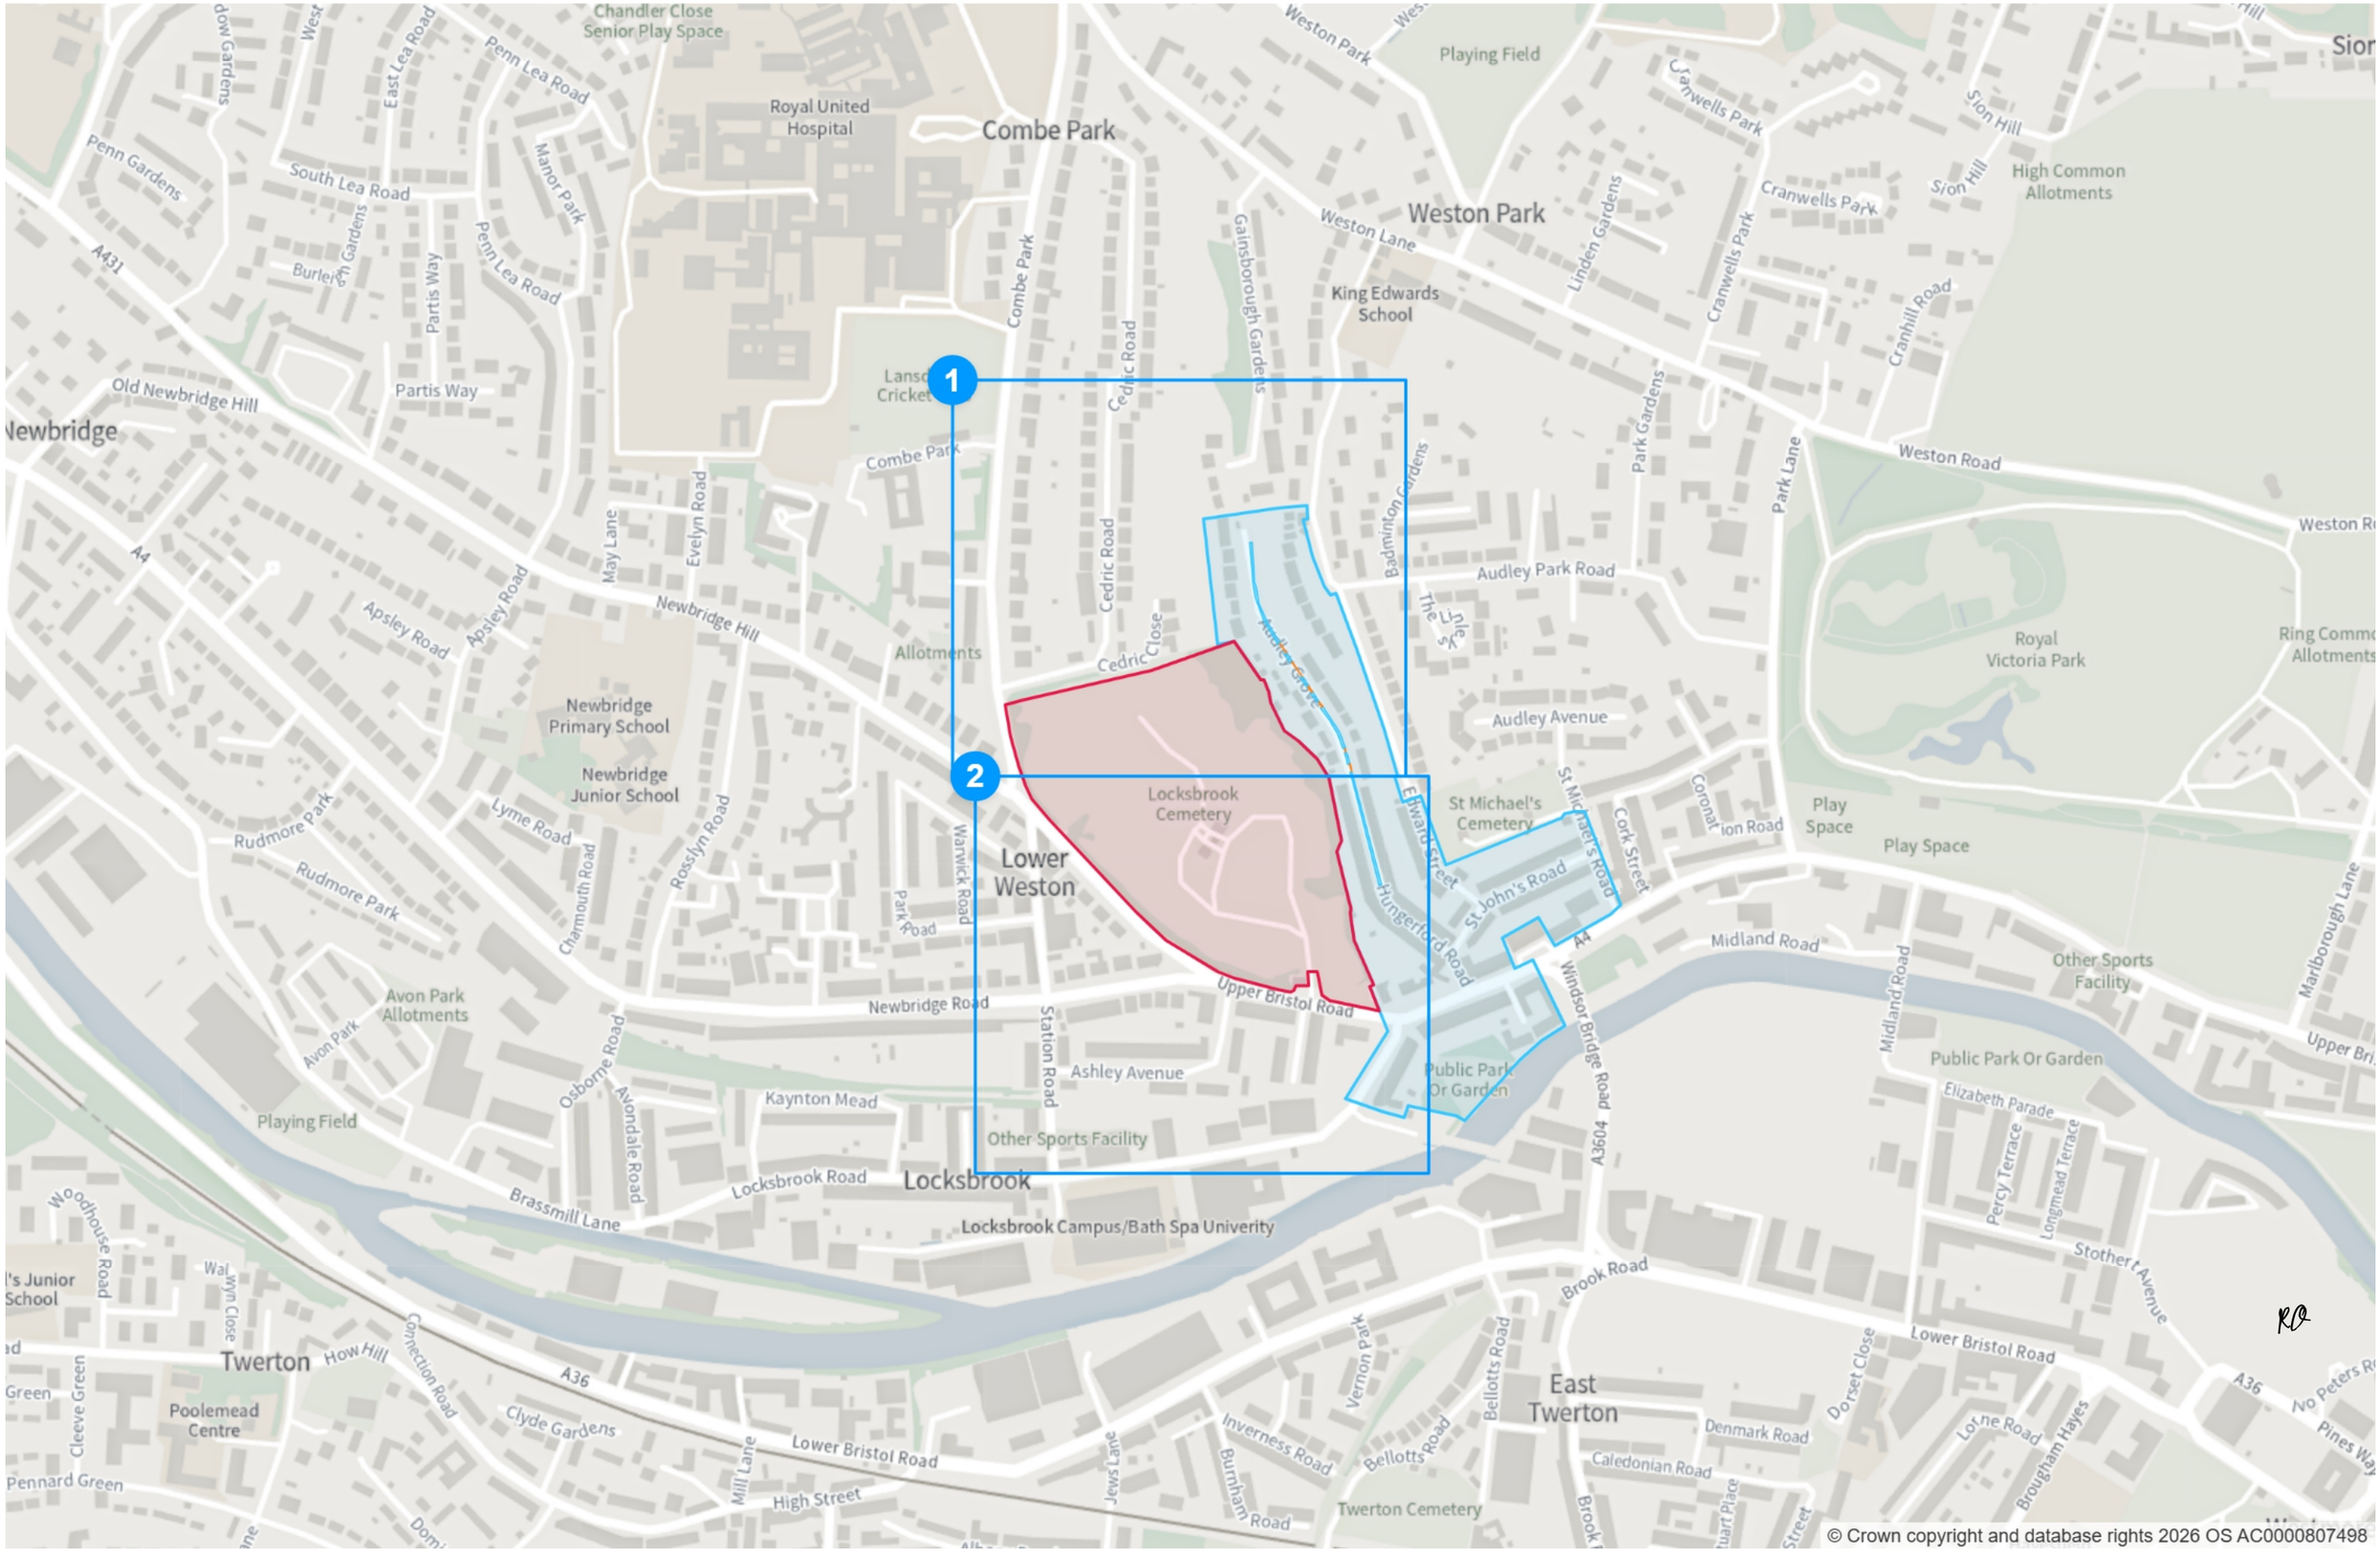

© Crown copyright and database rights 2026 OS AC0000807498

Docusign Envelope ID: FD3197B0-A61B-84C9-815D-44BA41CDFF8F

Static Order Guide

Map page indicator

Shows current map number against total and indicates if the legend is split over multiple pages eg. 2a, 2b, 2c

Change type

Indicates whether restrictions have been Added, Modified or Removed

Coloured spots

Restrictions with different attributes are marked with a lettered spot


Restriction icons

Min stay Max stay No return Tariff hours

Up to Fuel surcharge Event day Emissions pricing

Restriction durations

Where no months or days are specified, restrictions apply all year and all week

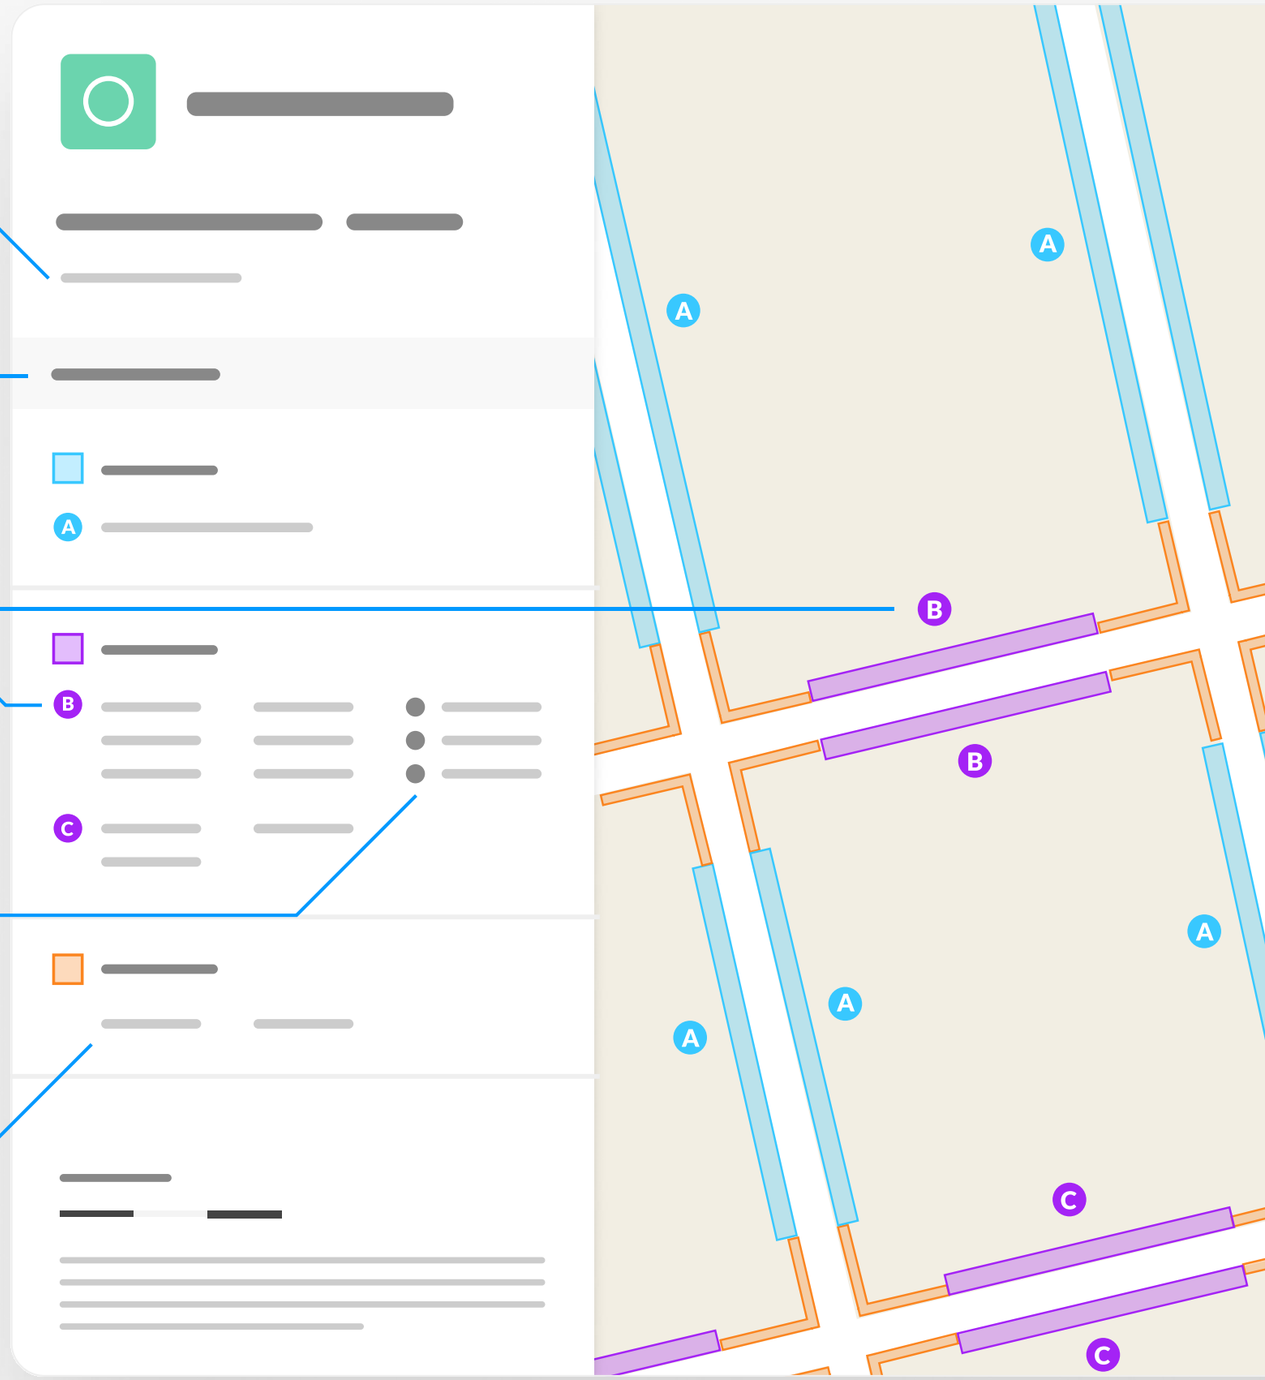

Bath & North East Somerset Council
Improving People's Lives

(26-045) (Audley Grove, Kingsmead, Bath) (Zone 26 Authorised and Designated Parking Places) (Prohibition of Parking At Any Time) Order 2026

Map 1 of 2

Made 05/11/26 - Operational 23/11/26

ADDED

No waiting at any time

A At all times

Resident permit holders parking place (Zone 26)

B 08:00-18:00

MODIFIED

No waiting at any time

C At all times


Resident permit holders parking place (Zone 26)

D 08:00-18:00

Restricted Parking Zone (Locksbrook Cemetery)

E **No waiting at any time**

At all times

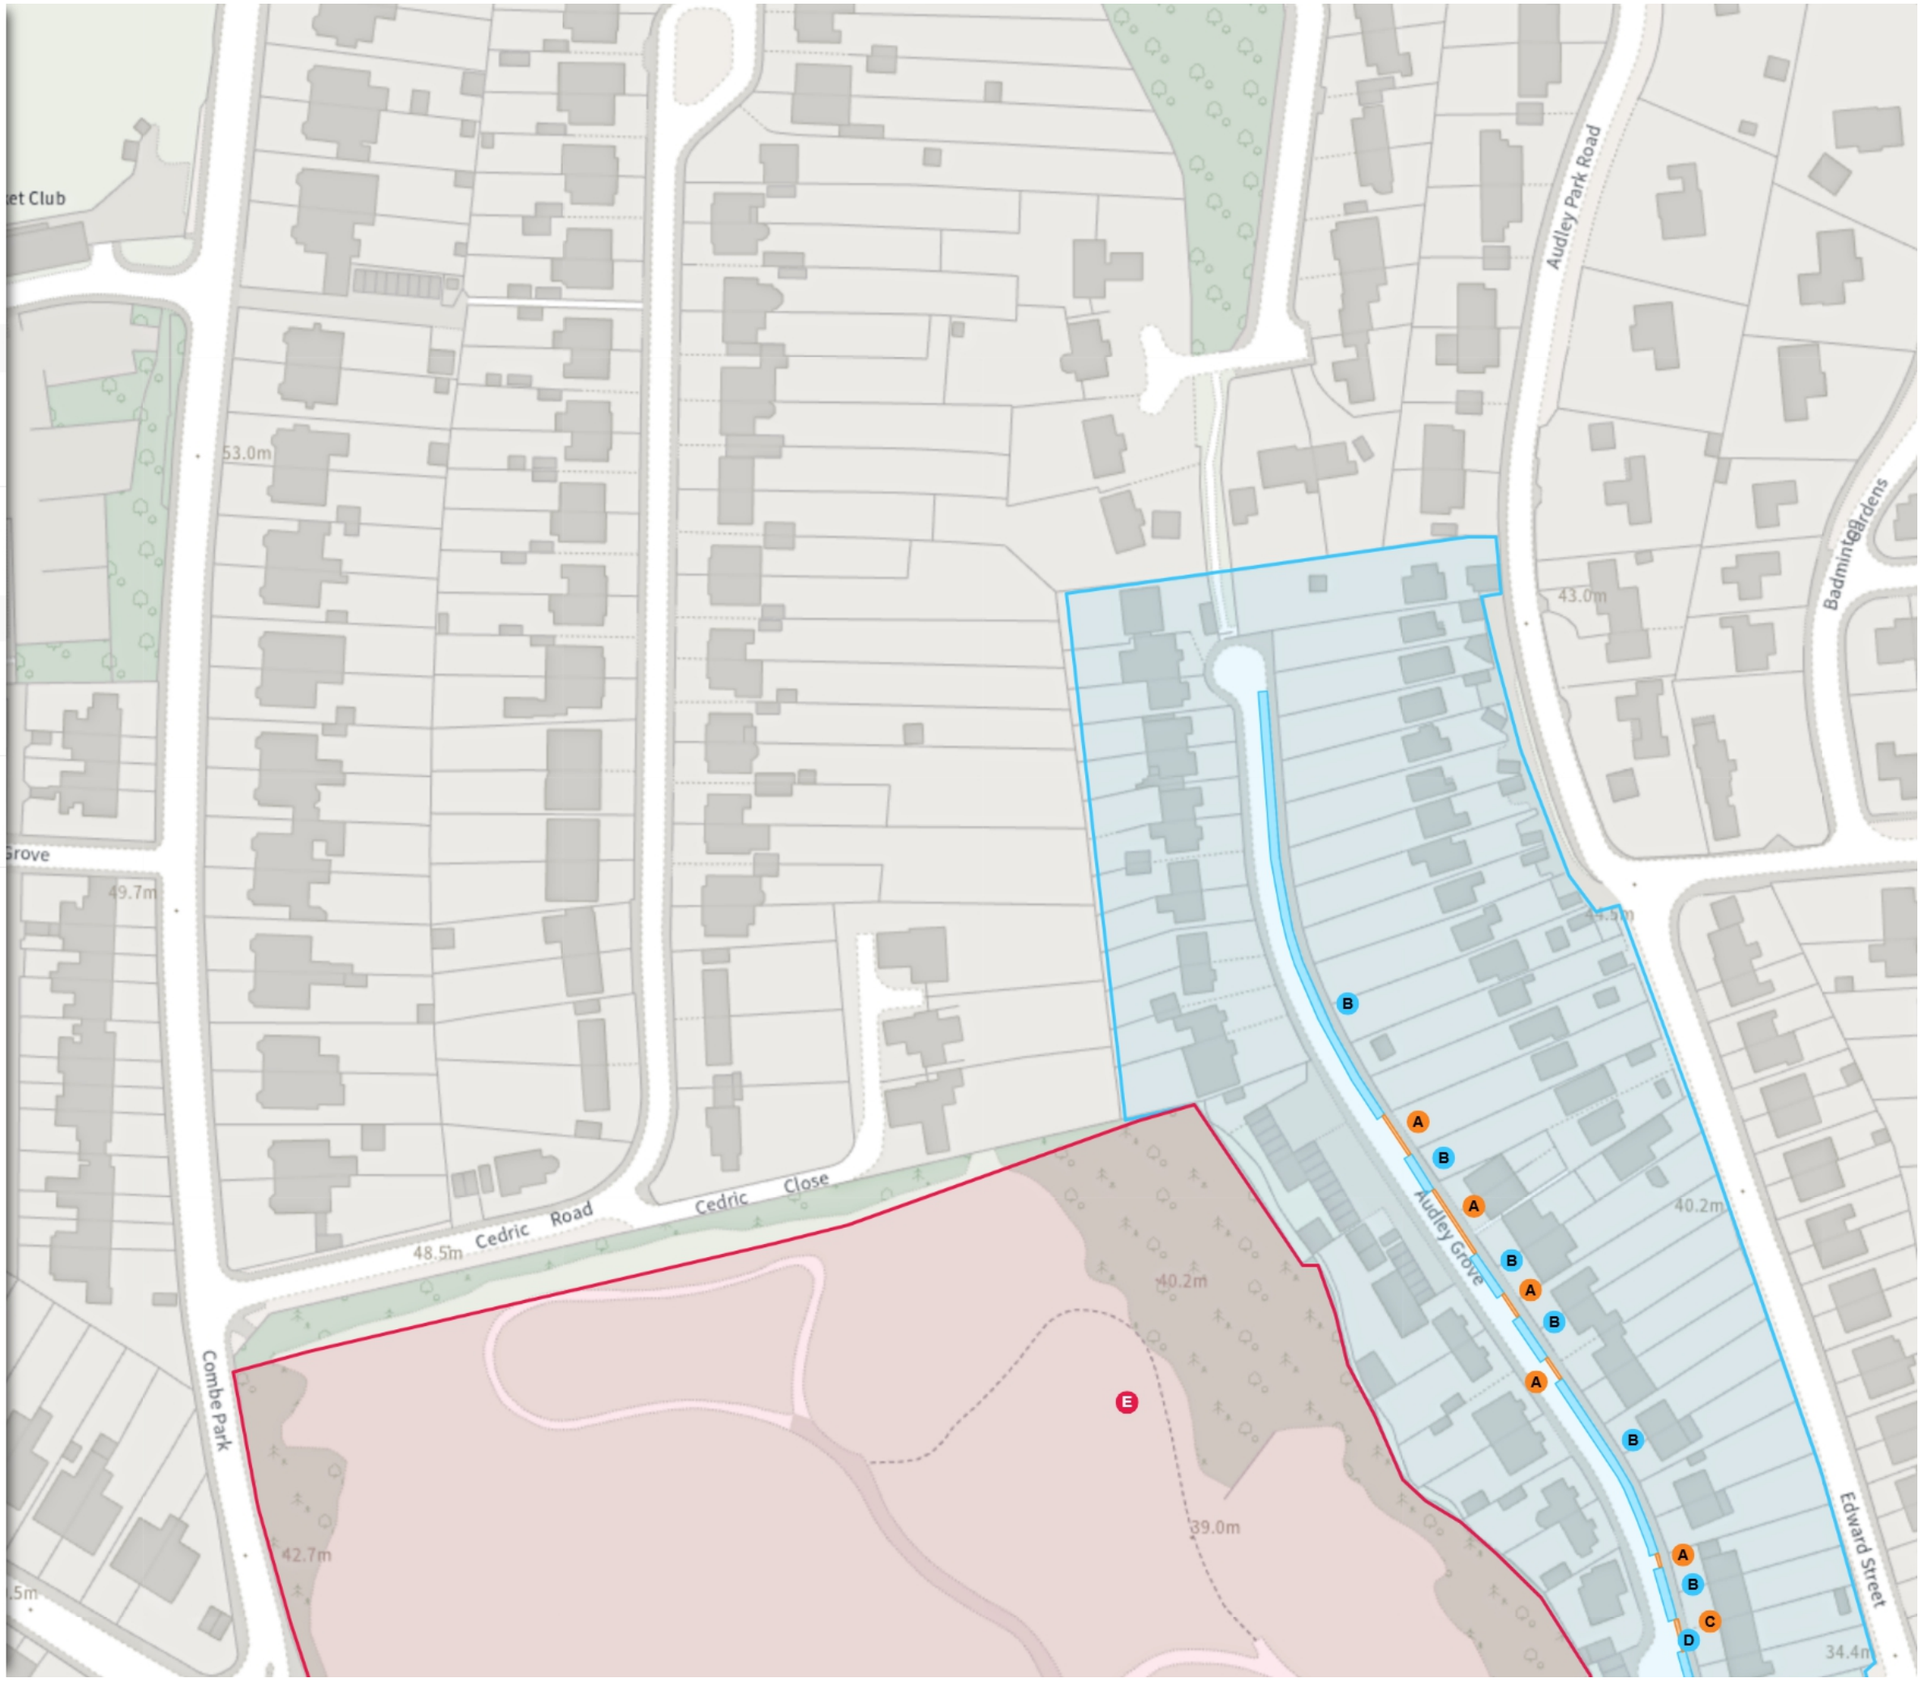

Scale: 1:1250 0 20 40 60m

NW 372961.325, 165694.804 **SE** 373394.378, 165312.758

© Crown copyright and database rights 2026 Ordnance Survey.
You are not permitted to copy, sub-license, distribute or sell any of this data to third parties in any form. Licence number AC0000807498

Docusign Envelope ID: FD3197B0-A61B-84C9-815D-44BA41CDFF8F

Bath & North East Somerset Council
Improving People's Lives

(26-045) (Audley Grove, Kingsmead, Bath) (Zone 26 Authorised and Designated Parking Places) (Prohibition of Parking At Any Time) Order 2026

Map 2 of 2

Made 05/11/26 - Operational 23/11/26

MODIFIED

Resident permit holders parking place (Zone 26)

A 08:00-18:00

Restricted Parking Zone (Locksbrook Cemetery)

B **No waiting at any time**

At all times



Scale: 1:1250 0 20 40 60m

NW 372980.971, 165318.104 **SE** 373414.059, 164936.032

© Crown copyright and database rights 2026 Ordnance Survey.
You are not permitted to copy, sub-license, distribute or sell any of this data to third parties in any form. Licence number AC0000807498