Docusign Envelope ID: CB9BF8C3-5125-8AC1-8351-DEDCE82DA23A

BATH AND NORTH EAST SOMERSET COUNCIL

(26-039) (ARLINGTON ROAD, BATH)

(REVOCATION OF PRESCRIBED TURN) (RIGHT TURN ONLY) ORDER 2026

The Bath and North East Somerset Council ("the Council") in exercise of its powers under sections 1, 2, 3, 4 and 5, and Part IV of Schedule 9 to the Road Traffic Regulation Act 1984 ("the 1984 Act") and of all other enabling powers, after consultation with the chief officer of police in accordance with Part III of Schedule 9 to the 1984 Act, makes the following order: -

Part 1: Implementation and Citation

1. This order is made on the12th November 2026 and shall come into operation on the 16th November 2026 and may be cited as (26-039) (Arlington Road, Bath) (Revocation of Prescribed turn) (Right Turn Only) Order 2026.

2. Any reference in this Order to any enactment shall be construed as a reference to that enactment as amended by any subsequent enactment.

Part 2: Additions, Revocations and Modifications

1. The Bath and North East Somerset Council (Various Roads) (Moving Traffic Regulations) (Consolidation) Order 2025 (as amended) is varied as provided by the following plans attached to schedule 1 in this Order.

3. The plan(s) attached to this Order are hereby attached to (26-039) (Arlington Road, Bath) (Revocation of Prescribed turn) (Right Turn Only) Order 2026 and forms part of that Order.

Given under the Common Seal of the Bath and North East Somerset Council the12th day of November 2026.

THE COMMON SEAL of
BATH AND NORTH EAST
SOMERSET COUNCIL
was hereunto affixed in the
presence of:-



Sealed By: Bath & North East Somerset Council
Sealed Time: 2026/11/12 | 09:20 GMT

Carrie-Ann Evans

Authorised signatory

Schedule 1

Docusign Envelope ID: CB9BF8C3-5125-8AC1-8351-DEDCE82DA23A

Docusign Envelope ID: CB9BF8C3-5125-8AC1-8351-DEDCE82DA23A

Moving Order Guide

Map page indicator

Shows current map number against total and indicates if the legend is split over multiple pages eg. 2a, 2b, 2c

Change type

Indicates whether restrictions have been Added, Modified or Removed

Coloured spots


Restrictions with different attributes are marked with a lettered spot

Turn directions

Prohibited and prescribed turns start from the spot and end at the arrow to indicate the direction of travel

Restriction durations

Where no hours are specified the restriction applies at all times

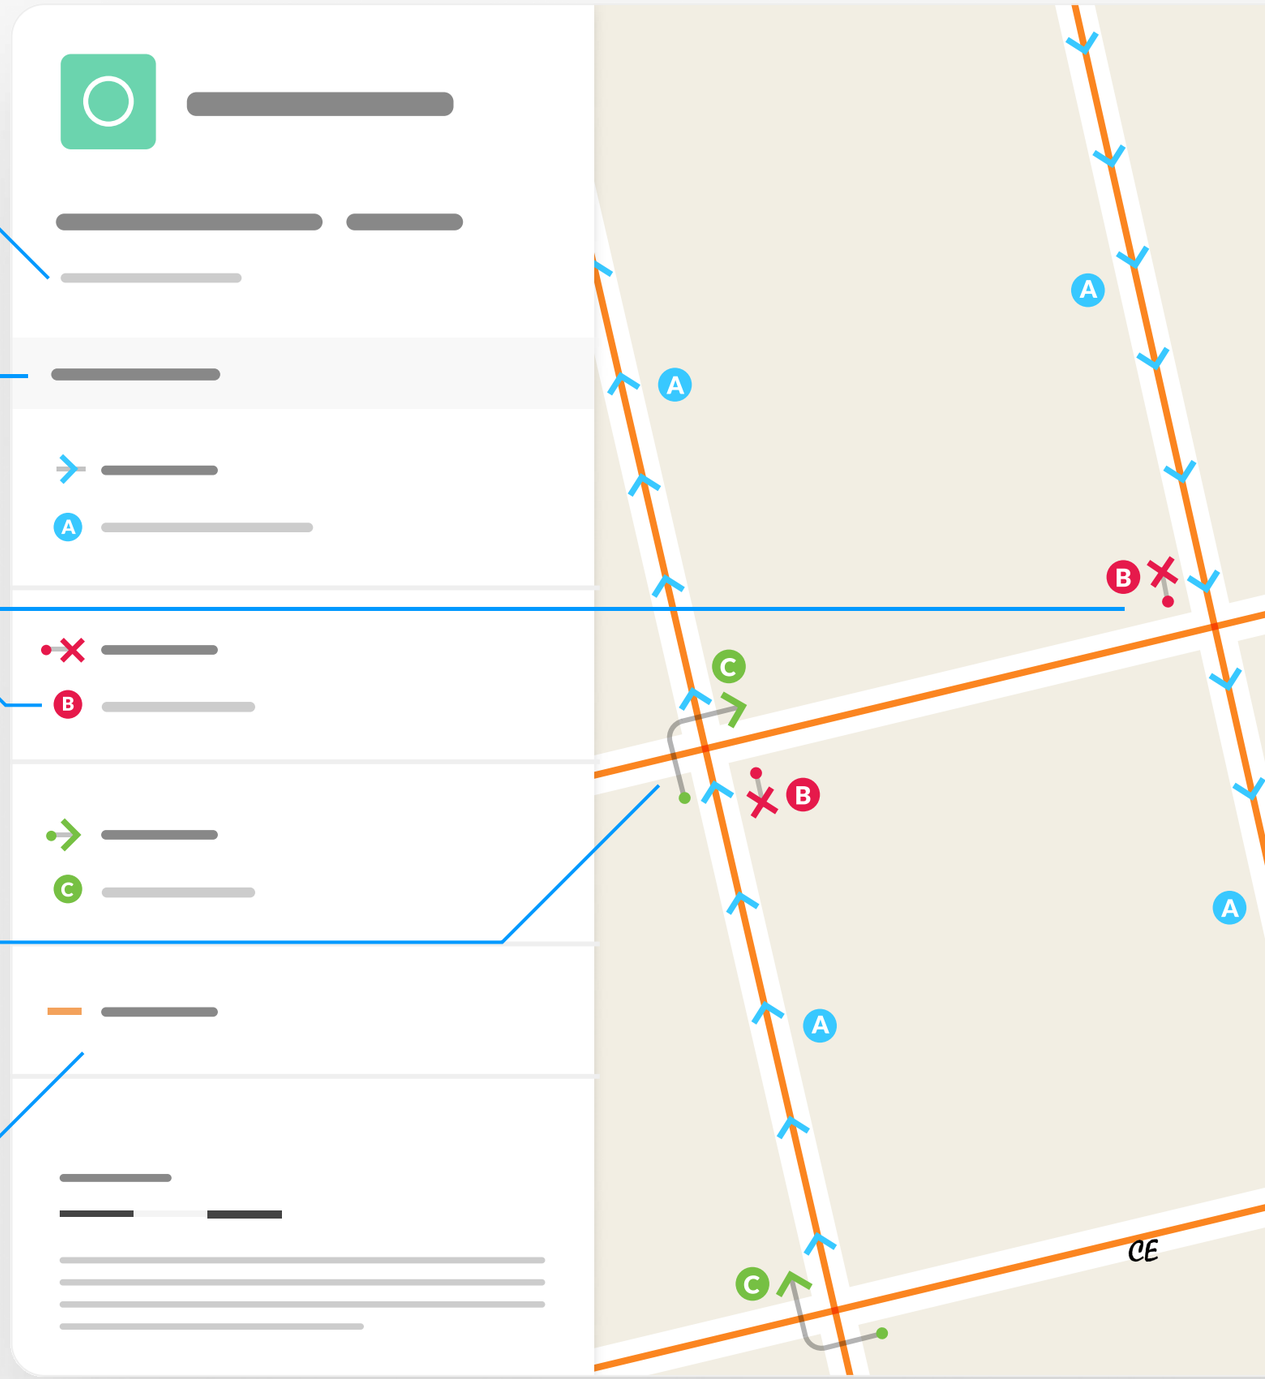

Docusign Envelope ID: CB9BF8C3-5125-8AC1-8351-DEDCE82DA23A

Bath & North East Somerset Council
Improving People's Lives

26-039 Arlington Road, Bath (REVOCATION OF PRESCRIBED TURN) (RIGHT TURN ONLY)


Map 1 of 1

Made 12/11/26 - Operational 16/11/26

REMOVED

Prescribed turn

A Right turn only

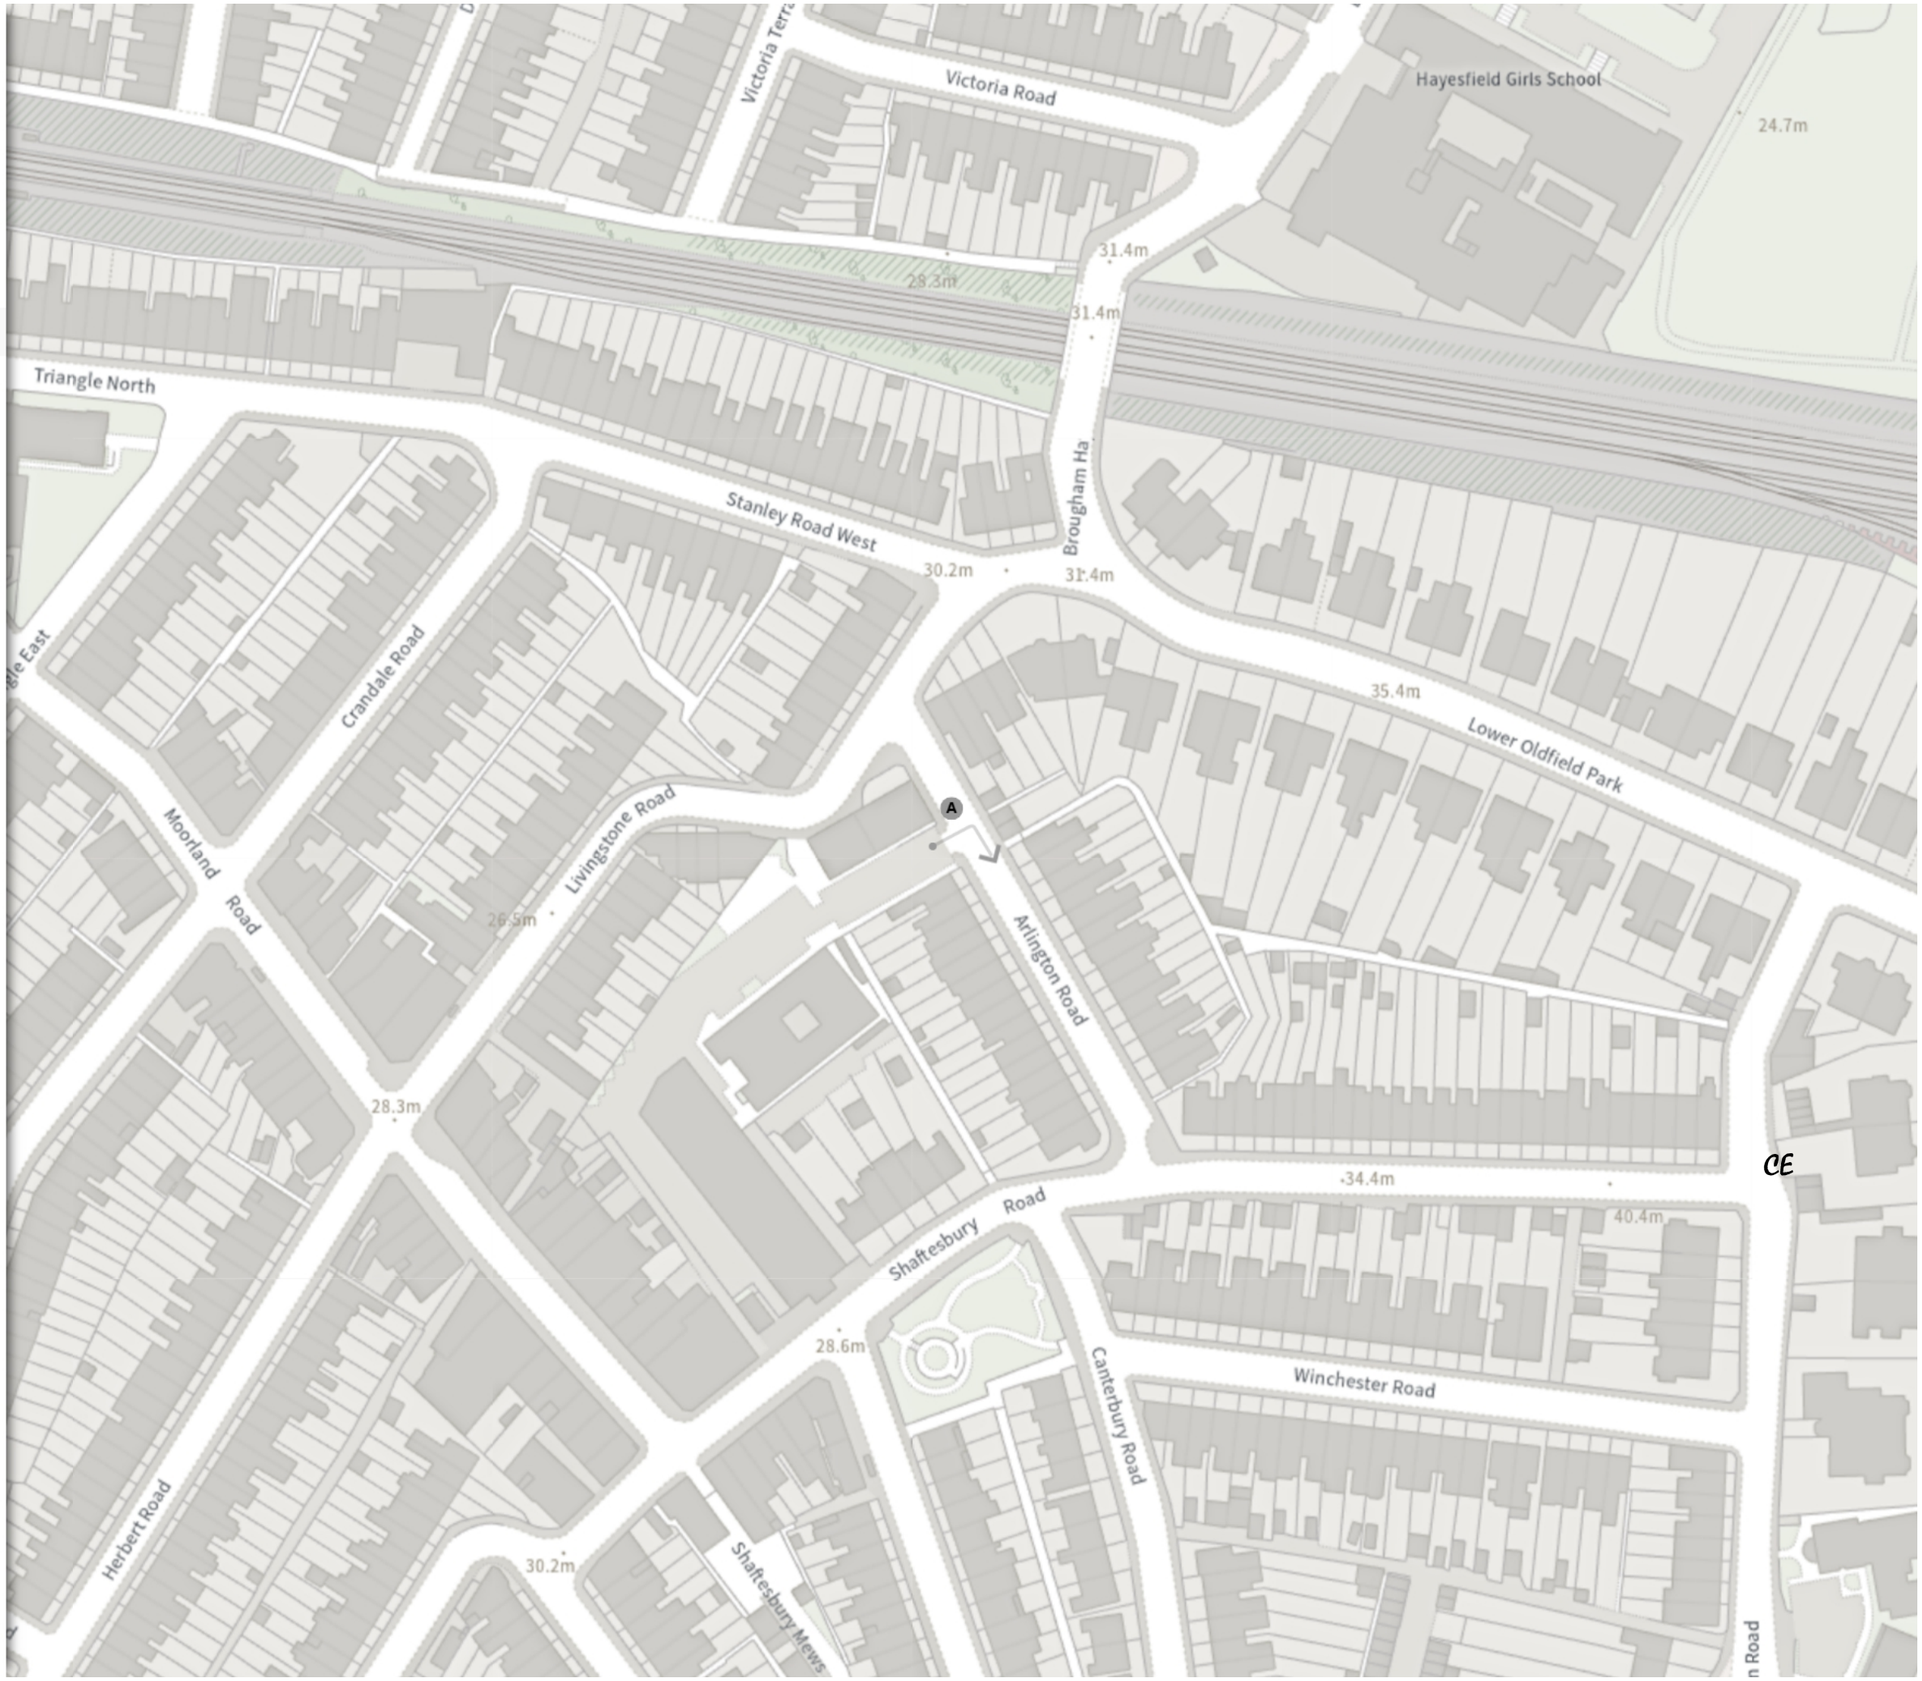

Scale: 1:1250 0 20 40 60m

NW 373640.431, 164565.836 **SE** 374073.631, 164183.764

© Crown copyright and database rights 2026 Ordnance Survey.
You are not permitted to copy, sub-license, distribute or sell any of this data to third parties in any form. Licence number AC0000807498