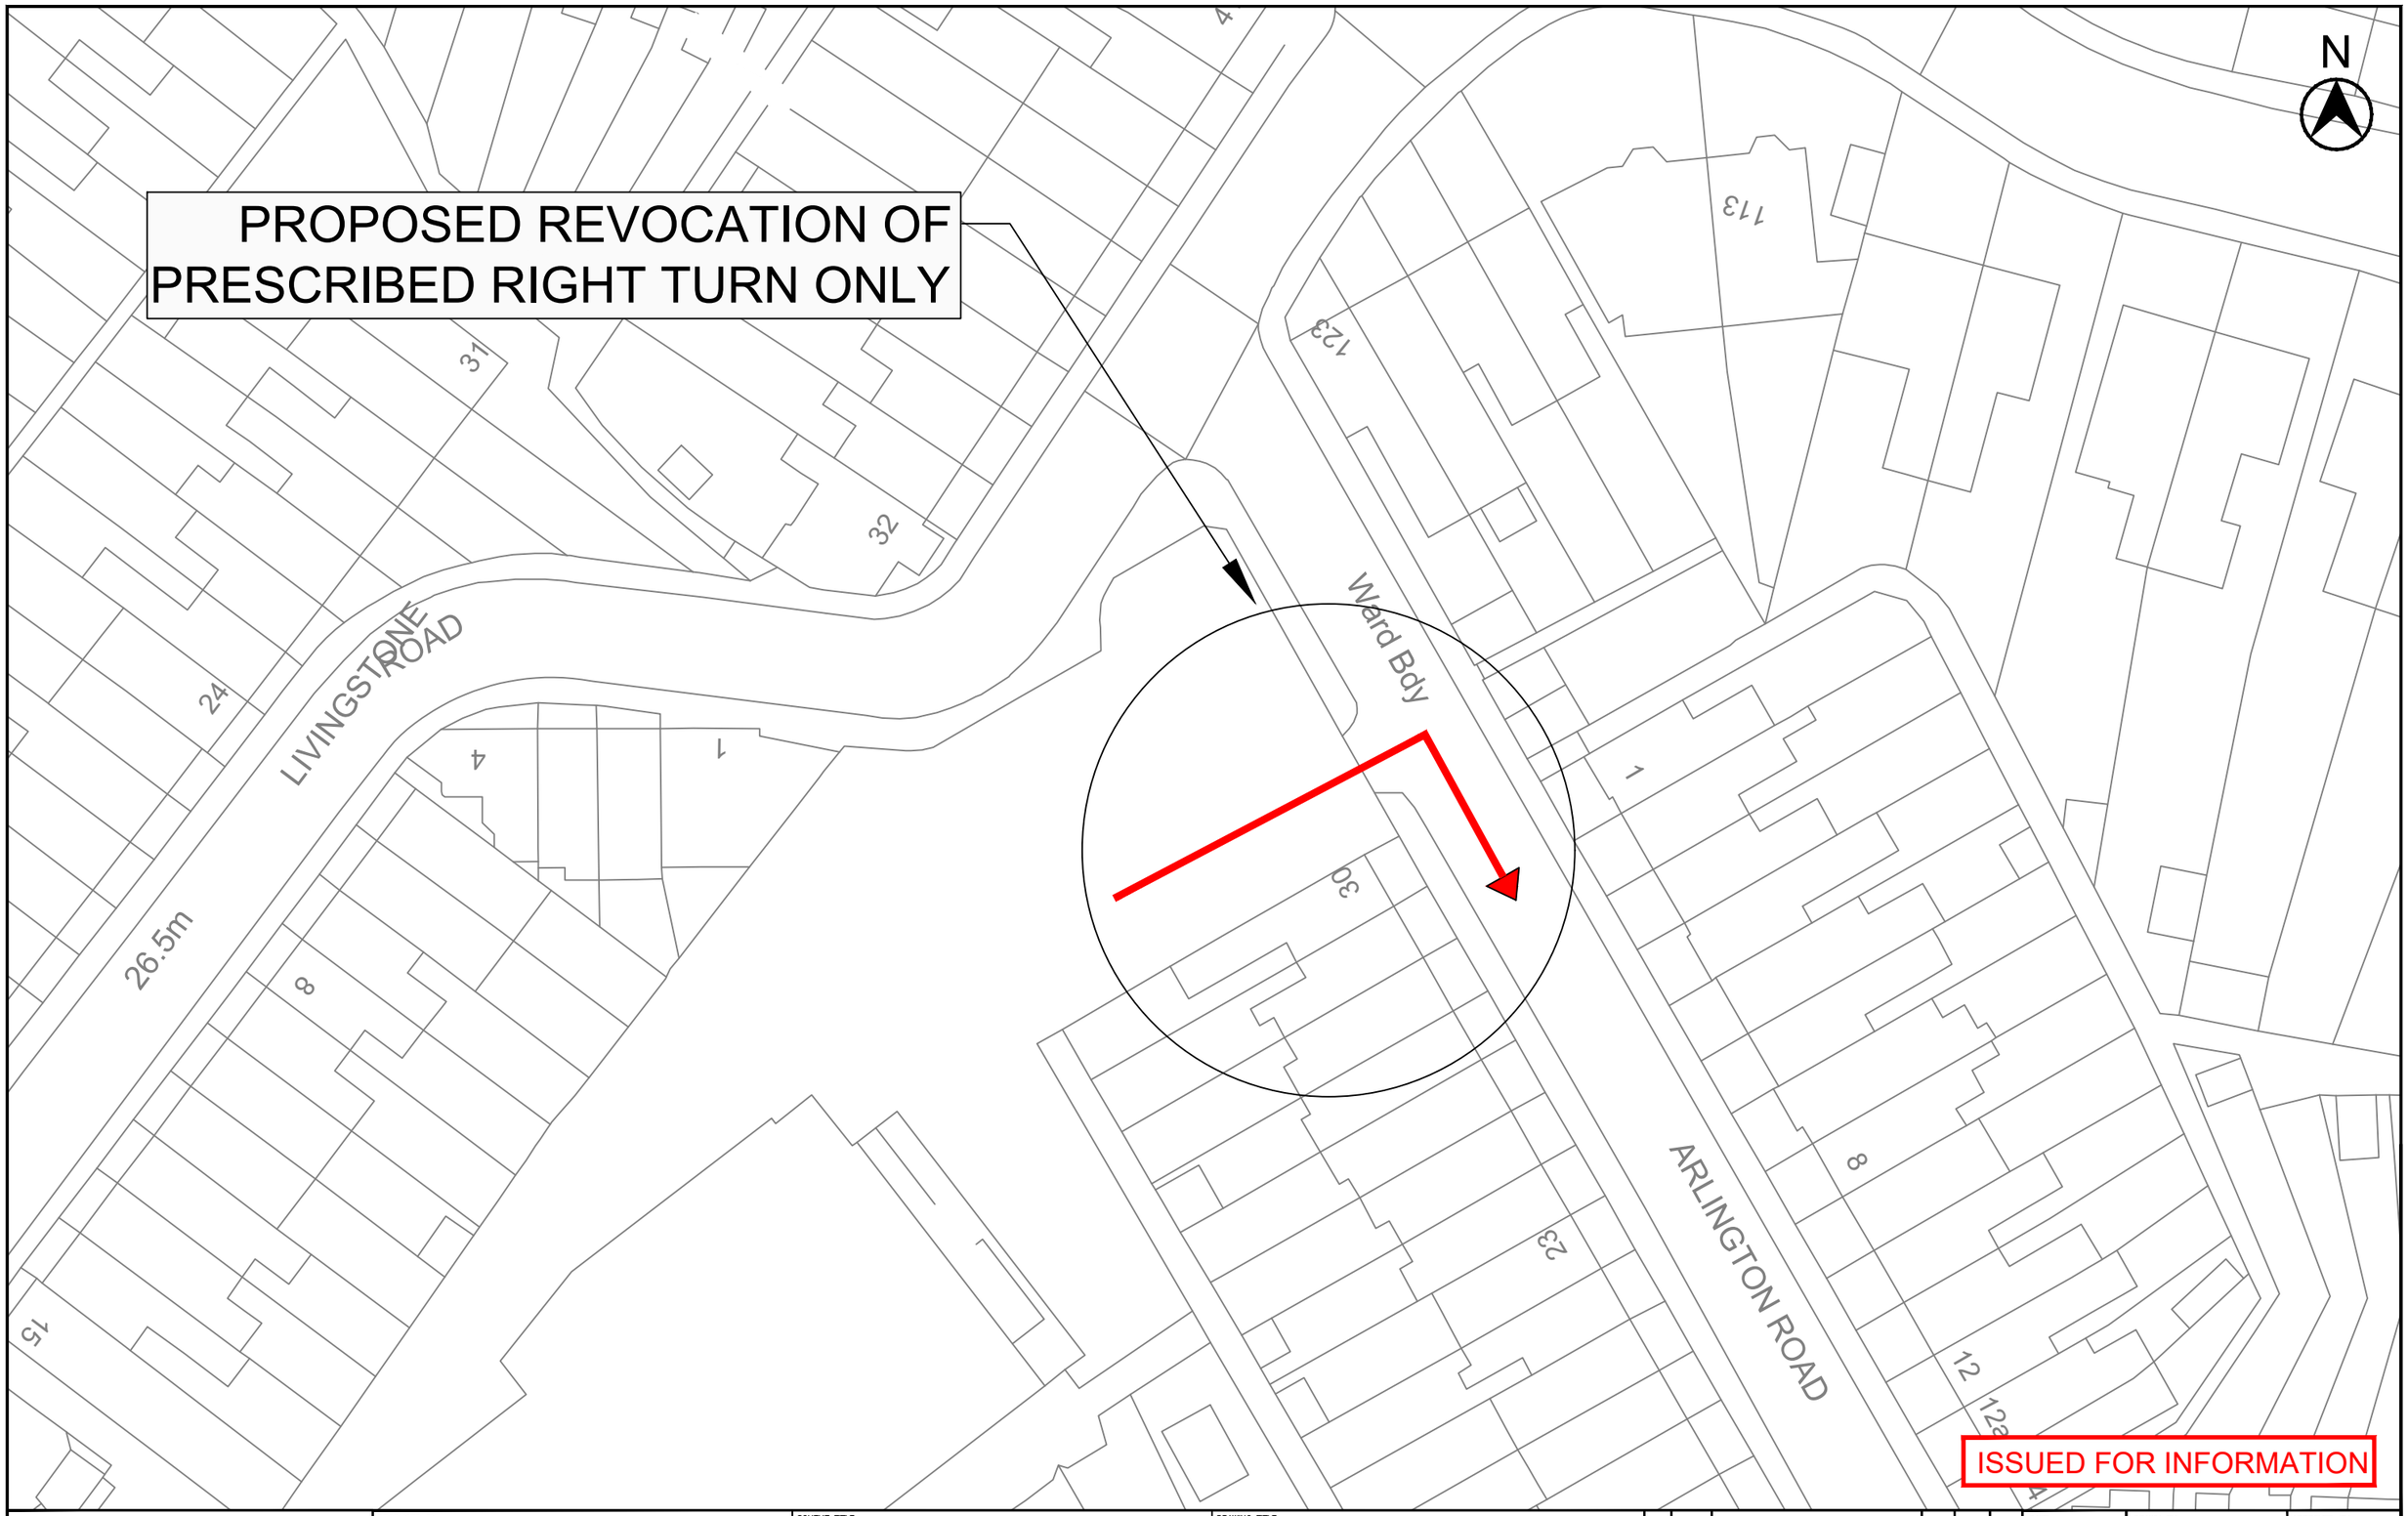


Bath & North East Somerset Council

PAUL GARROD
Head of Highways Delivery
Place Management

PRODUCED BY: TRAFFIC MANAGEMENT

SCHEME TITLE: ARLINGTON ROAD
BATH

DRAWING TITLE: PROPOSED
REVOCATION OF PRESCRIBED RIGH TURN ONLY

REV.	DATE	REVISIONS	DRWN.	CHKD.	APROV.

DATE APRIL 26	DRAWN BY LC	APPROVED BY
SCALE NTS	CHECKED SAC	
CLIENT REF.		
DRAWING No. A_RD_V1		REV. A