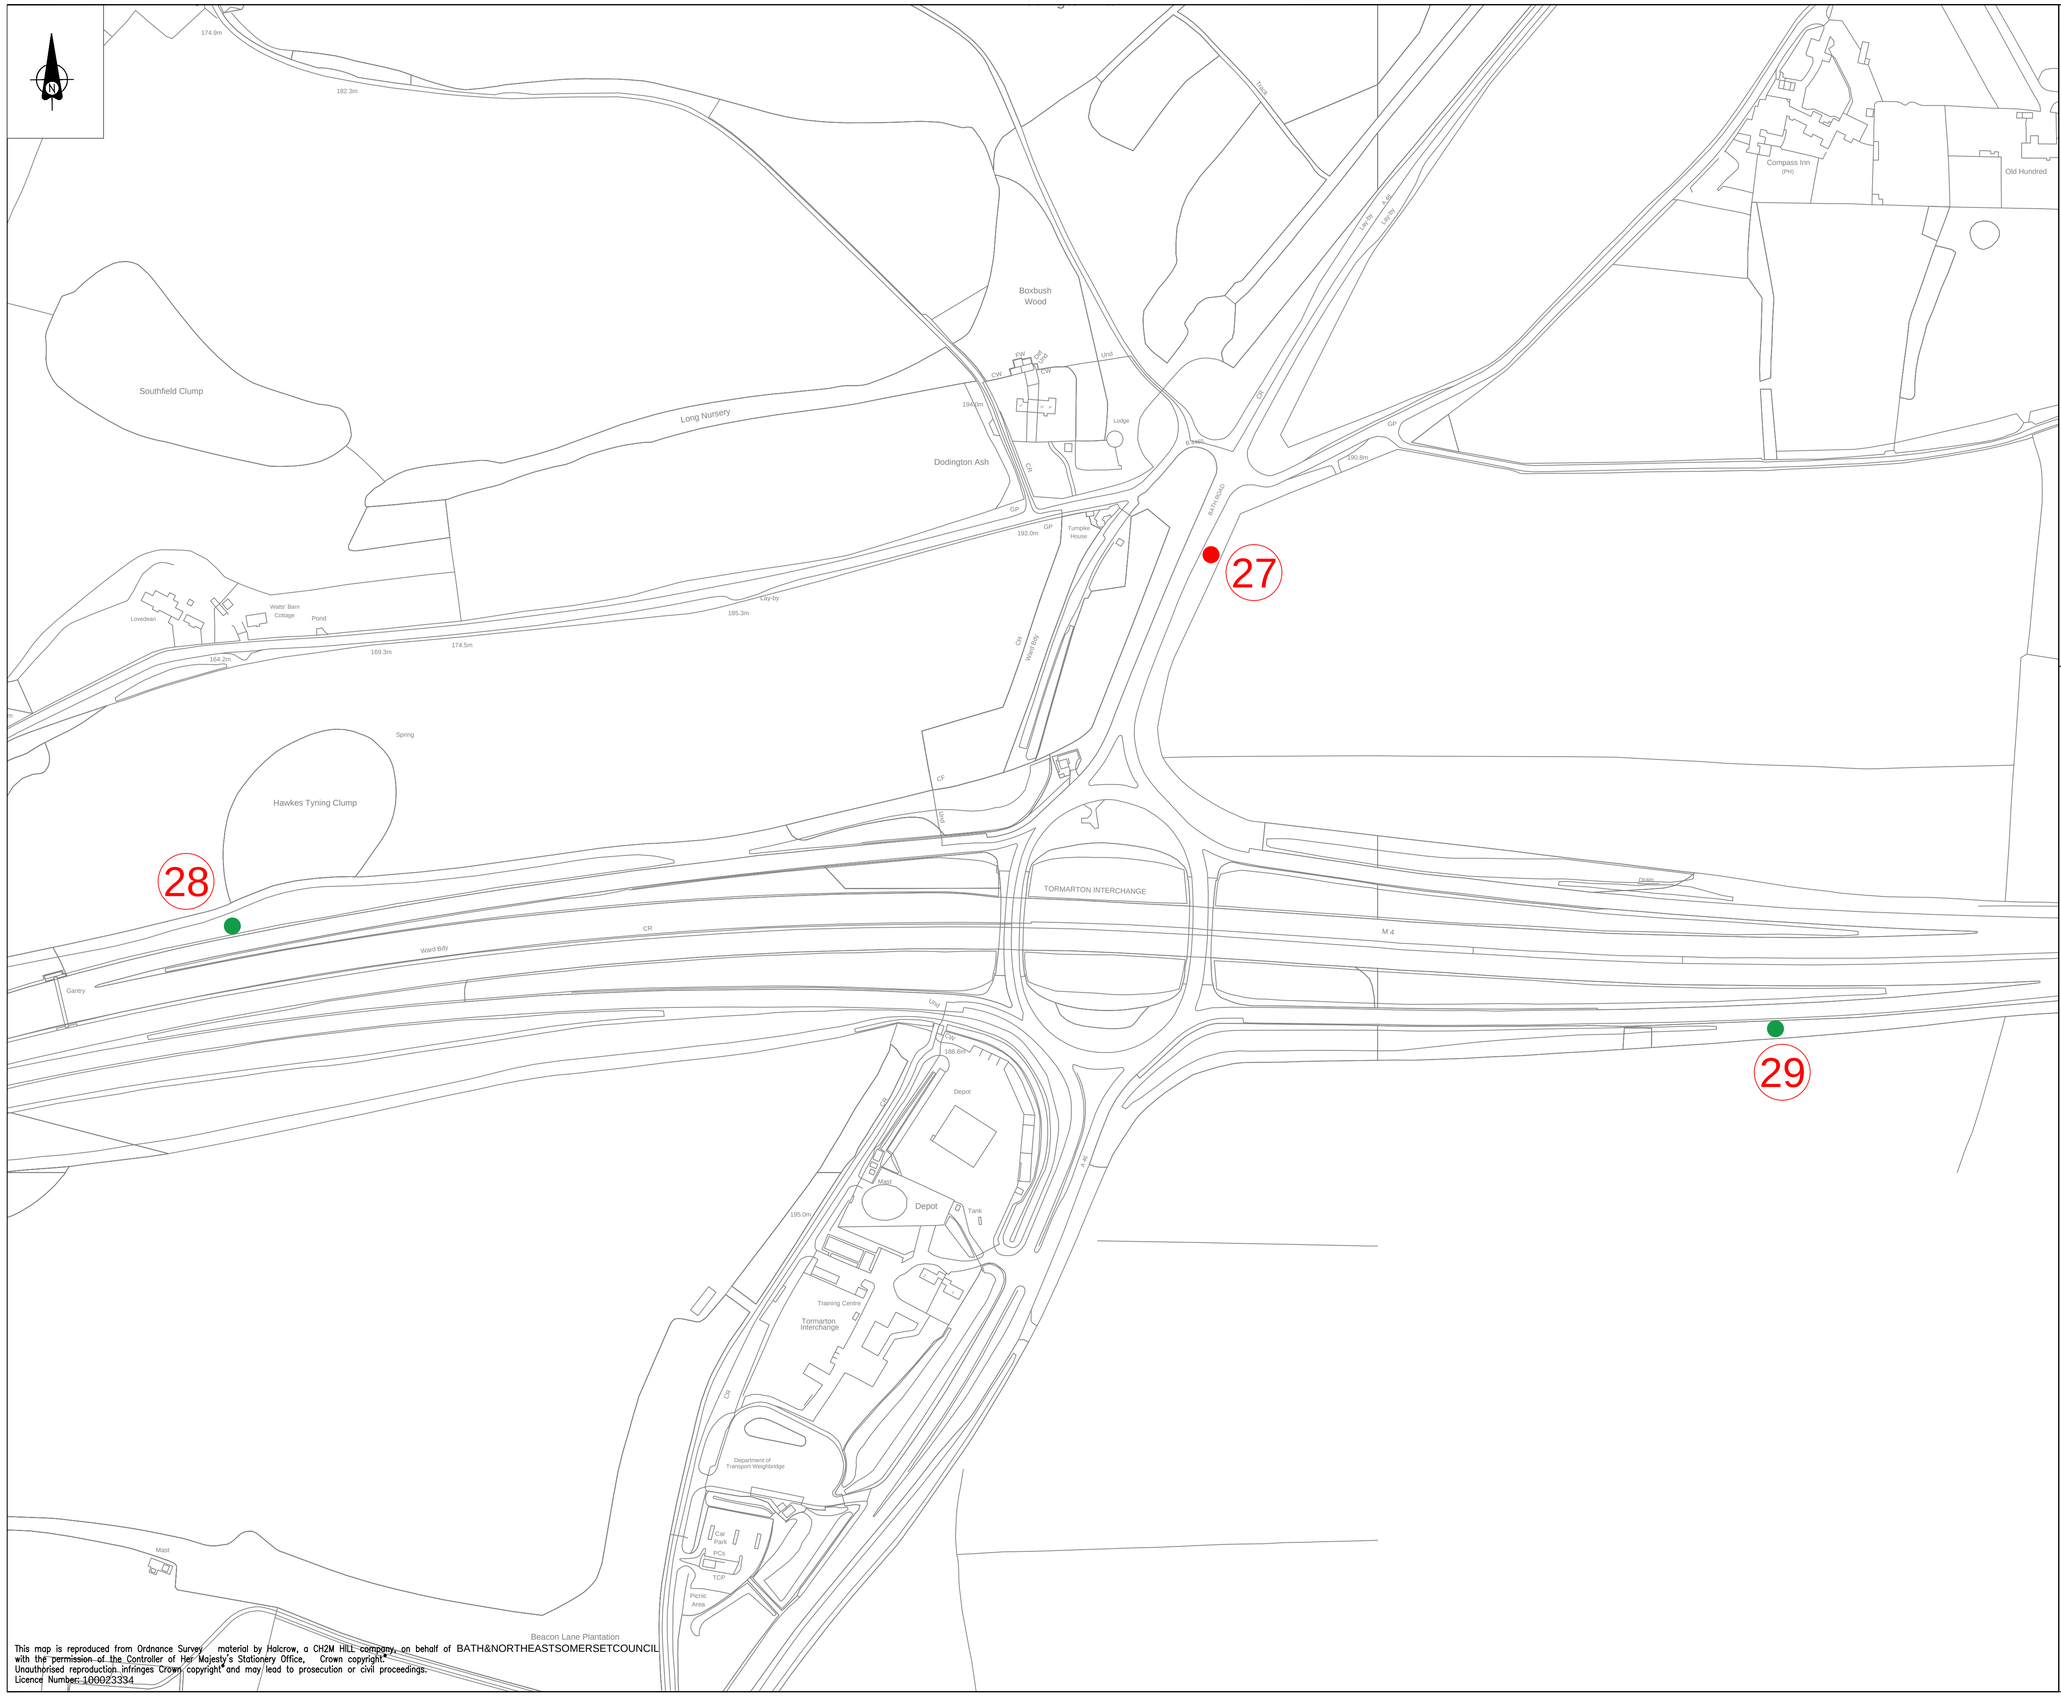

This map is reproduced from Ordnance Survey material by Halcrow, a CH2M HILL company, on behalf of BATH&NORTHEASTSOMERSETCOUNCIL with the permission of the Controller of Her Majesty's Stationery Office. Crown copyright. Unauthorised reproduction infringes Crown copyright and may lead to prosecution or civil proceedings. Licence Number: 100023334

Key

- Proposed CAZ Boundary
- 10 CAZ Boundary Crossing Points Location Reference
- Proposed CAZ Boundary Entry Signage
- Proposed CAZ Boundary Exit Signage
- Proposed ANPR Camera (Arrow Shows Direction)
- Proposed Warning Approach Signage LA Owned
- Proposed Warning Approach Signage HE Owned
- 10 Warning Approach Signage Location Reference
- Potential CAZ Boundary Extension
- Bath Fibre Network

Rev	By	Chkd	Apprvd	Date	Description
A	CC	DL	BL	18.07	Preliminary

Client

Bath & North East Somerset Council

Jacobs
1 The Square, Temple Quay, Bristol, BS1 6DG
Tel: +44 (0)1179102580 Fax: +44 (0)1179102581
www.CH2M.com

JACOBS

Project

Bath Clean Air Zone

Drawing

Proposed Highway Signage
M4 Junction 18

Drawn by :	CC	Date :	17.08.18
Checked by :	DL	Date :	17.08.18
Approved by :	BL	Date :	17.08.18

Drawing No.
674726.BR.42.01-006

Revision
P1

Drawing Scale : NTS

Drawing file path & name : Xreference file path : User and Plot Date