


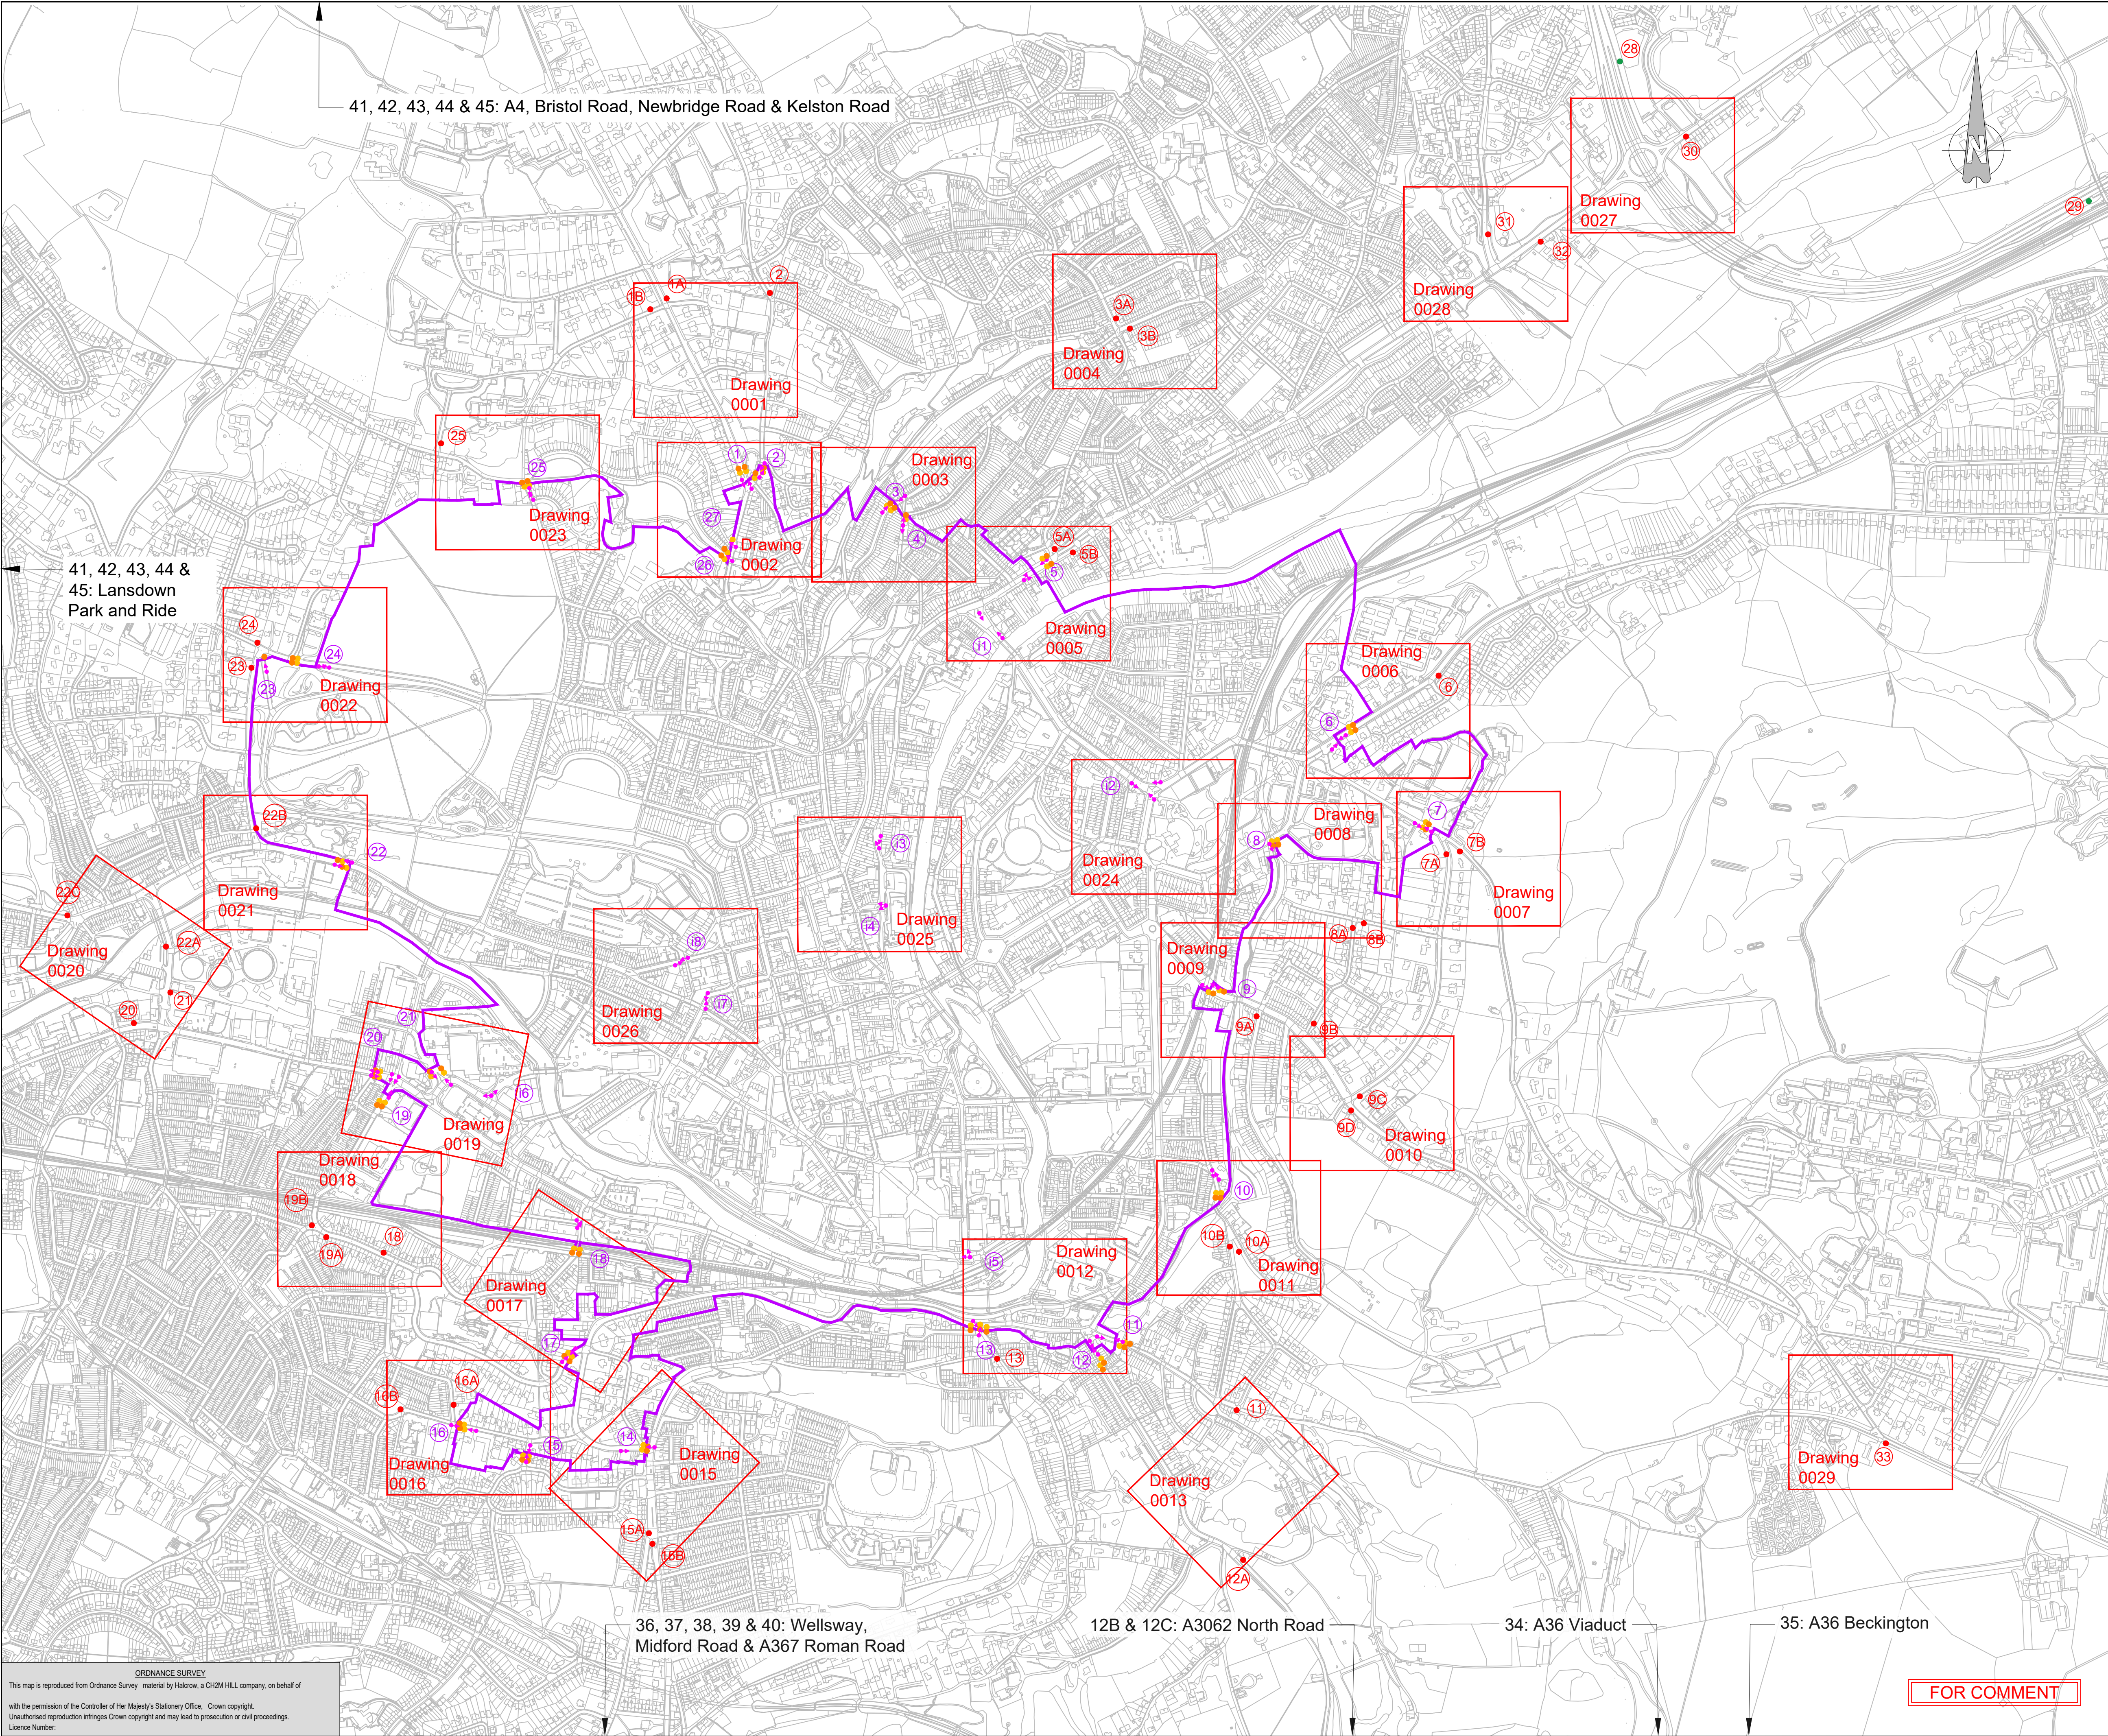

- ORDNANCE SURVEY**
This map is reproduced from Ordnance Survey material by Halcrow, a CH2M HILL company, on behalf of
with the permission of the Controller of Her Majesty's Stationery Office. Crown copyright.
Unauthorised reproduction infringes Crown copyright and may lead to prosecution or civil proceedings.
Licence Number:
- NOTES**
1. All dimensions are in metres unless noted otherwise.
 2. Levels are in metres above Ordnance Datum (A.O.D.).
 3. This drawing should not be scaled and only written dimensions should be used. Any discrepancies should be brought to the attention of this department immediately.
 4. For more details, refer to drawing 679726.BR.42.01-CH-DR-0001 to 0038 Clean air zone signing and ANPR camera locations.
 5. For the sign faces design, refer to drawing 674726.BR.42.01-CH-DR-1201 to 1202.
 6. Proposed warning approach signage which are owned by Highways England to be designed by others

- KEY**
- Proposed CAZ Boundary
 - CAZ Boundary Crossing Points Location Reference
 - Proposed CAZ Boundary Entry Signage
 - Proposed CAZ Boundary Exit Signage
 - Proposed ANPR Camera (Arrow Shows Direction)
 - Proposed Warning Approach Signage LA Owned
 - Proposed Warning Approach Signage HE Owned
 - Park and Ride CAZ Signage
 - Warning Approach Signage Location Reference

P1	JU	AC	RR	15/11/2019	For comment
P0	JU	AC	RR	17/10/2019	Plan Created
Rev	By	Chkd	Apprvd	Date	Description

Client

Bath & North East Somerset Council

CH2M
1 The Square, Temple Quay, Bristol, BS1 6DG
Tel: +44 (0)1179102580 Fax: +44 (0)1179102581
www.CH2M.com

ch2m.

Project

BATH CLEAN AIR ZONE

Drawing

**CLEAN AIR ZONE SIGNING
AND ANPR CAMERA LOCATIONS
CENTRAL BATH AND ROADS
OUTSIDE - OVERVIEW PLAN
SHEET 1 OF 2**

Drawn by: JU	Date: 17/10/2019
Checked by: AC	Date: 17/10/2019
Approved by: RR	Date: 17/10/2019


Drawing No.	Revision
674726.BR.42.01-CH-DR-9999	P1

Drawing Scale: NTS


FOR COMMENT

Drawn by: JU Date: 17/10/2019
Checked by: AC Date: 17/10/2019
Approved by: RR Date: 17/10/2019
Drawing No. 674726.BR.42.01-CH-DR-9999 Revision P1
Drawing Scale: NTS
User and Plot Date


46 & 47: Lansdown Park and Ride

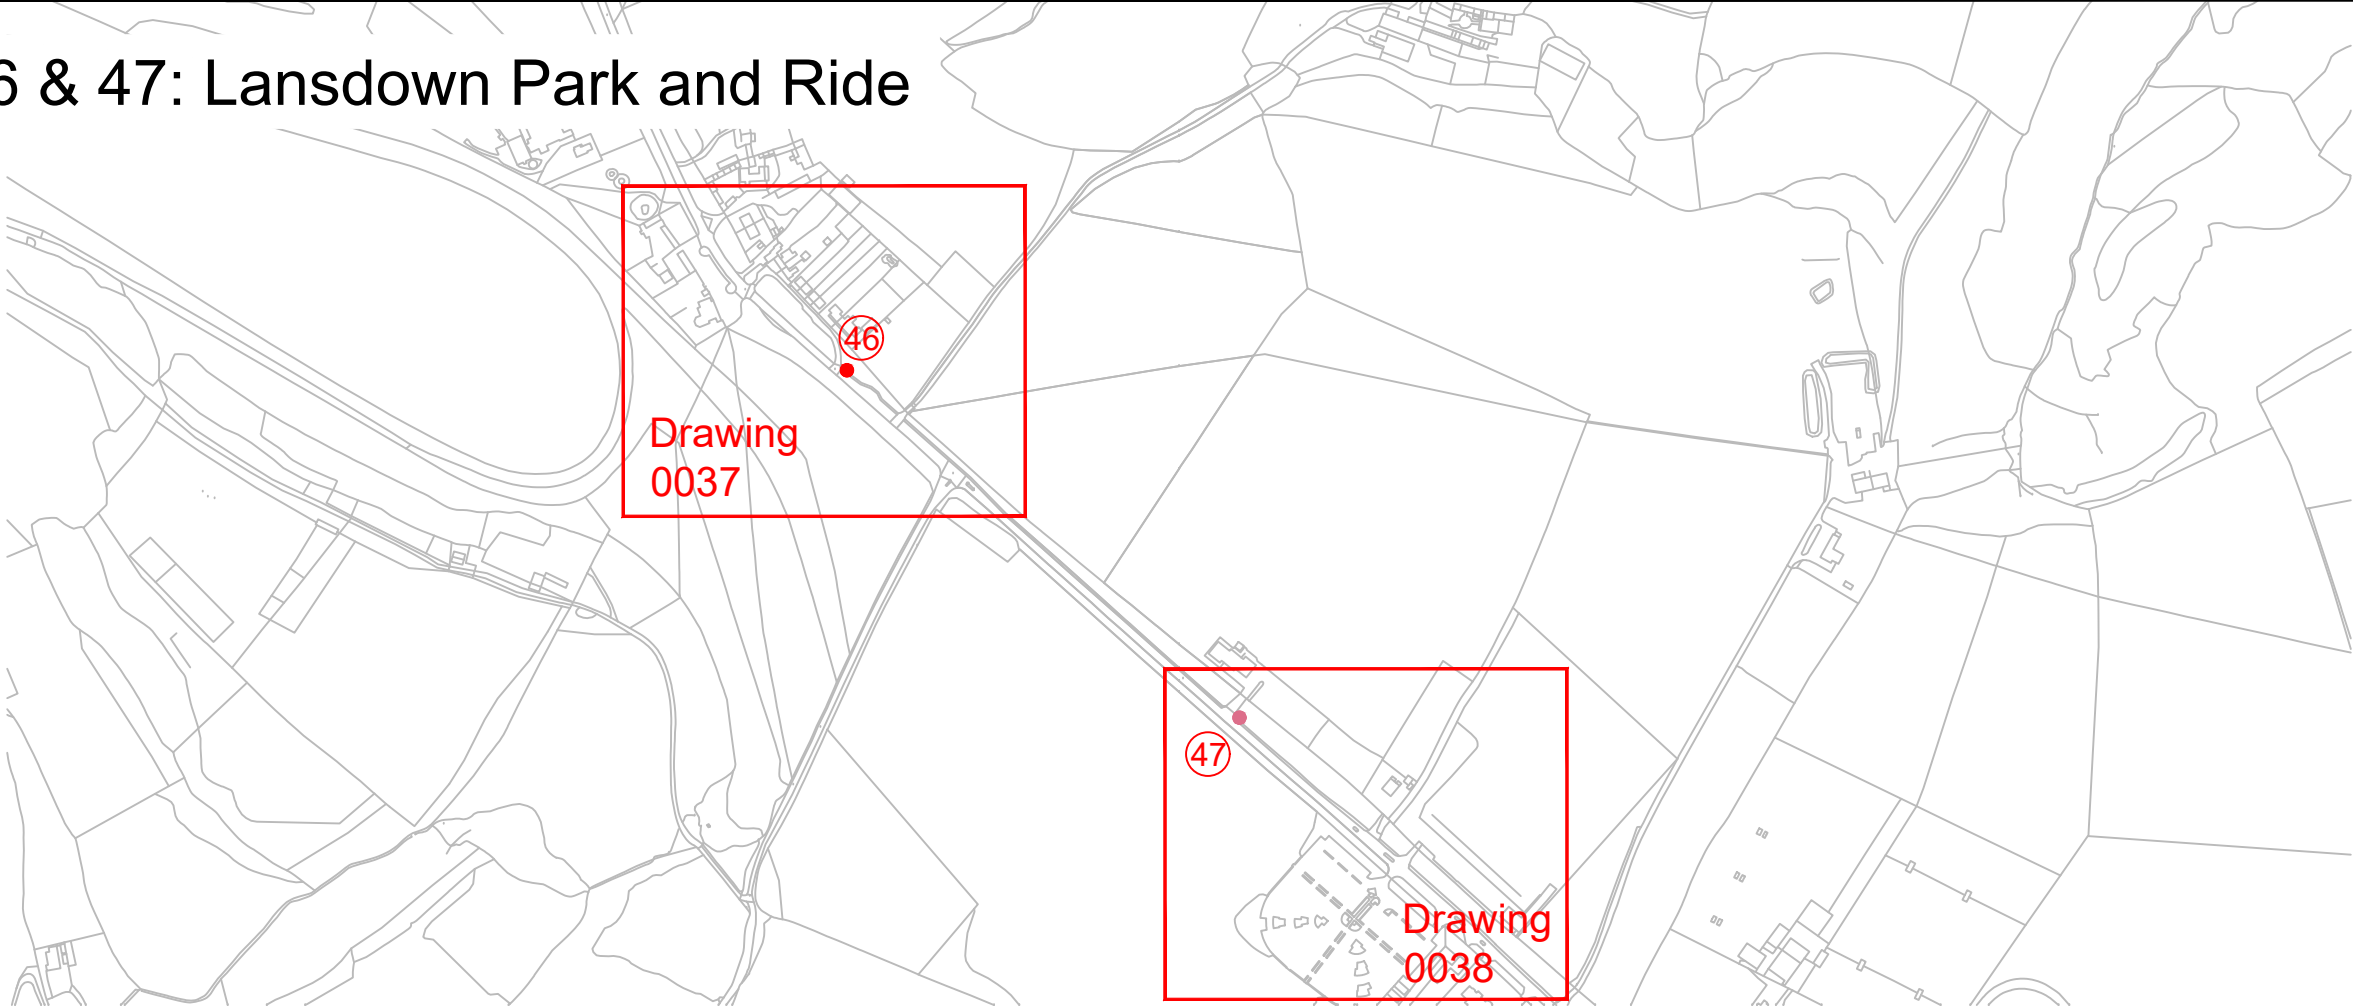


35: A36 Beckington

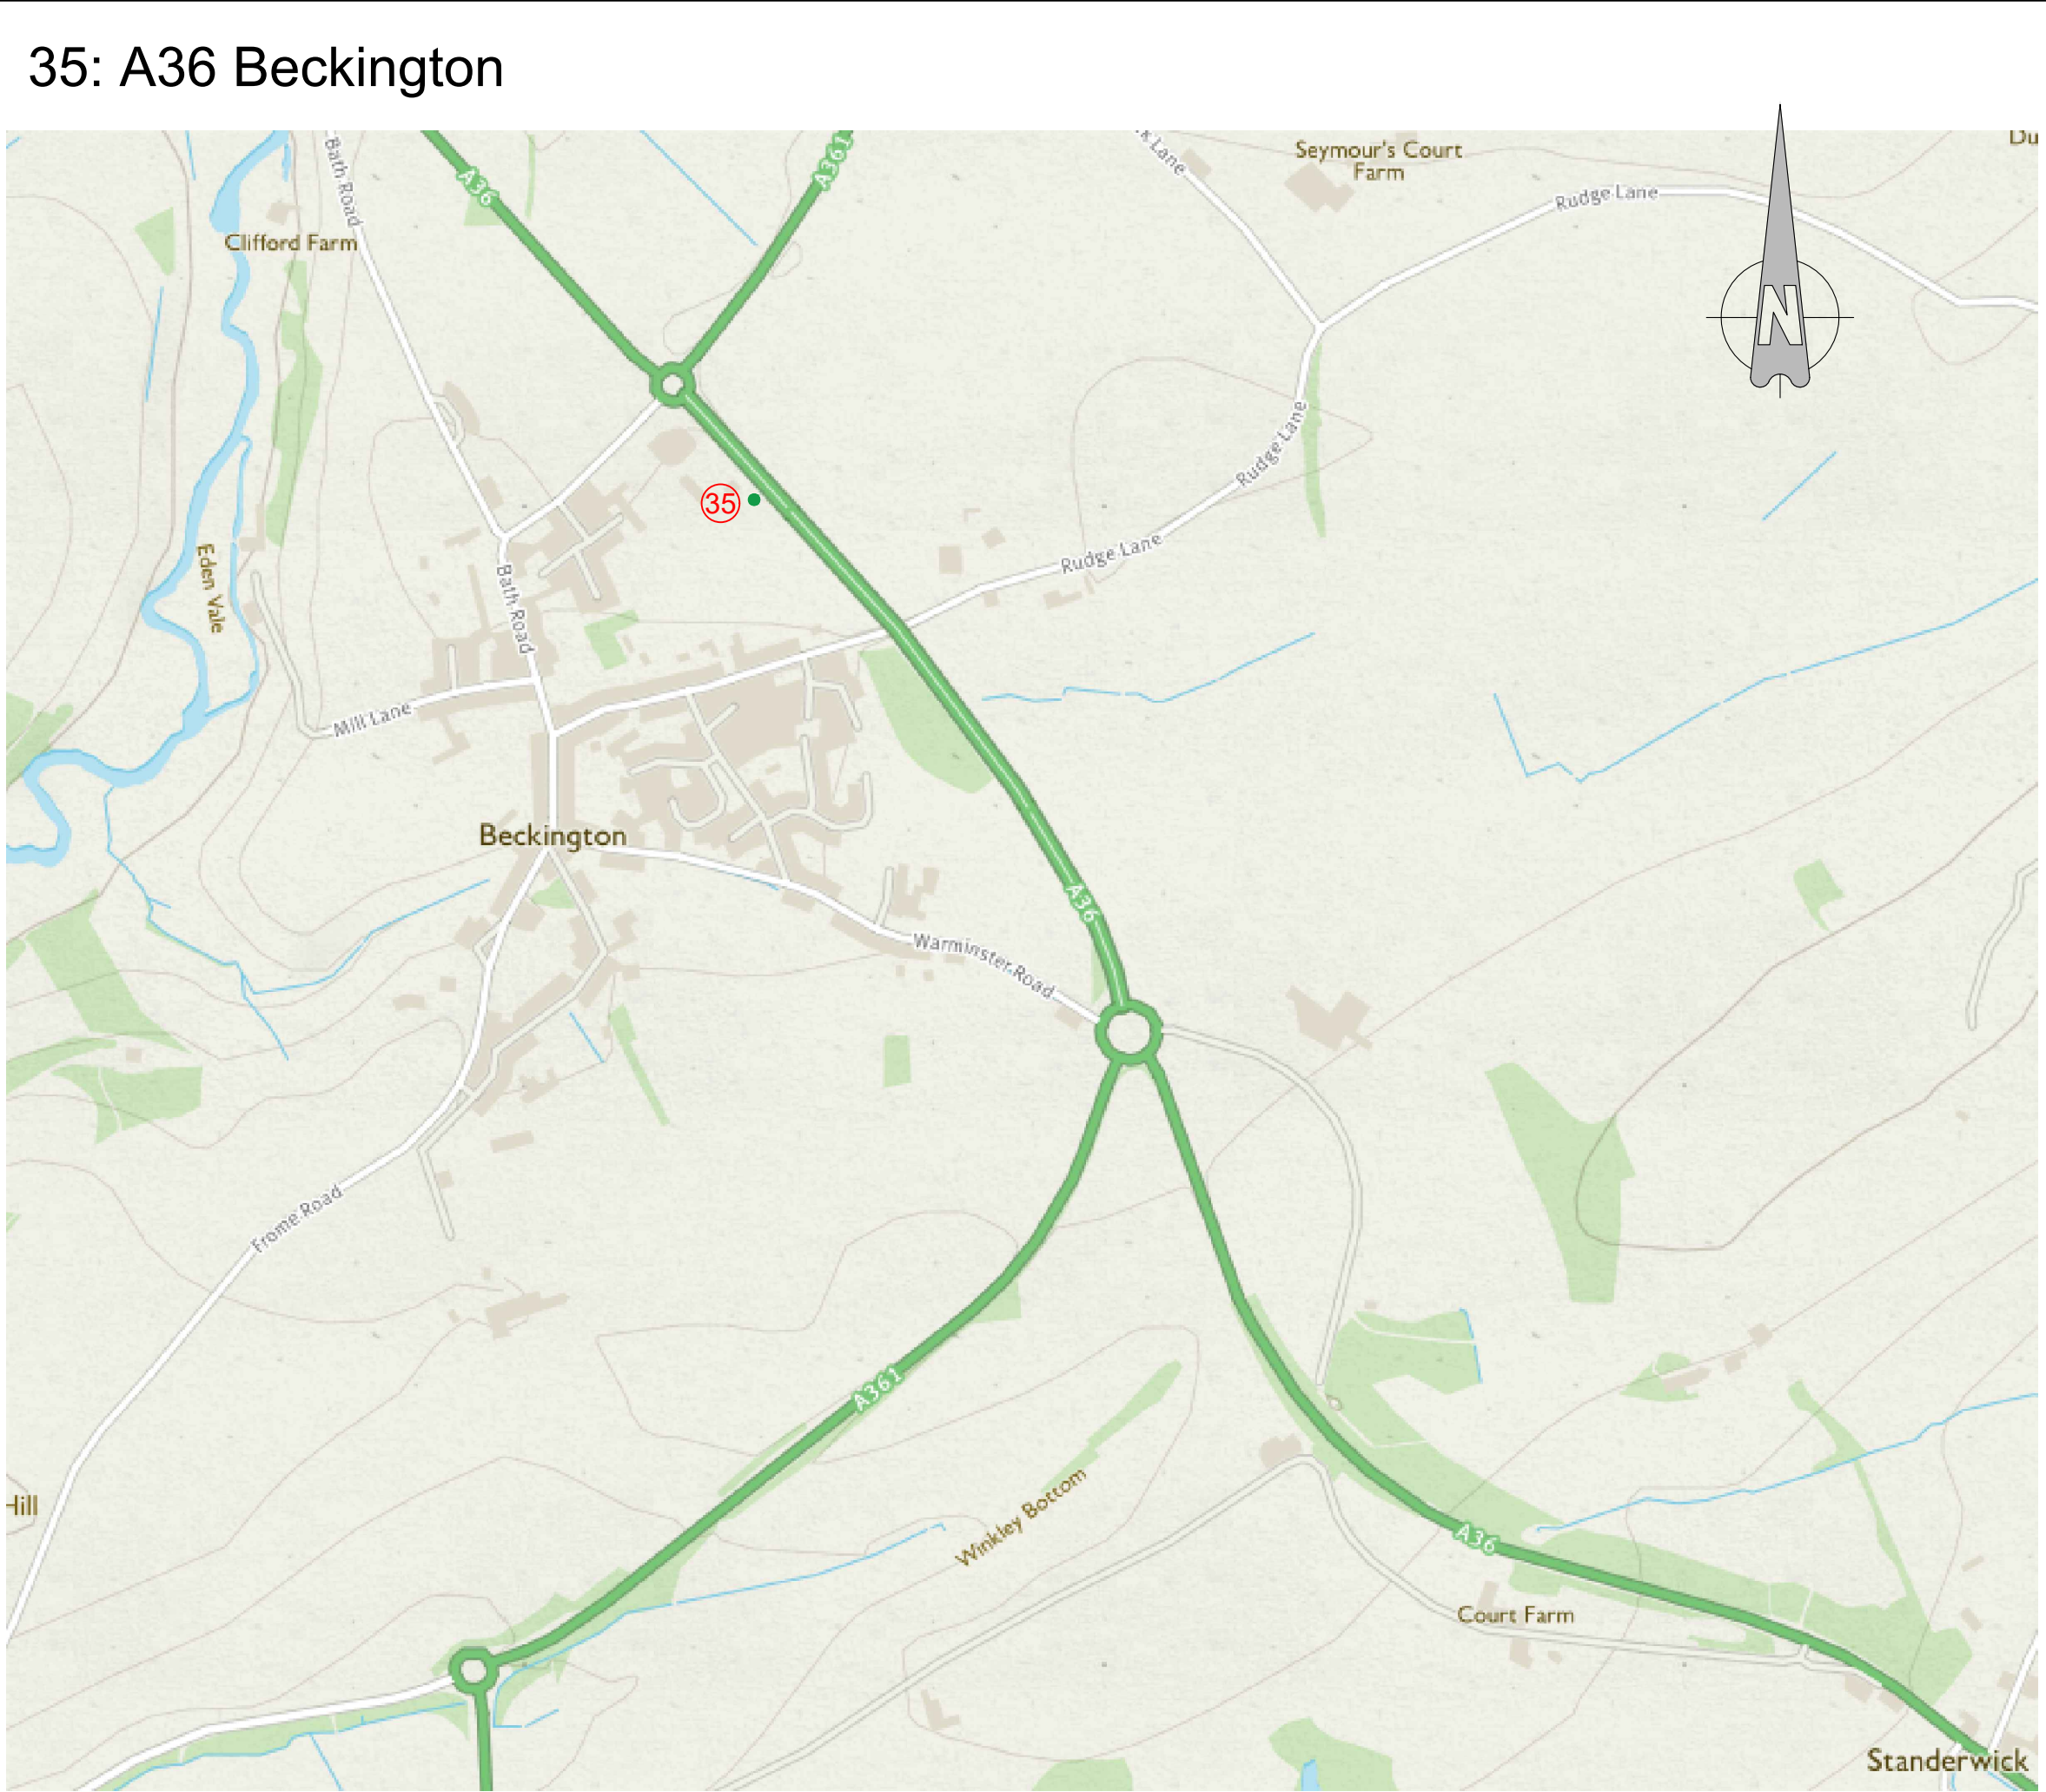


41, 42, 43, 44 & 45: A4, Bristol Road, Newbridge Road & Kelston Road

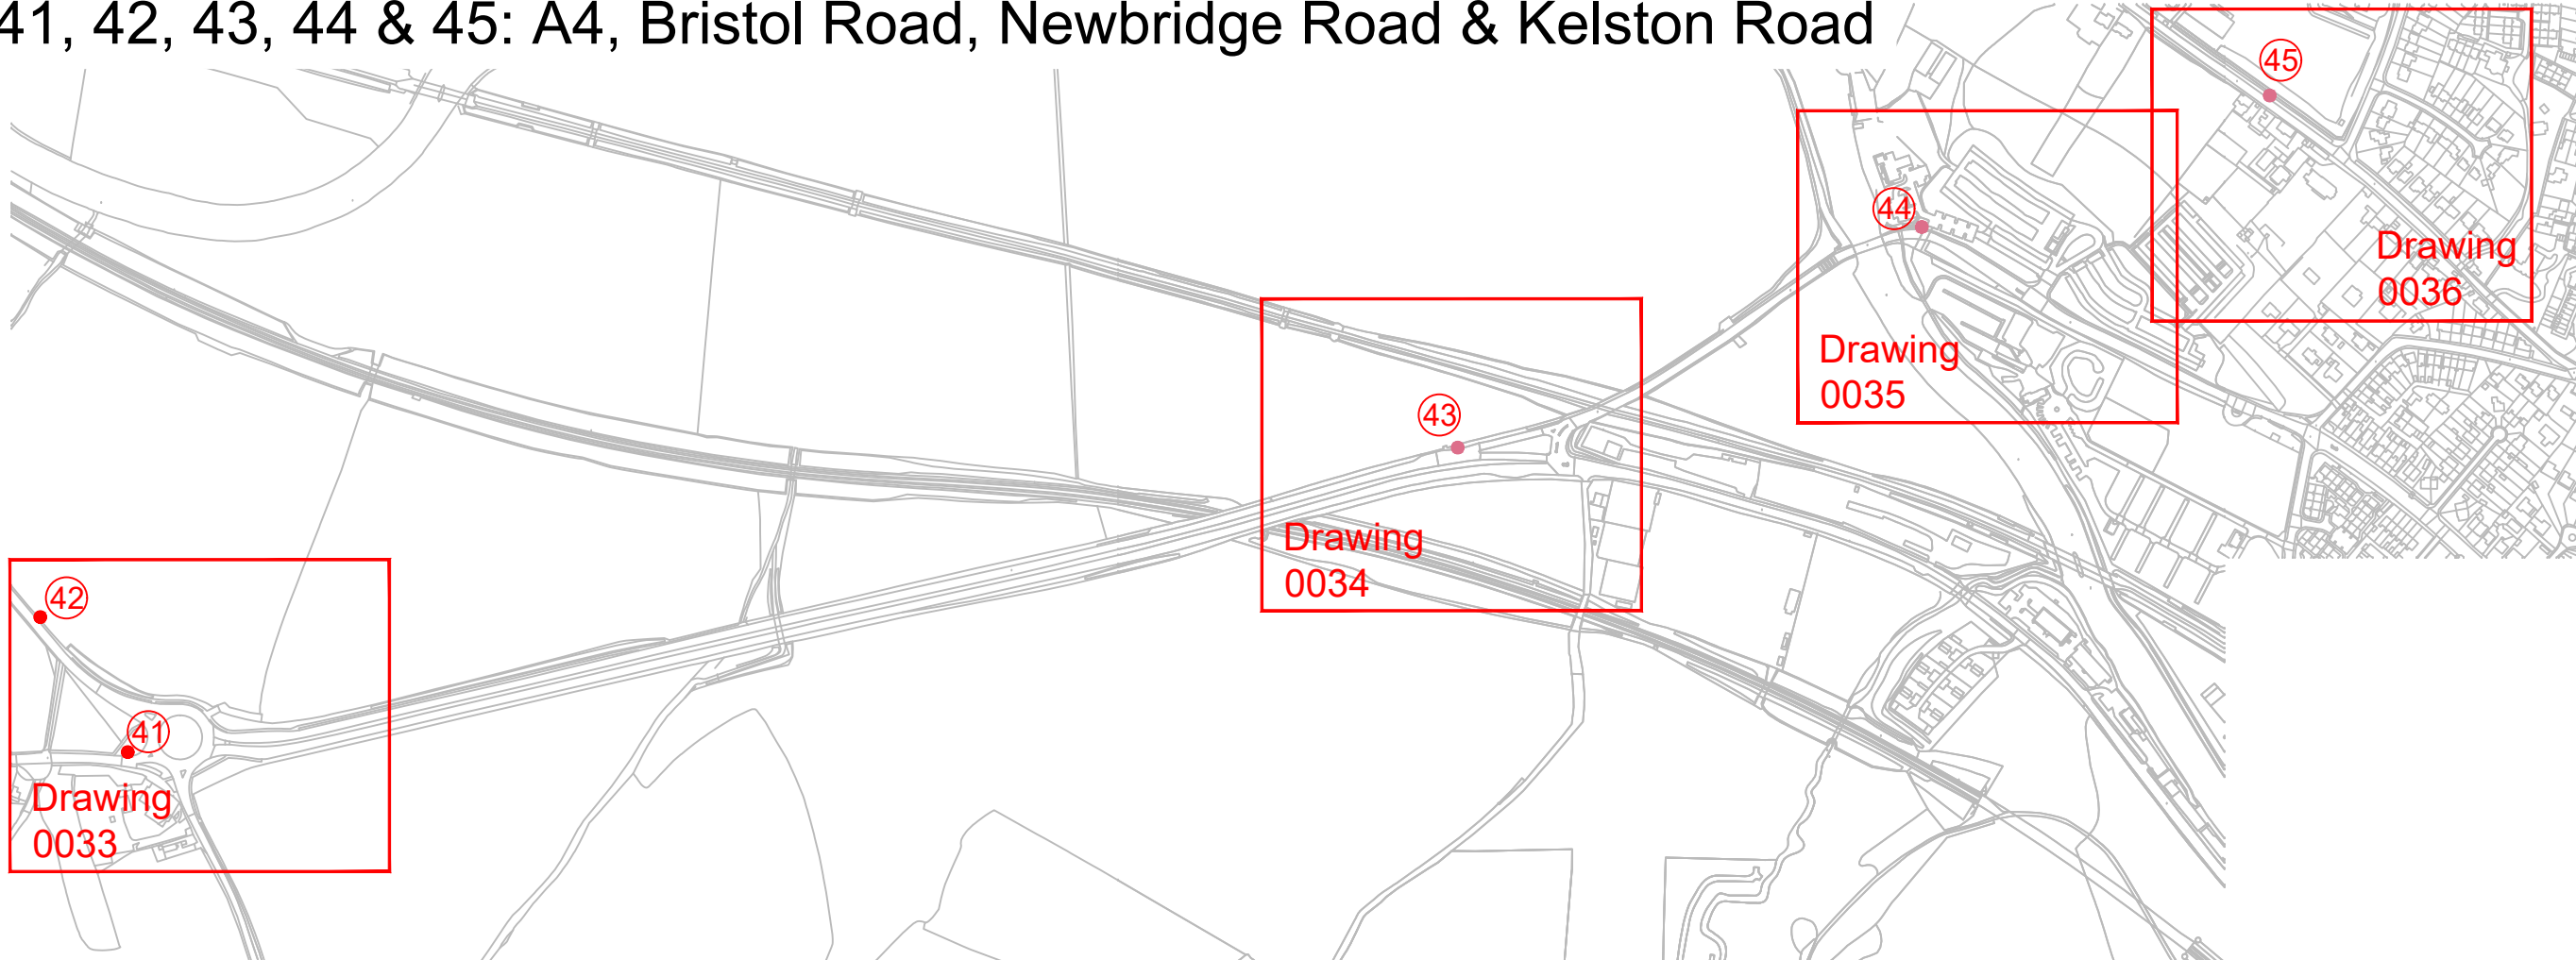


36, 37, 38, 39 & 40: Wellsway, Midford Road& A367 Roman Road

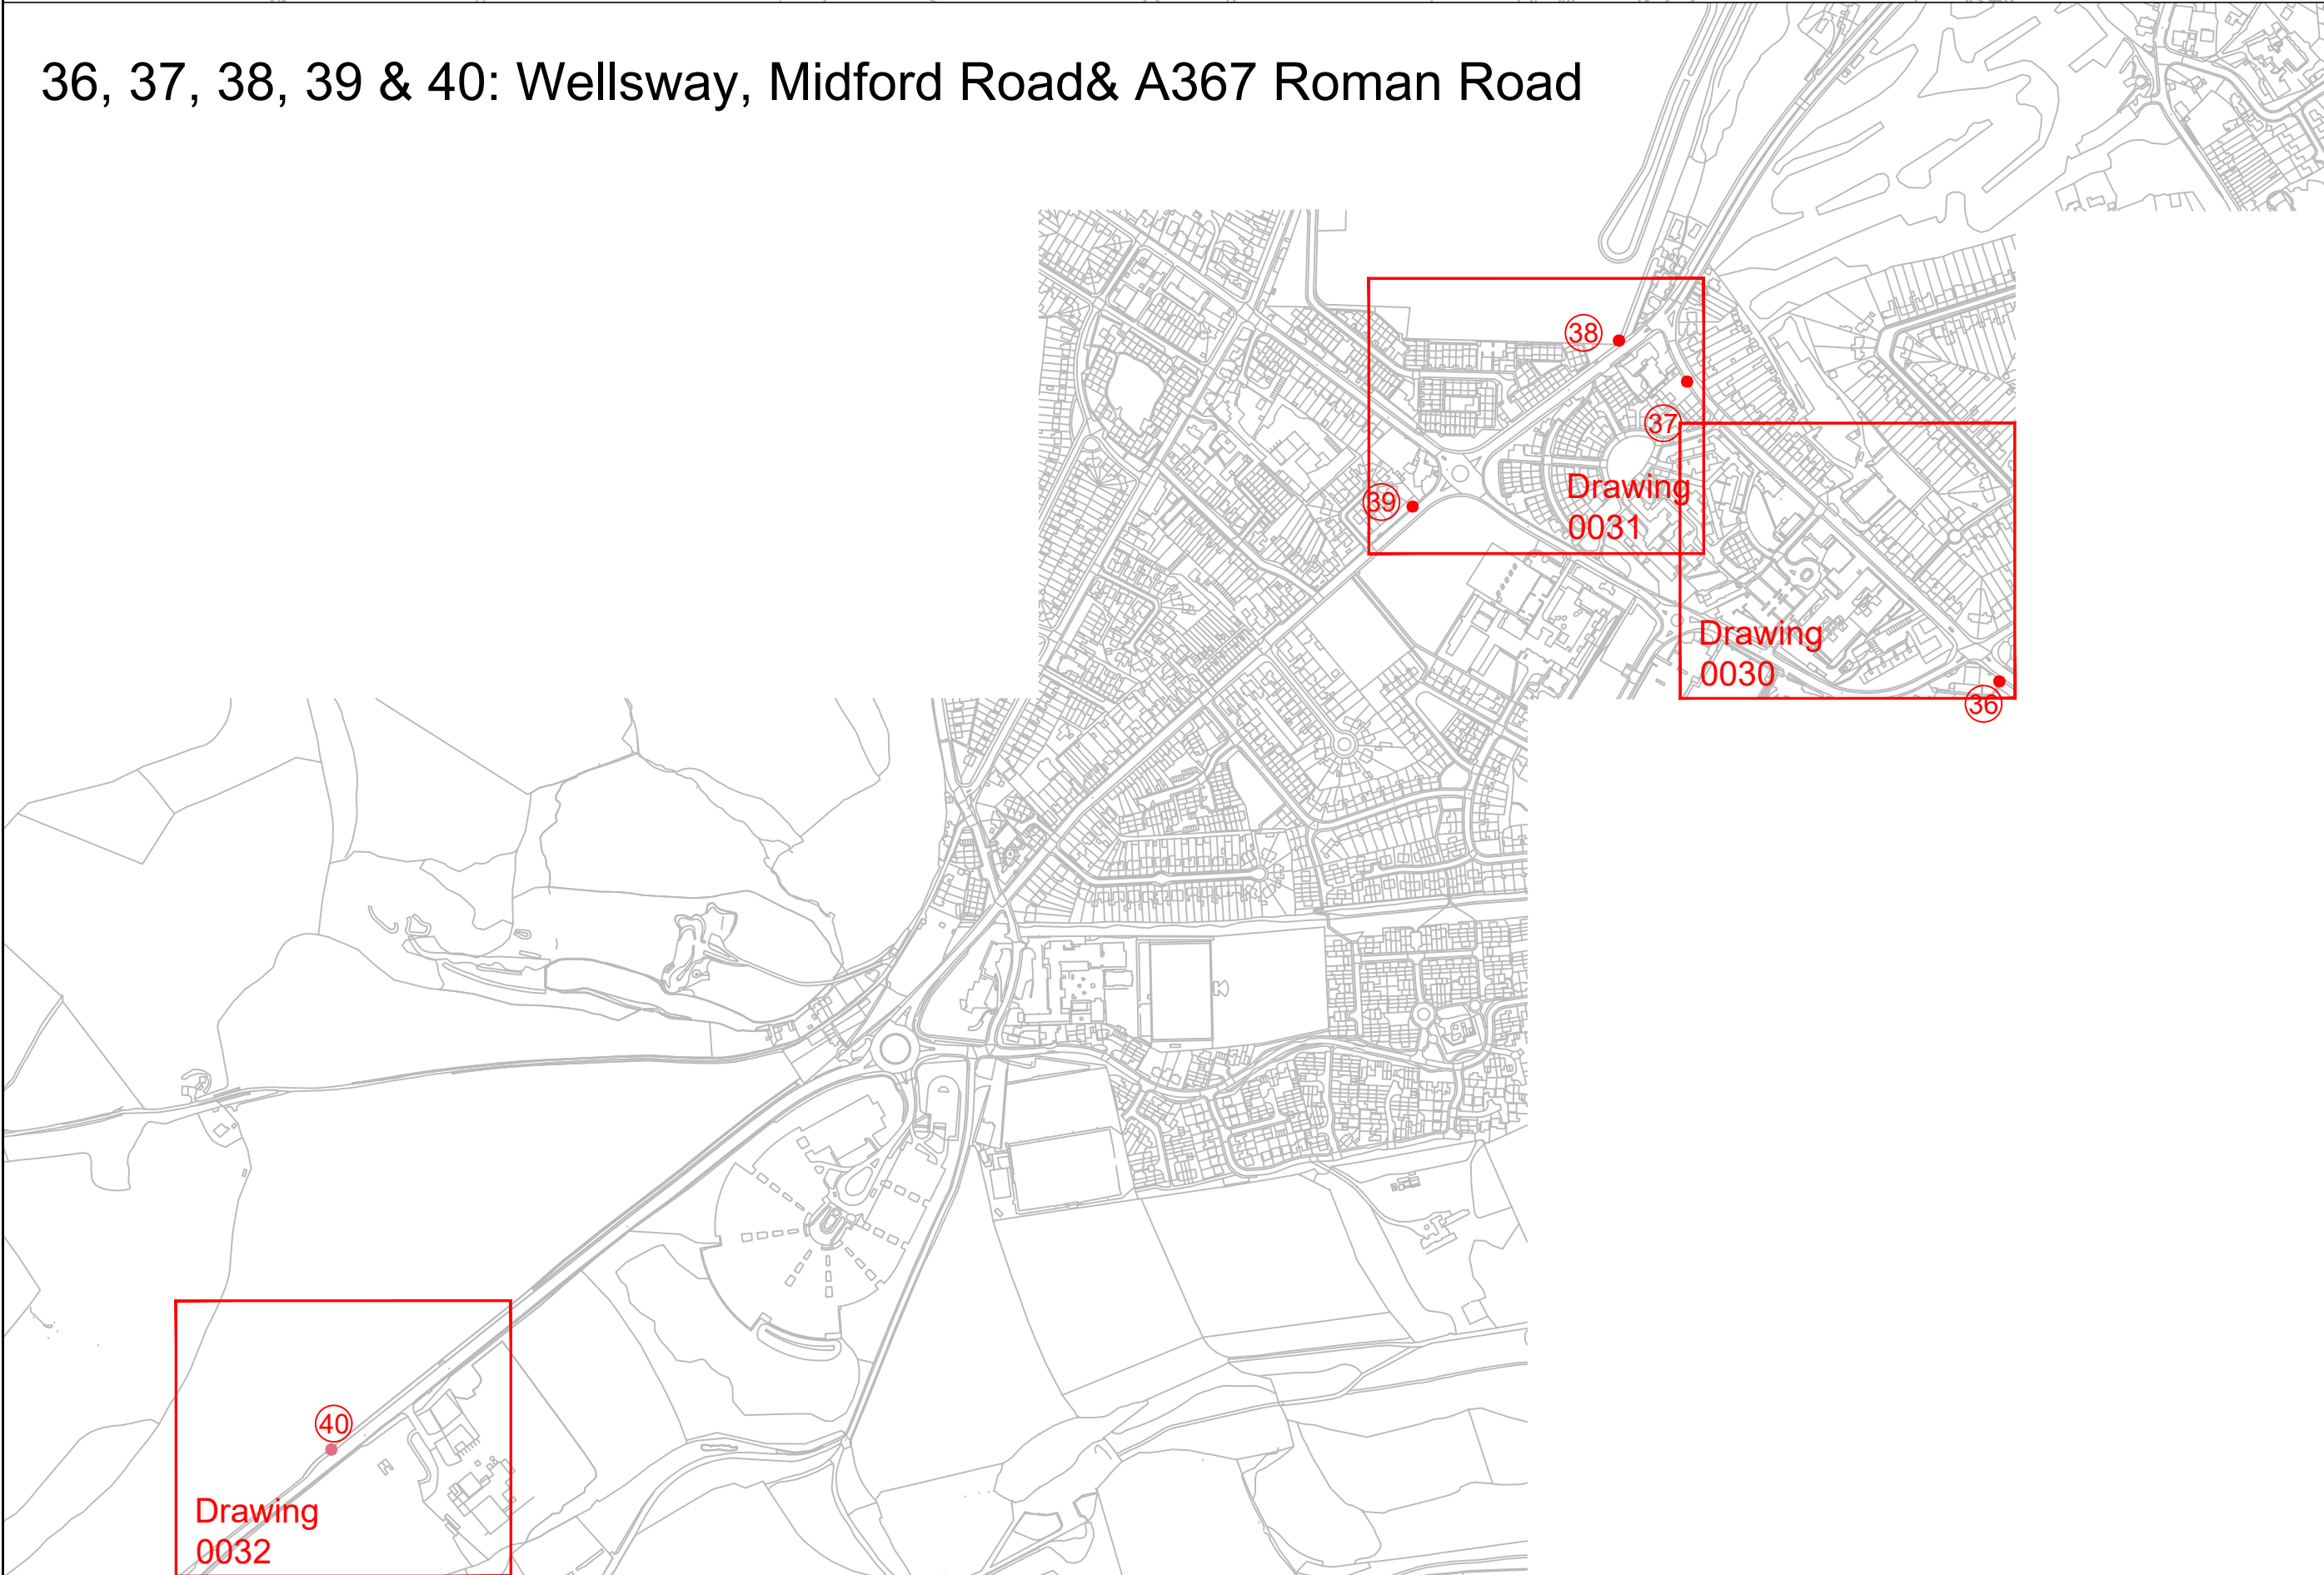

34: A36 Viaduct

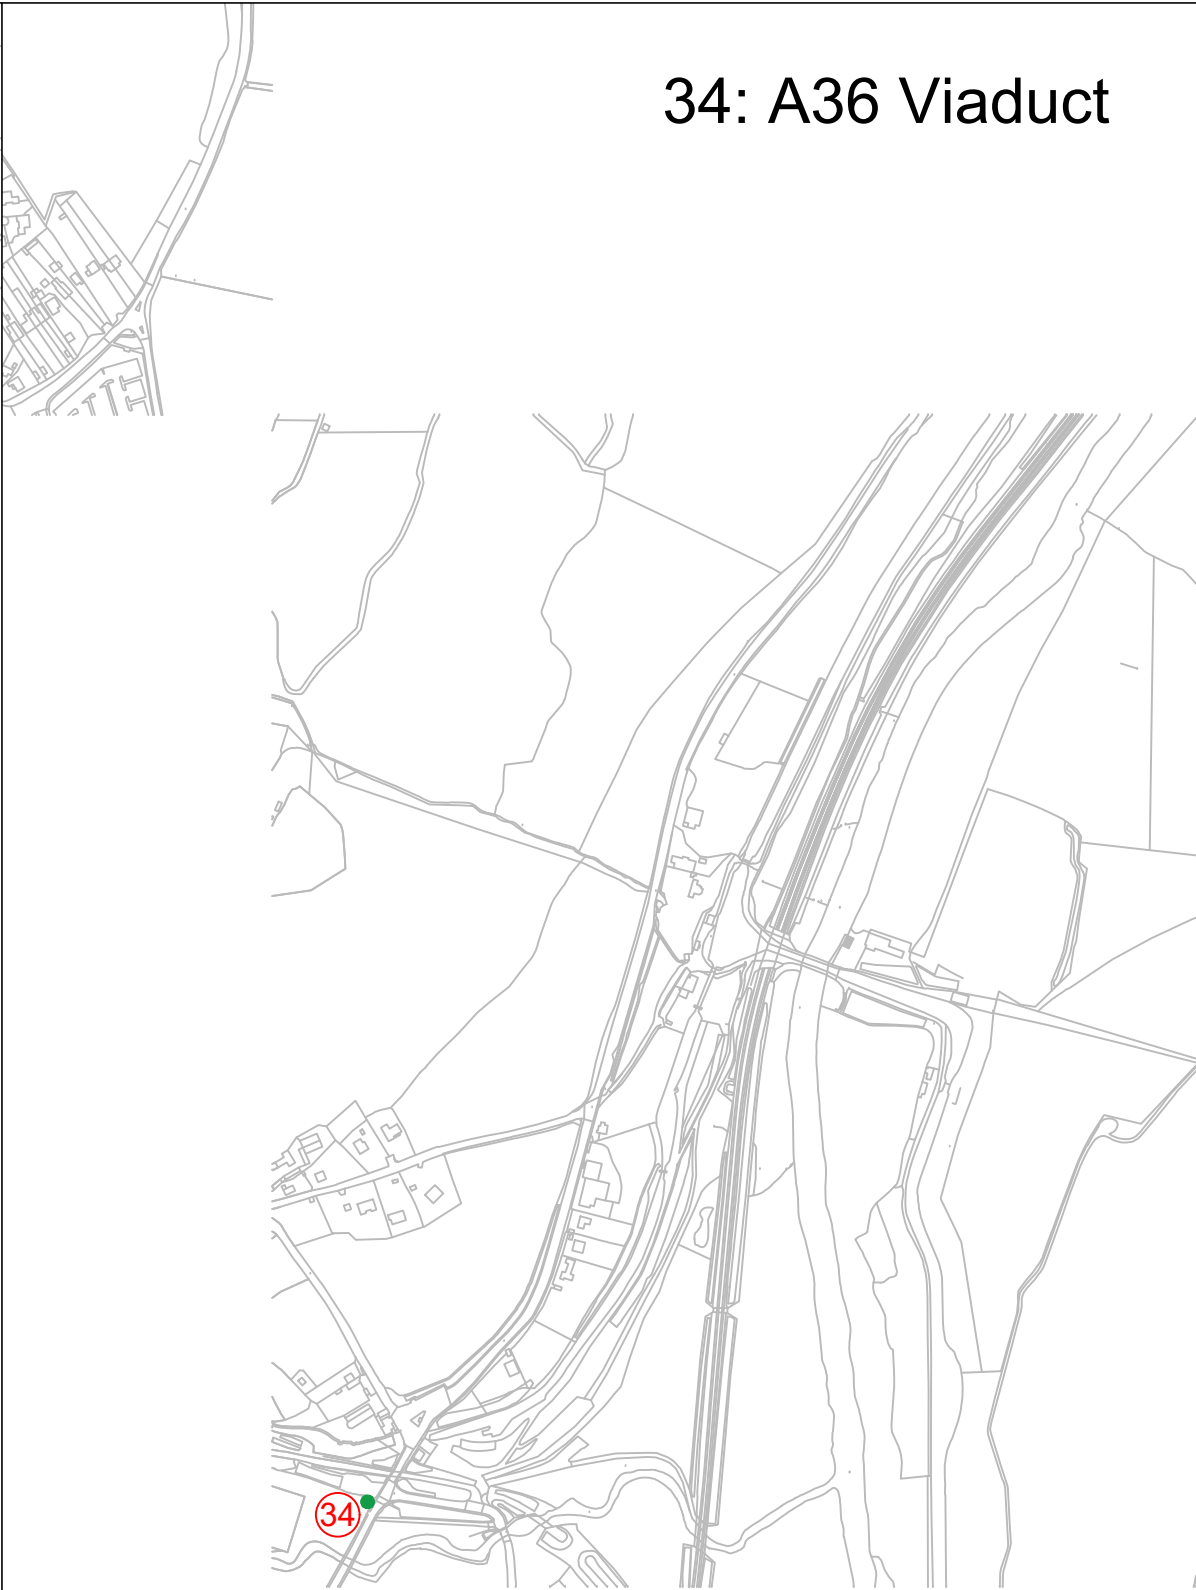

12b & 12c: A3062 North Road

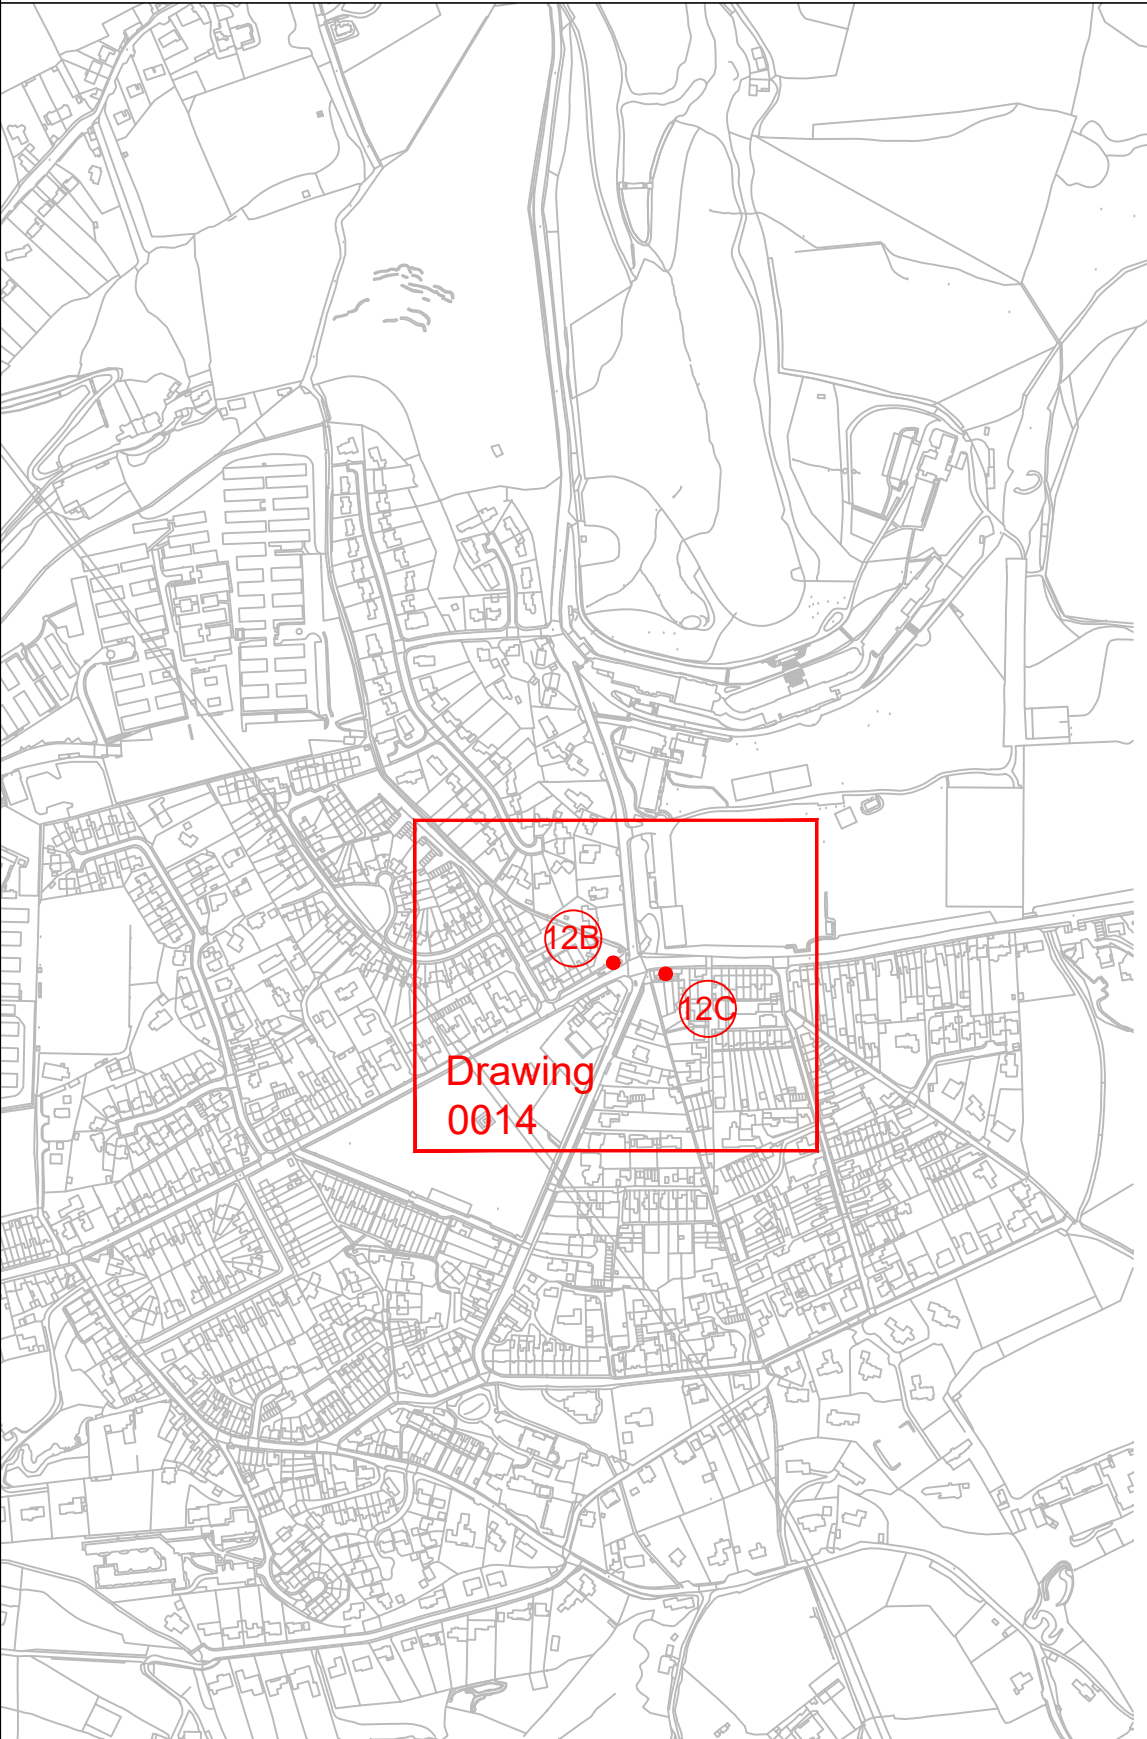

ORDNANCE SURVEY
This map is reproduced from Ordnance Survey material by Harlow, a CH2M HILL company, on behalf of
with the permission of the Controller of Her Majesty's Stationery Office. Crown copyright.
Unauthorised reproduction infringes Crown copyright and may lead to prosecution or civil proceedings.
Licence Number:

NOTES

1. All dimensions are in metres unless noted otherwise.
2. Levels are in metres above Ordnance Datum (A.O.D.).
3. This drawing should not be scaled and only written dimensions should be used. Any discrepancies should be brought to the attention of this department immediately.
4. For more details, refer to drawing 679726.BR.42.01-CH-DR-0001 to 0038 Clean air zone signing and ANPR camera locations.
5. For the sign faces design, refer to drawing 674726.BR.42.01-CH-DR-1201 to 1202.
6. Proposed warning approach signage which are owned by Highways England to be designed by others

KEY

- Proposed CAZ Boundary
- CAZ Boundary Crossing Points Location Reference
- Proposed CAZ Boundary Entry Signage
- Proposed CAZ Boundary Exit Signage
- Proposed ANPR Camera (Arrow Shows Direction)
- Proposed Warning Approach Signage LA Owned
- Proposed Warning Approach Signage HE Owned
- Park and Ride CAZ Signage
- Warning Approach Signage Location Reference

P1	JU	AC	RR	15/11/2019	For comment
P0	JU	AC	RR	17/10/2019	Plan Created
Rev	By	Chkd	Apprvd	Date	Description

Client

Bath & North East Somerset Council

CH2M
1 The Square, Temple Quay, Bristol, BS1 6DG
Tel: +44 (0)1179102580 Fax: +44 (0)1179102581
www.CH2M.com

Project

BATH CLEAN AIR ZONE

Drawing

CLEAN AIR ZONE SIGNING AND ANPR CAMERA LOCATIONS CENTRAL BATH AND ROADS OUTSIDE - OVERVIEW PLAN SHEET 2 OF 2

Drawn by: JU	Date: 17/10/2019
Checked by: AC	Date: 17/10/2019
Approved by: RR	Date: 17/10/2019

Drawing No.	Revision
674726.BR.42.01-CH-DR-9998	P1

Drawing Scale: NTS

FOR COMMENT