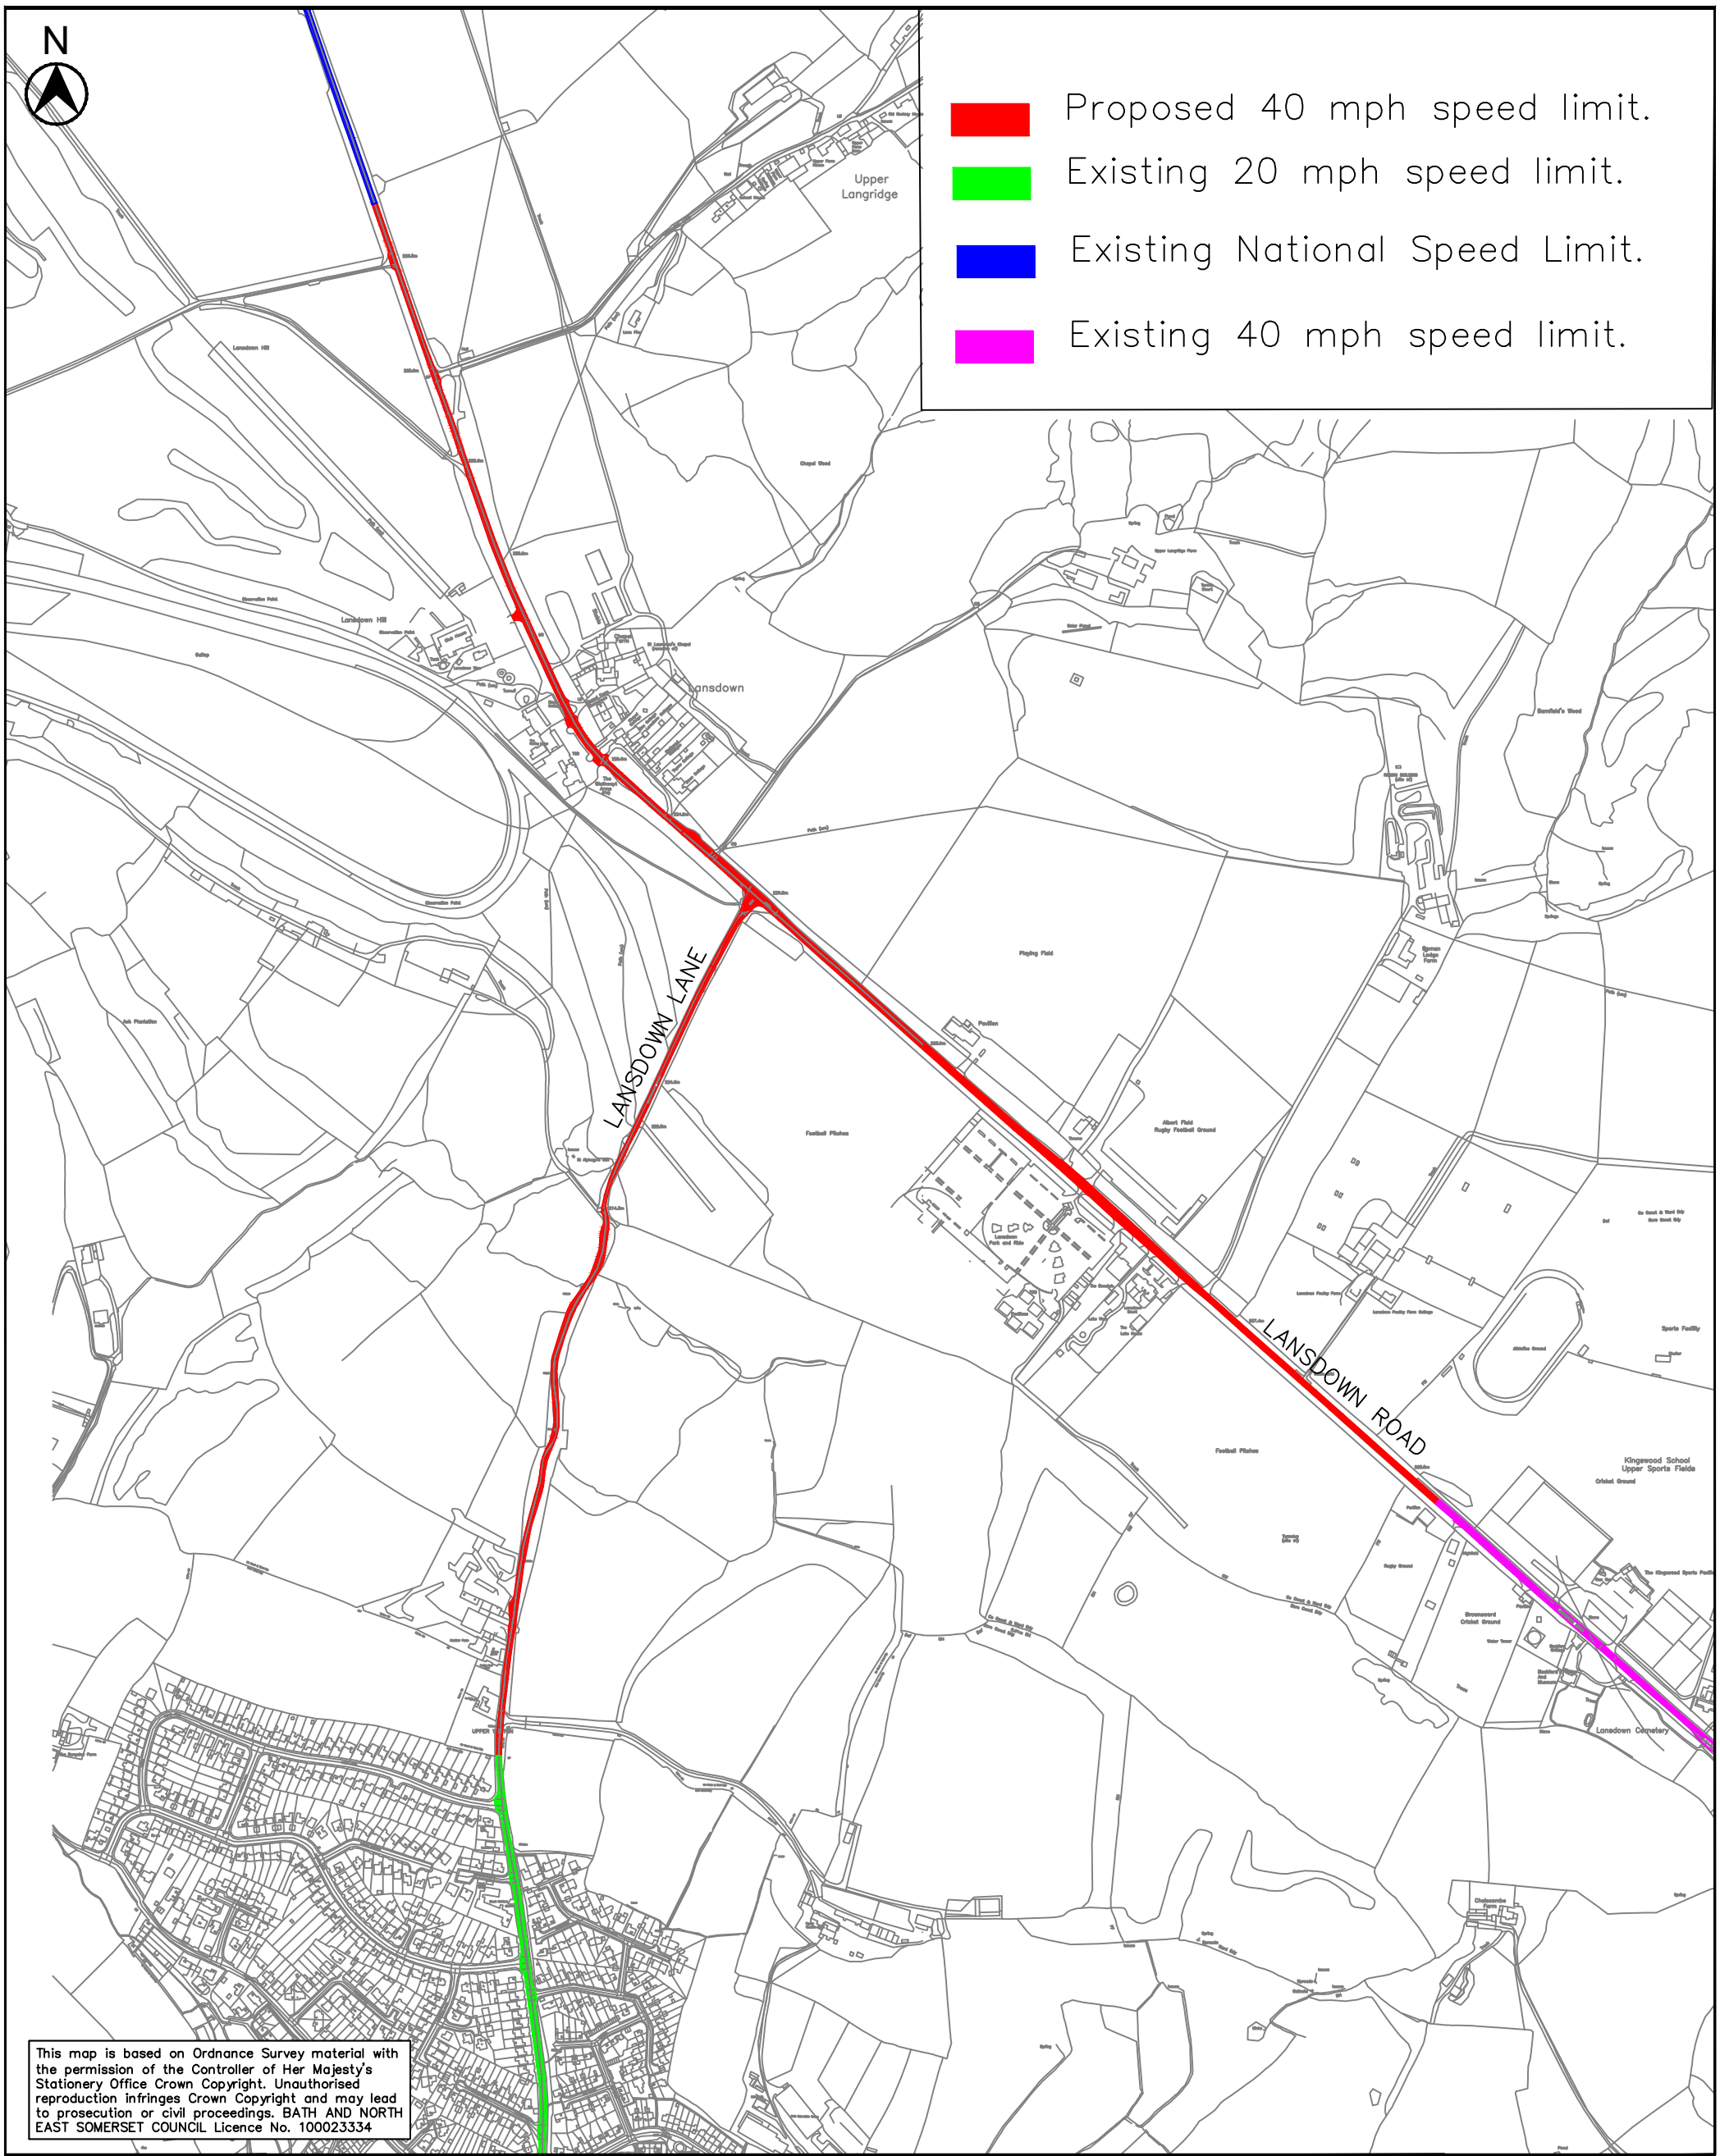

This map is based on Ordnance Survey material with the permission of the Controller of Her Majesty's Stationery Office Crown Copyright. Unauthorised reproduction infringes Crown Copyright and may lead to prosecution or civil proceedings. BATH AND NORTH EAST SOMERSET COUNCIL Licence No. 100023334

Bath & North East Somerset Council

CHRIS MAJOR
DIRECTOR OF
PLACE MANAGEMENT

PRODUCED BY: TRAFFIC MANAGEMENT

SCHEME TITLE: 23-019 LANSDOWN SPEED REVIEW

DRAWING TITLE: PROPOSED 40 MPH SPEED LIMIT

REV.	DATE	REVISIONS	DRWN.	CHKD.	APROV.

DATE: JUN 23	DRAWN BY: GW	APPROVED BY:
SCALE: NTS	CHECKED: NT	
CLIENT REF.		
DRAWING No.		REV. -