Appendix 2 - Southlands, Weston, Bath	Bath and North East Somerset		
Parking Restrictions	**Author:** K. Gardom	0 2 4 6 8m Scale: 1:500	Bath & North East Somerset Council Improving People's Lives
	Date: 29/09/2022		

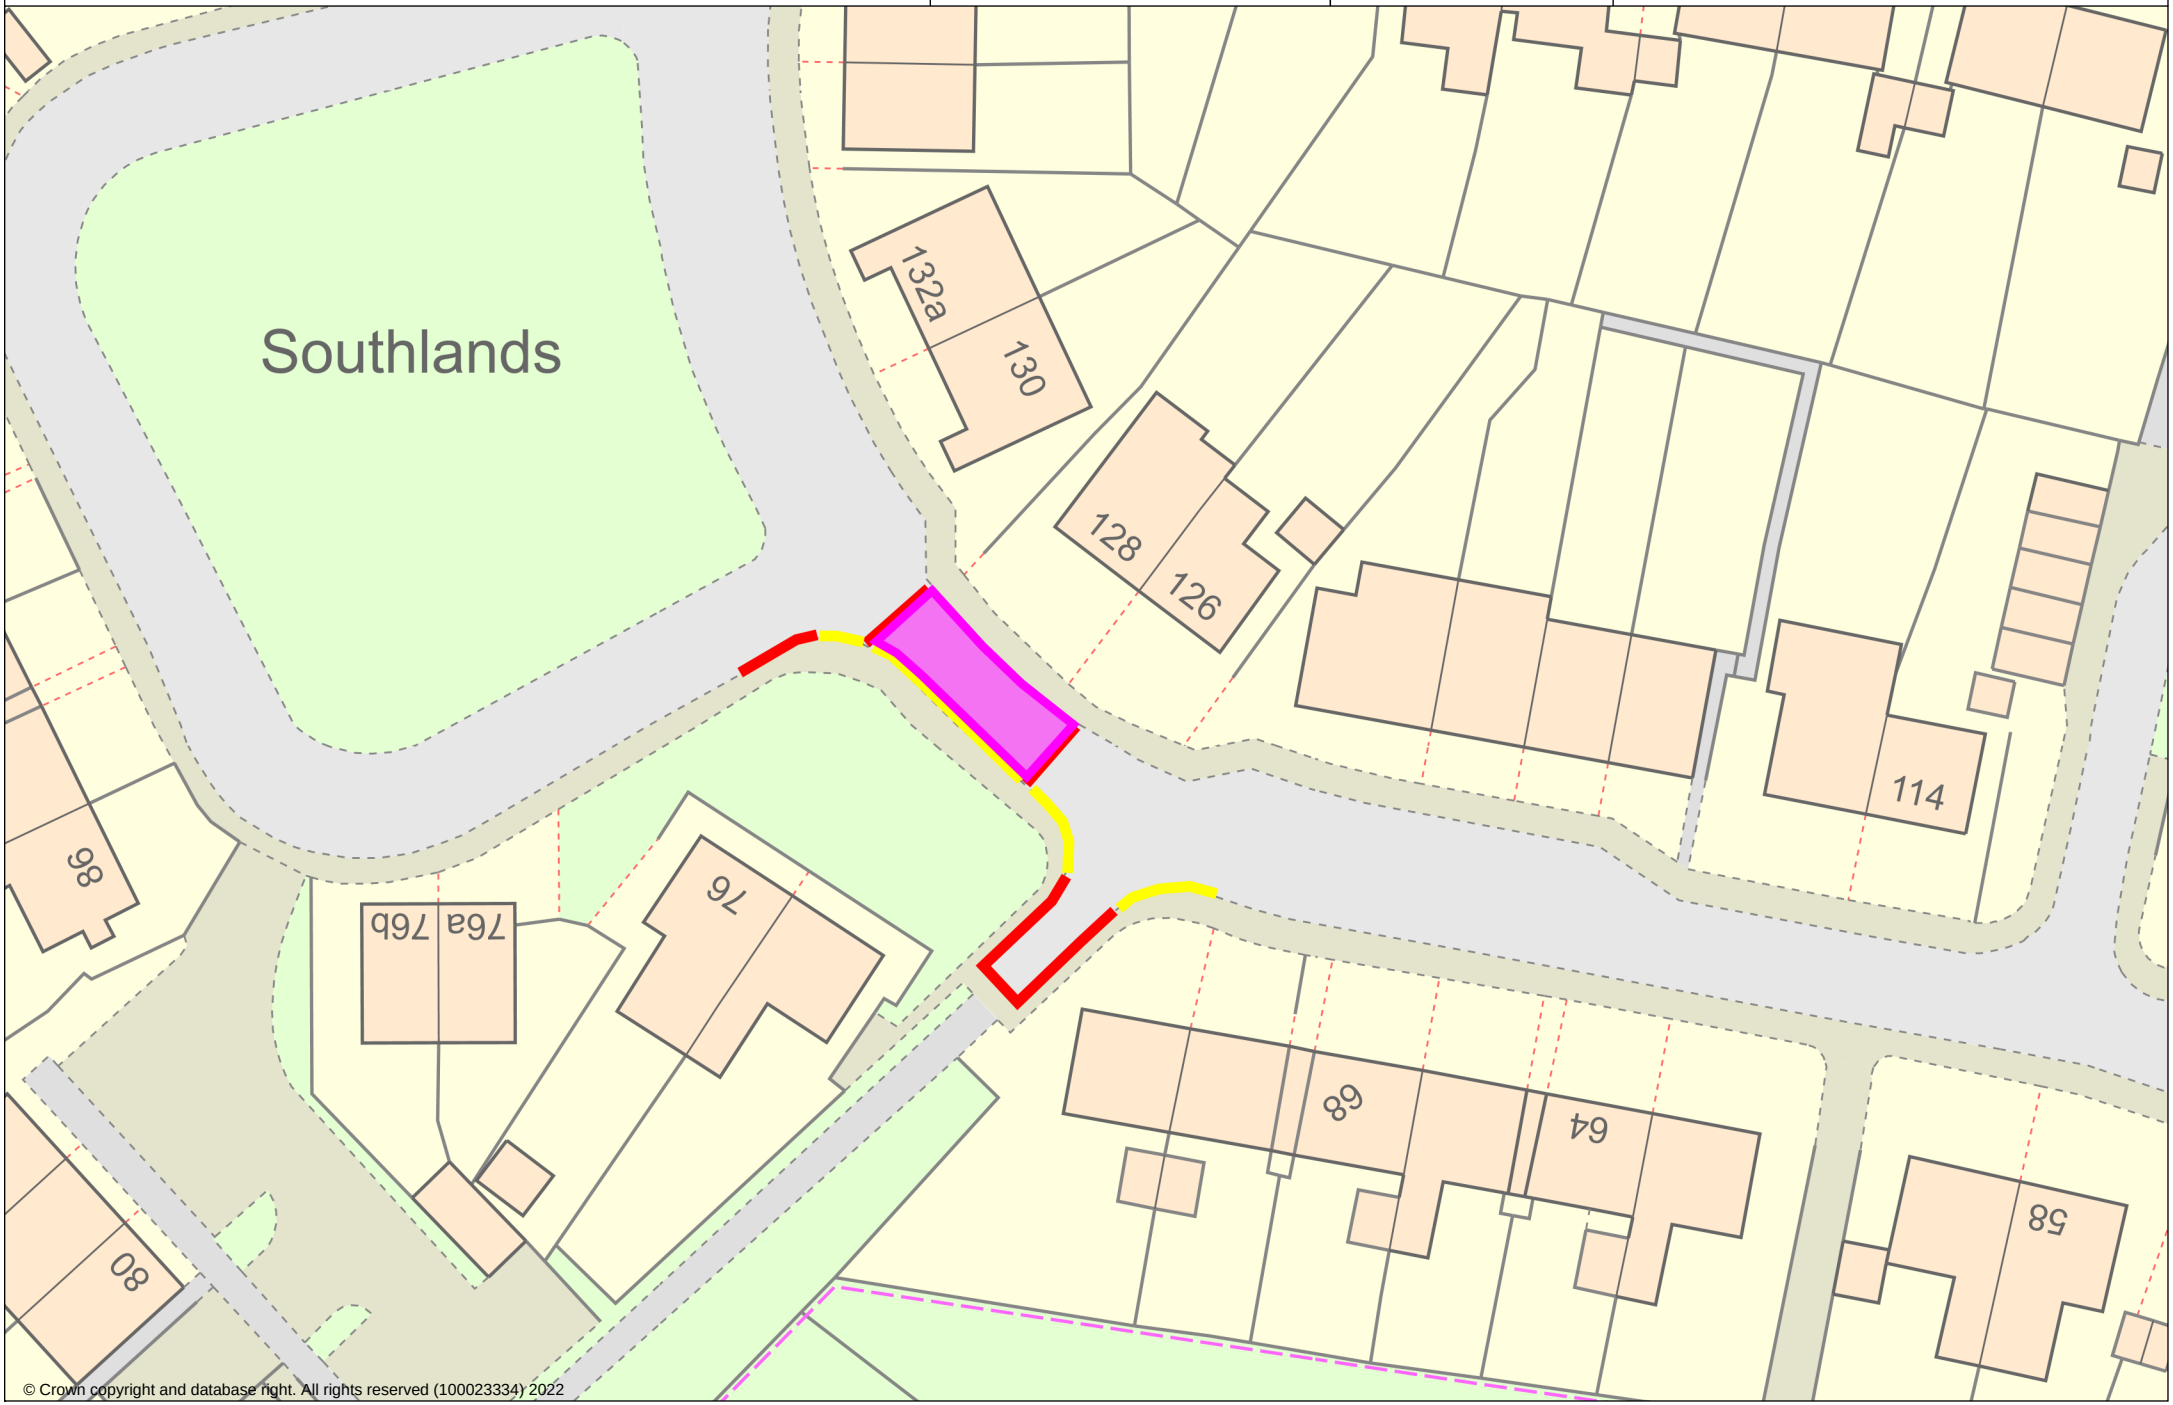

© Crown copyright and database right. All rights reserved (100023334) 2022