Bath and North East Somerset

Author: K. Gardom

Date: 29/11/2021

0 10 20 30 40m

Scale: 1:1250

Bath & North East Somerset Council

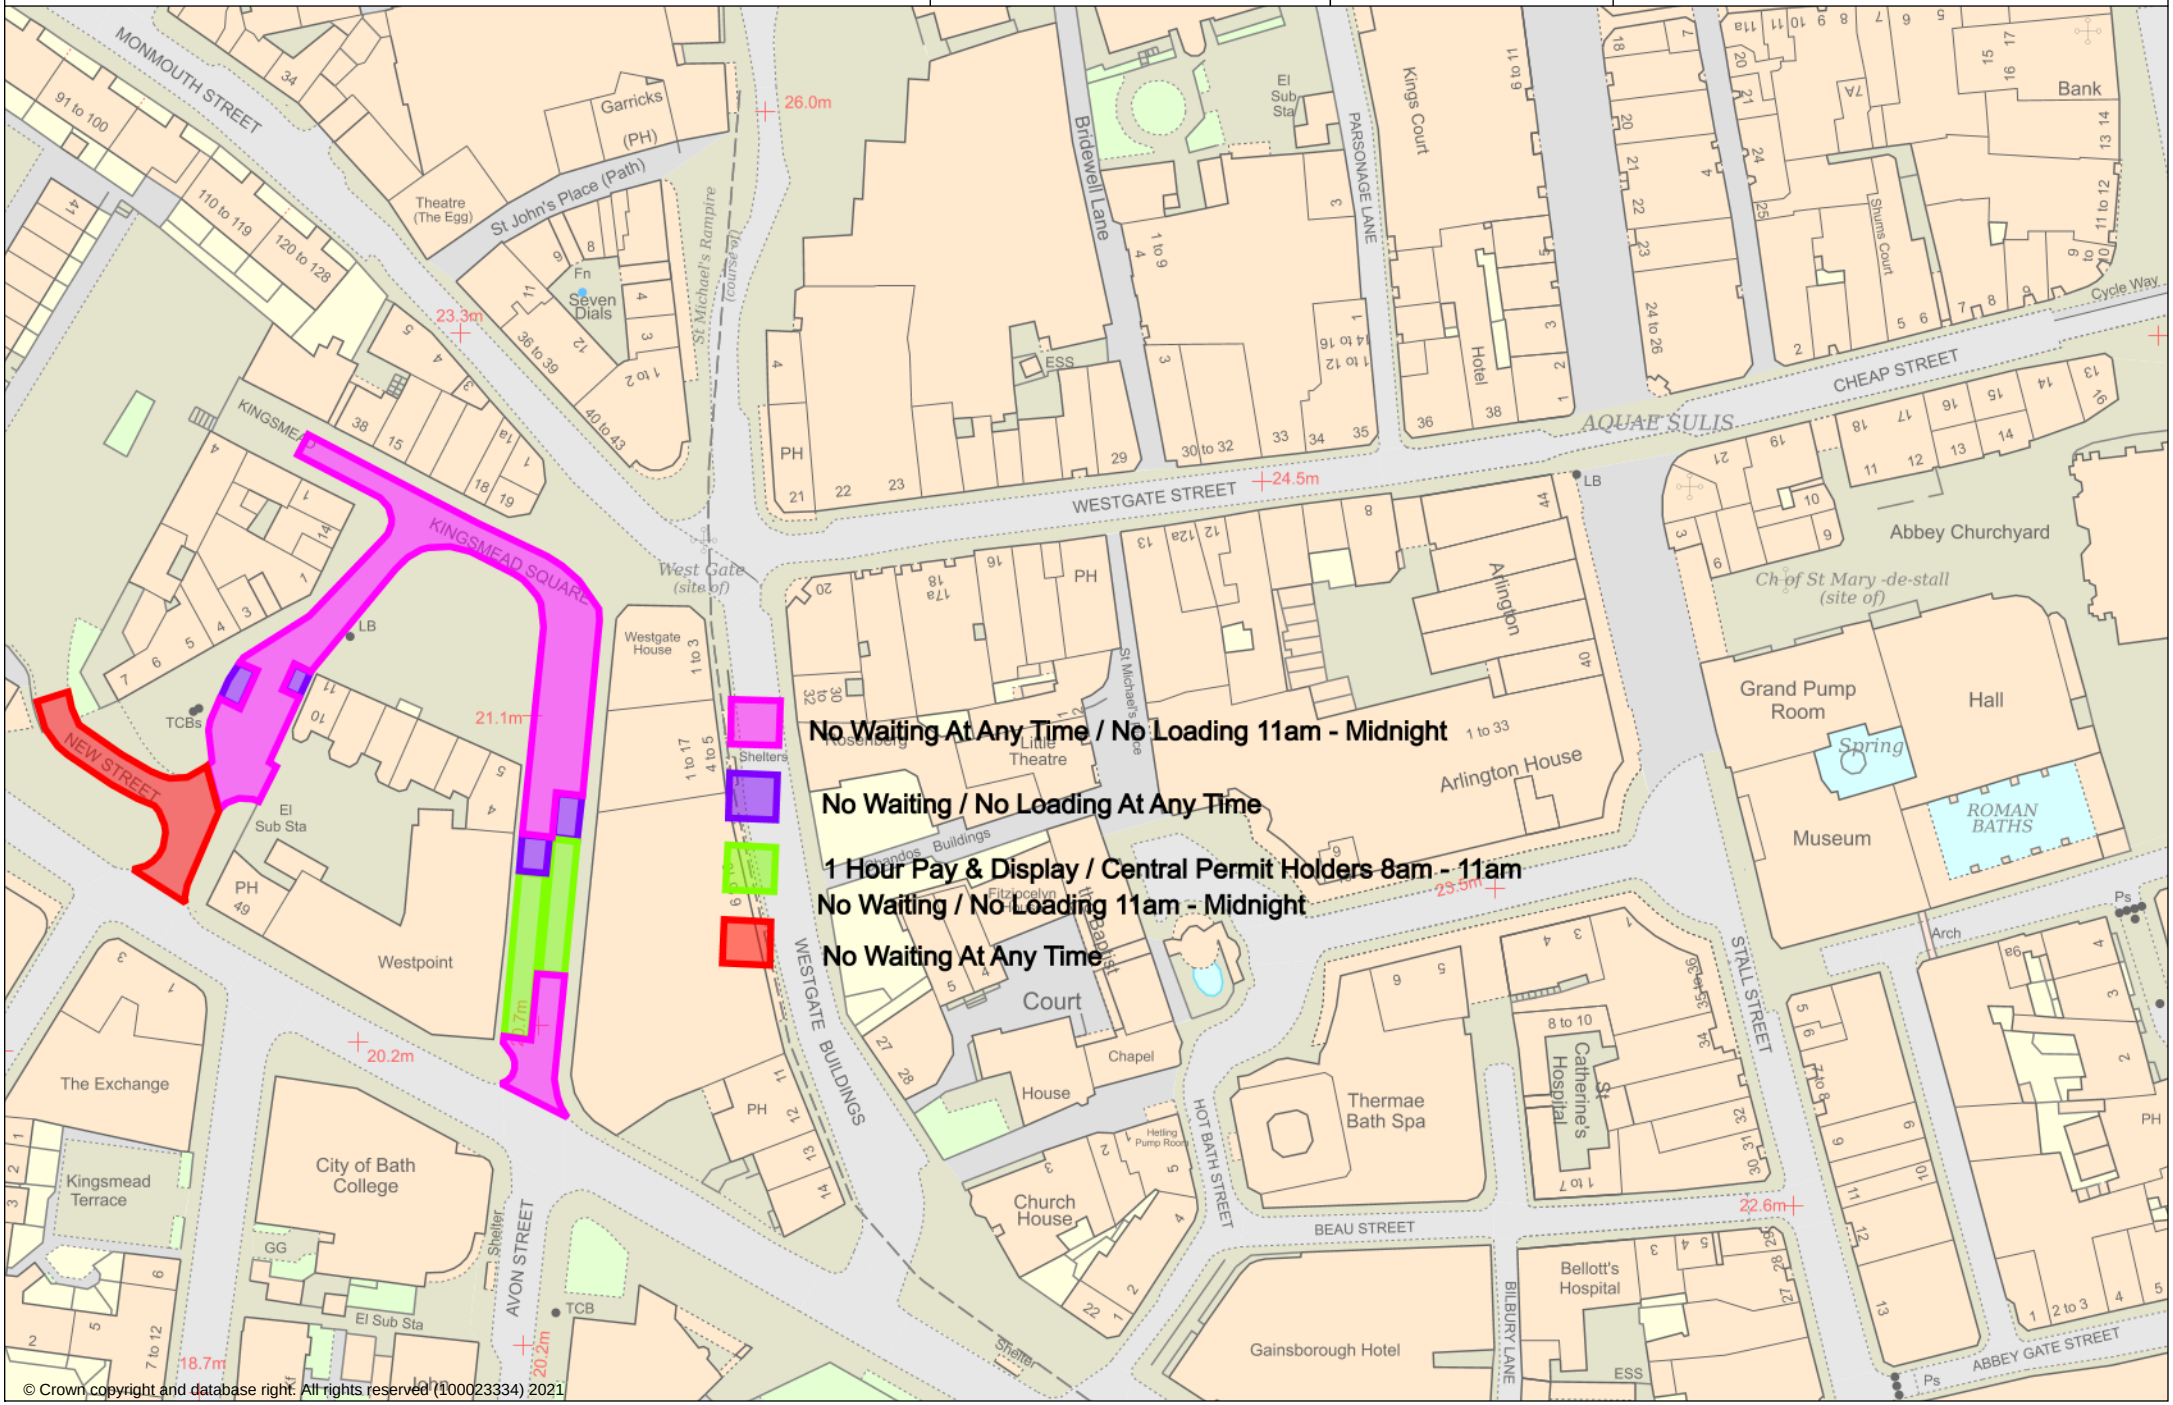

© Crown copyright and database right. All rights reserved (100023334) 2021