Baseline

DO NOT SCALE

Millimetres 0 10 100

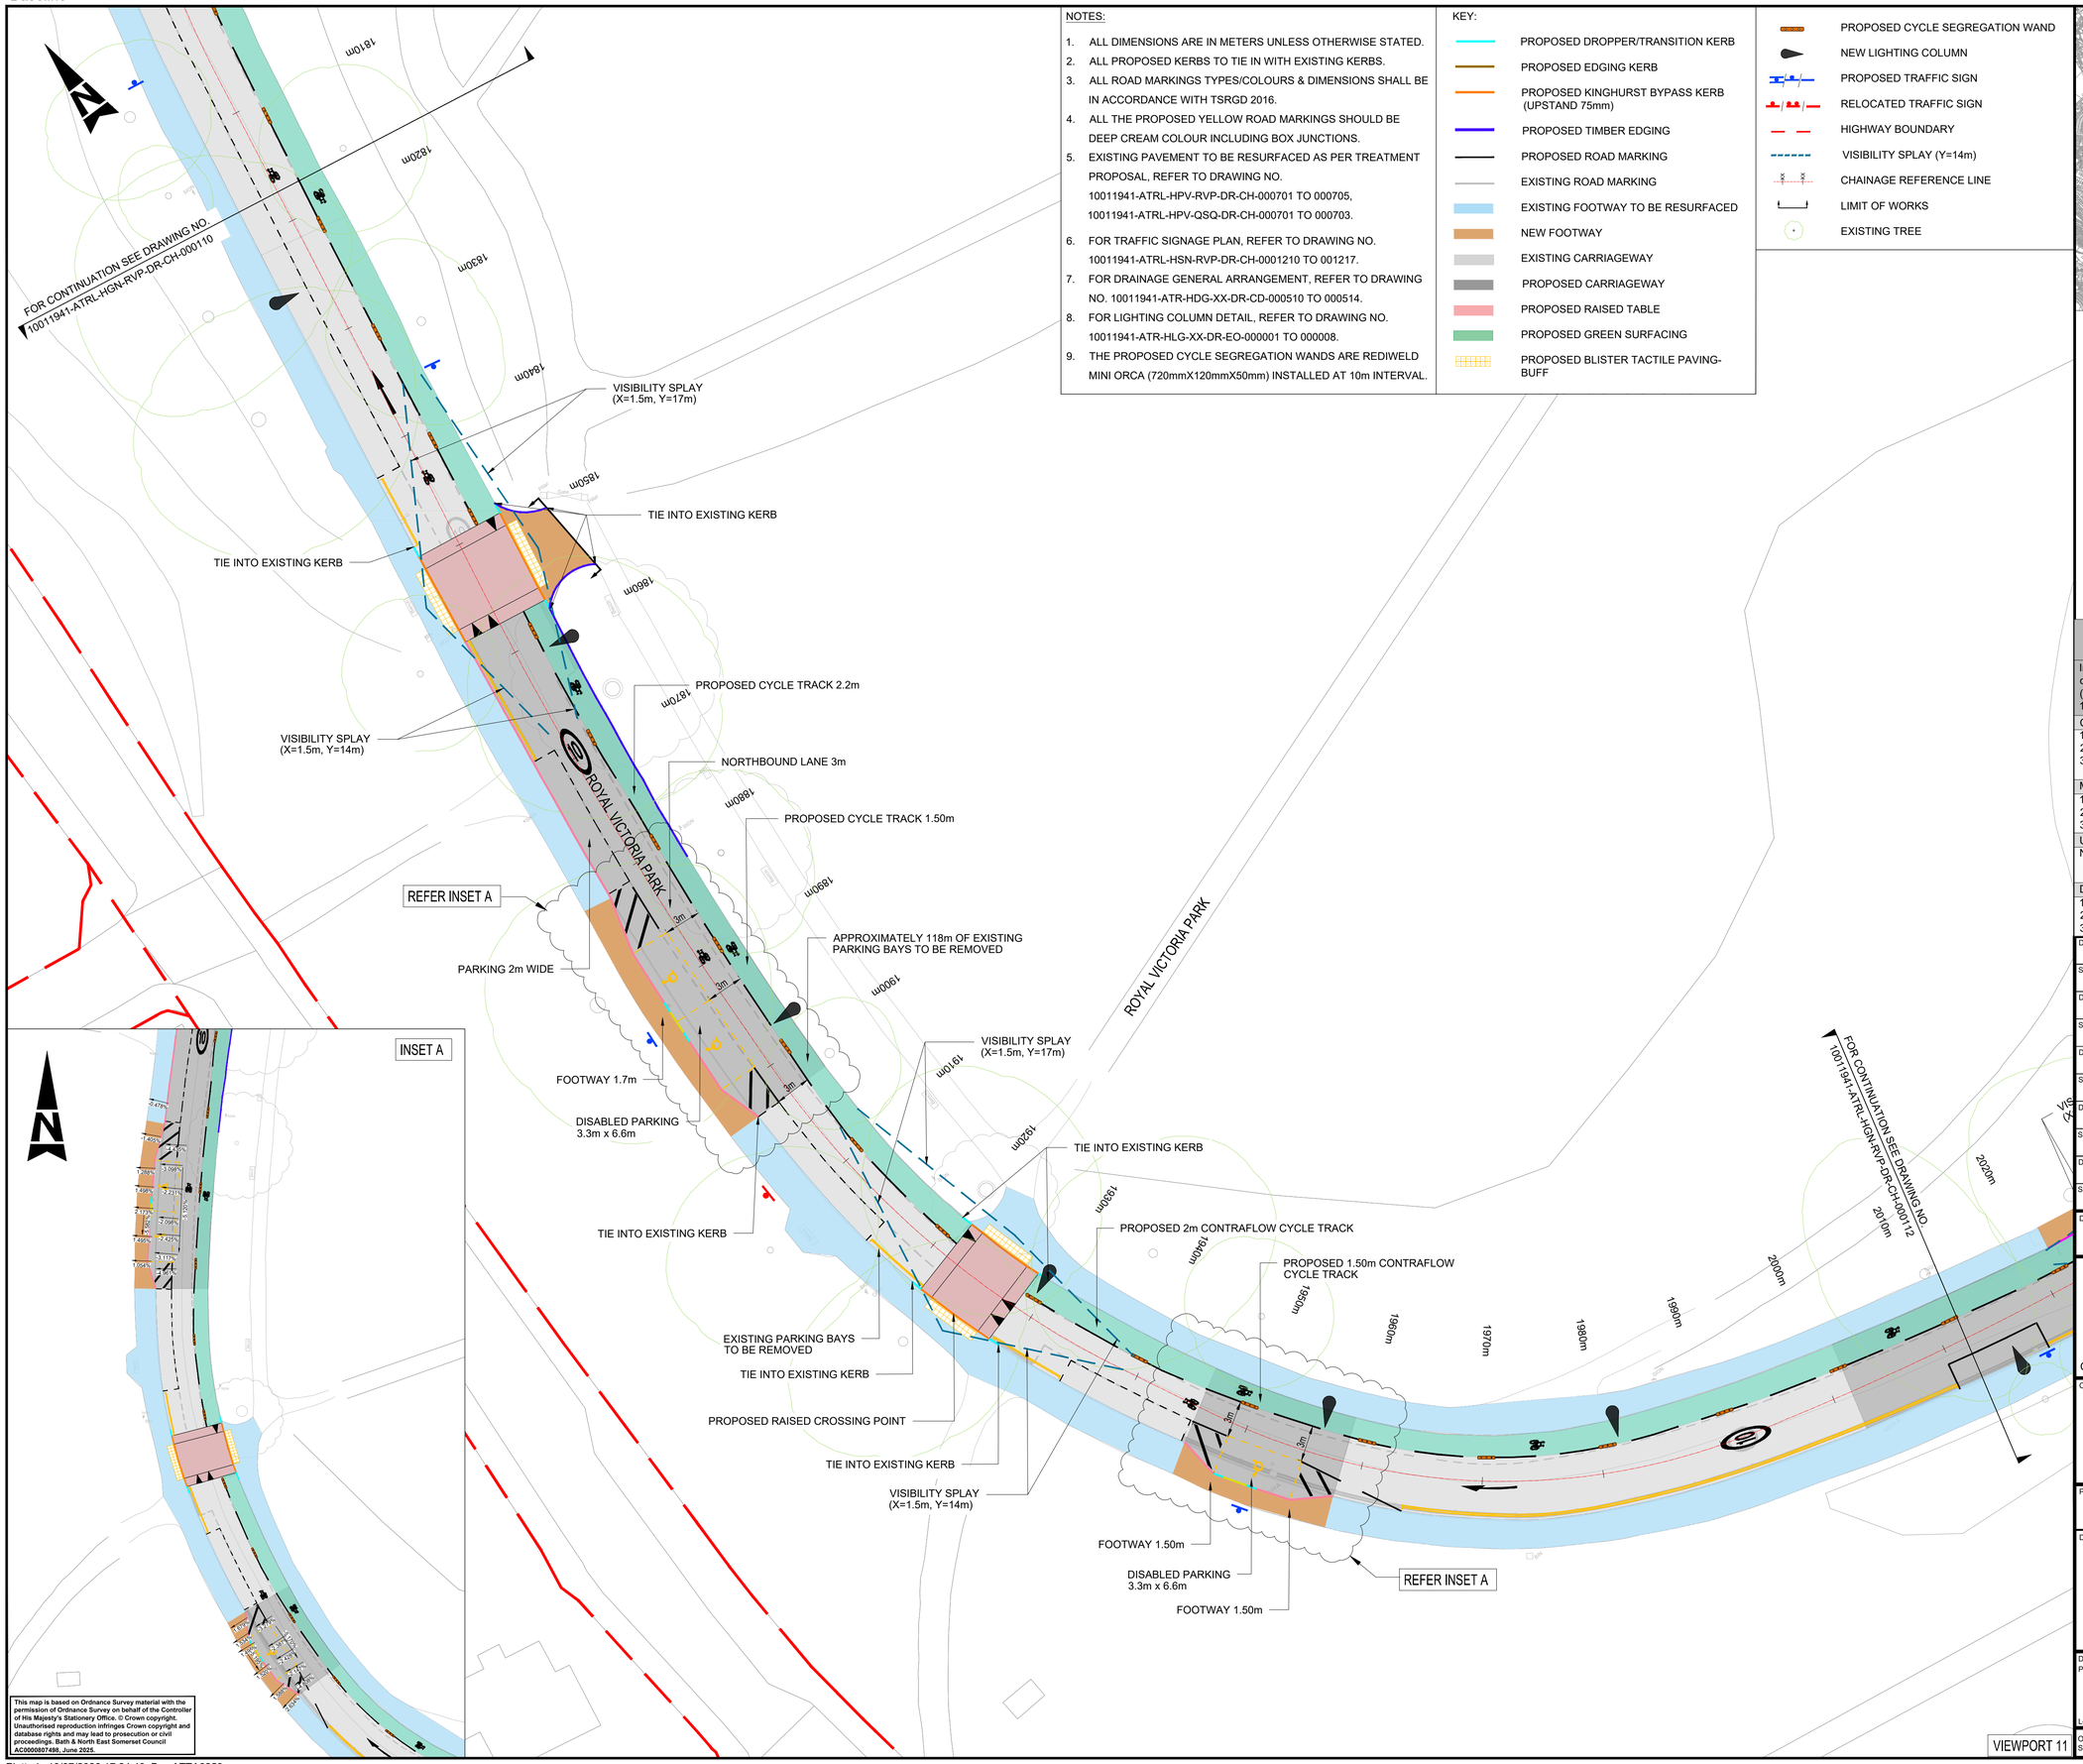

This map is based on Ordnance Survey material with the permission of Ordnance Survey on behalf of the Controller of His Majesty's Stationery Office. © Crown copyright. Unauthorised reproduction infringes Crown copyright and database rights and may lead to prosecution or civil proceedings. Bath & North East Somerset Council AC0000807498, June 2025.

NOTES:

1. ALL DIMENSIONS ARE IN METERS UNLESS OTHERWISE STATED.
2. ALL PROPOSED KERBS TO TIE IN WITH EXISTING KERBS.
3. ALL ROAD MARKINGS TYPES/COLOURS & DIMENSIONS SHALL BE IN ACCORDANCE WITH TSRGD 2016.
4. ALL THE PROPOSED YELLOW ROAD MARKINGS SHOULD BE DEEP CREAM COLOUR INCLUDING BOX JUNCTIONS.
5. EXISTING PAVEMENT TO BE RESURFACED AS PER TREATMENT PROPOSAL, REFER TO DRAWING NO. 10011941-ATRL-HPV-RVP-DR-CH-000701 TO 000705, 10011941-ATRL-HPV-QSQ-DR-CH-000701 TO 000703.
6. FOR TRAFFIC SIGNAGE PLAN, REFER TO DRAWING NO. 10011941-ATRL-HSN-RVP-DR-CH-0001210 TO 001217.
7. FOR DRAINAGE GENERAL ARRANGEMENT, REFER TO DRAWING NO. 10011941-ATR-HDG-XX-DR-CD-000510 TO 000514.
8. FOR LIGHTING COLUMN DETAIL, REFER TO DRAWING NO. 10011941-ATR-HLG-XX-DR-EO-000001 TO 000008.
9. THE PROPOSED CYCLE SEGREGATION WANDS ARE REDIWELD MINI ORCA (720mmX120mmX50mm) INSTALLED AT 10m INTERVAL.

KEY:

- PROPOSED DROPPER/TRANSITION KERB
- PROPOSED EDGING KERB
- PROPOSED KINGHURST BYPASS KERB (UPSTAND 75mm)
- PROPOSED TIMBER EDGING
- PROPOSED ROAD MARKING
- EXISTING ROAD MARKING
- EXISTING FOOTWAY TO BE RESURFACED
- NEW FOOTWAY
- EXISTING CARRIAGEWAY
- PROPOSED CARRIAGEWAY
- PROPOSED RAISED TABLE
- PROPOSED GREEN SURFACING
- PROPOSED BLISTER TACTILE PAVING-BUFF
- PROPOSED CYCLE SEGREGATION WAND
- NEW LIGHTING COLUMN
- PROPOSED TRAFFIC SIGN
- RELOCATED TRAFFIC SIGN
- HIGHWAY BOUNDARY
- VISIBILITY SPLAY (Y=14m)
- CHAINAGE REFERENCE LINE
- LIMIT OF WORKS
- EXISTING TREE

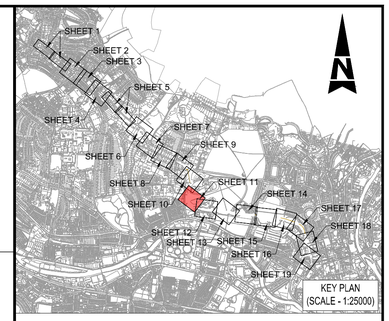

SAFETY, HEALTH AND ENVIRONMENTAL INFORMATION

In addition to the hazards/risks normally associated with the types of work detailed on this drawing, note the following significant residual risks (Reference designers risk register,Document no. 100119418-ATR-GEN-XX-RE-ZM-000001)

Construction
1.Live Traffic
2.Buried Utilities
3.Tar bound presence unknown

Maintenance / Cleaning
1.Live Traffic
2.Buried Utilities
3.Tar bound presence unknown

Use
N/A

Decommissioning / Demolition
1.Live Traffic
2.Buried Utilities
3.Tar bound presence unknown

Description						
Status	Revision	Drawn	Checked	Reviewed	Authorised	Issue Date
Description						
Status	Revision	Drawn	Checked	Reviewed	Authorised	Issue Date
Description: FOR REVIEW						
S3	P01	HA	NV	AIH	CB	21/04/26
Description: DETAILED DESIGN						
S3	P02	HA	NV	AIH	CB	26/05/26
Description: Blue badge bays updated						
S3	P03	HA	NV	CB	CB	10/07/26

Drawing Suitability: FOR REVIEW / COMMENT — Status: S3

AtkinsRéalis
Aztec West
500 Park Avenue
Almondsbury
Bristol
BS32 4RZ
Tel: +44 (0)1454 662000
+44 (0)1454 663333
www.AtkinsRealis.com

Copyright © AtkinsRéalis (2026)

Client: Bath & North East Somerset Council — Improving People's Lives

Project Title: BWWCL - Weston Route

Drawing Title: HIGH STREET TO PRINCES STREET GENERAL ARRANGEMENT SHEET 11 OF 19

Drawing Number
Project: 10011941 - Originator: ATRL - Volume: HGN -
Location: RVP - Type: DR - Role: CH - Number: 000111

Original Size: A1 | Scale: 1:250 | Project Ref. No: 100119418 | Sheet: 1 of 1 | Rev: P03

VIEWPORT 11

Plotted: 10/07/2026 17:24:43 By: ATTA6253