TRO 26-006 Bloomfield Road - Bloomfield Green

Amendments to waiting restrictions and associated relocation of parking bays and the southbound bus stop clearway on Bloomfield Road

Scale: 1:750 @ A3

Bath and North East Somerset

Author:

Date: 23/01/2026

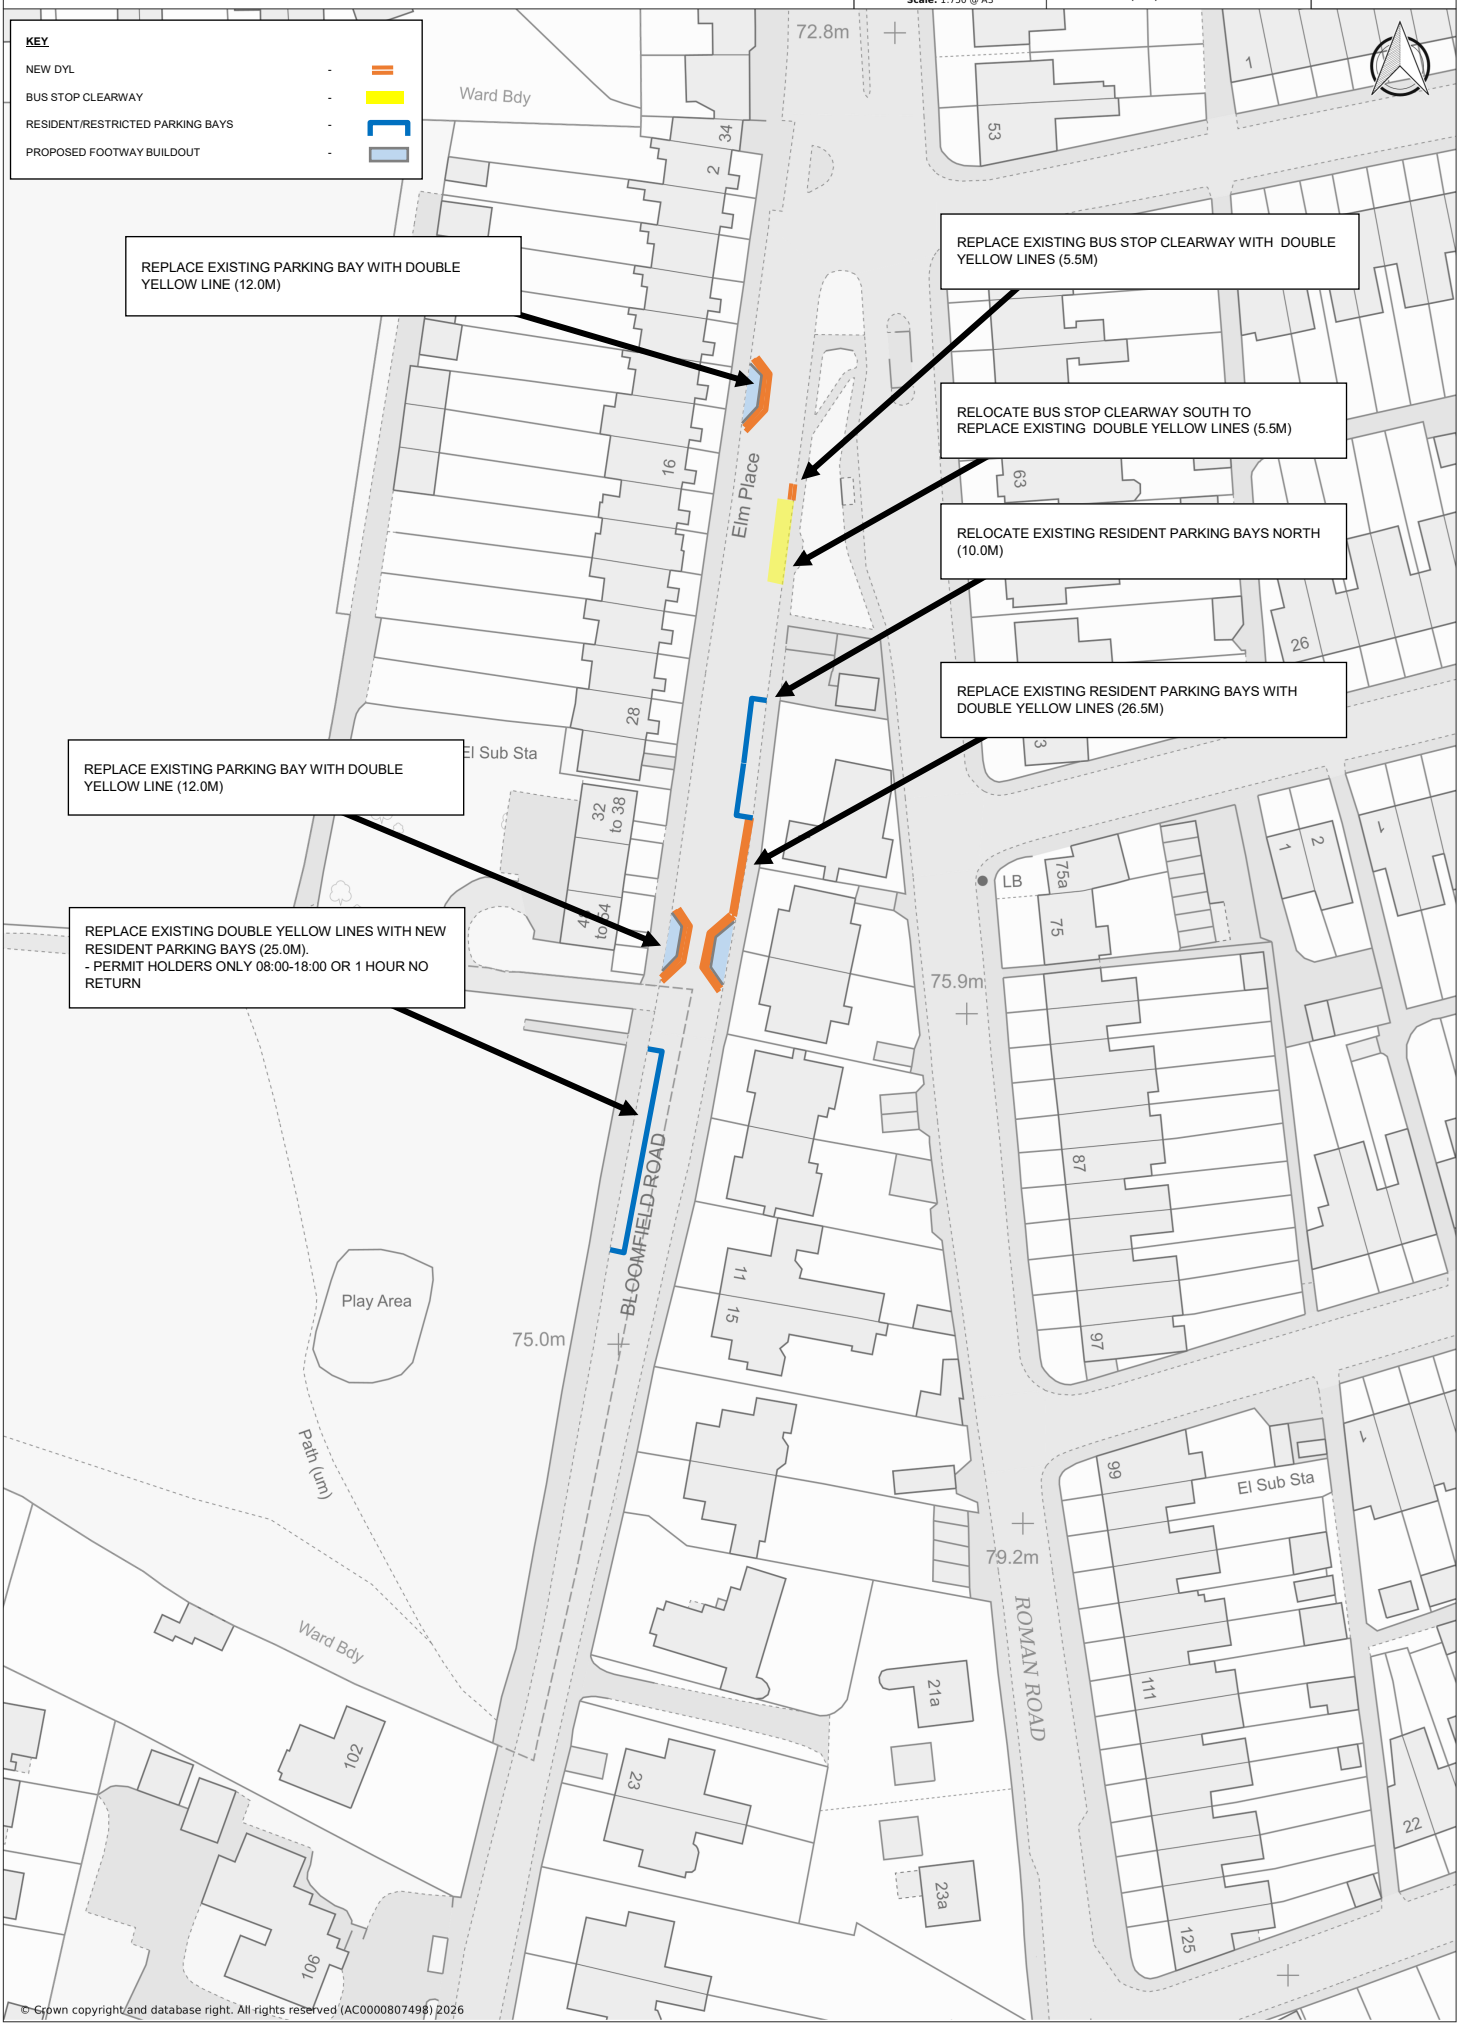

© Crown copyright and database right. All rights reserved (AC0000807498) 2026