


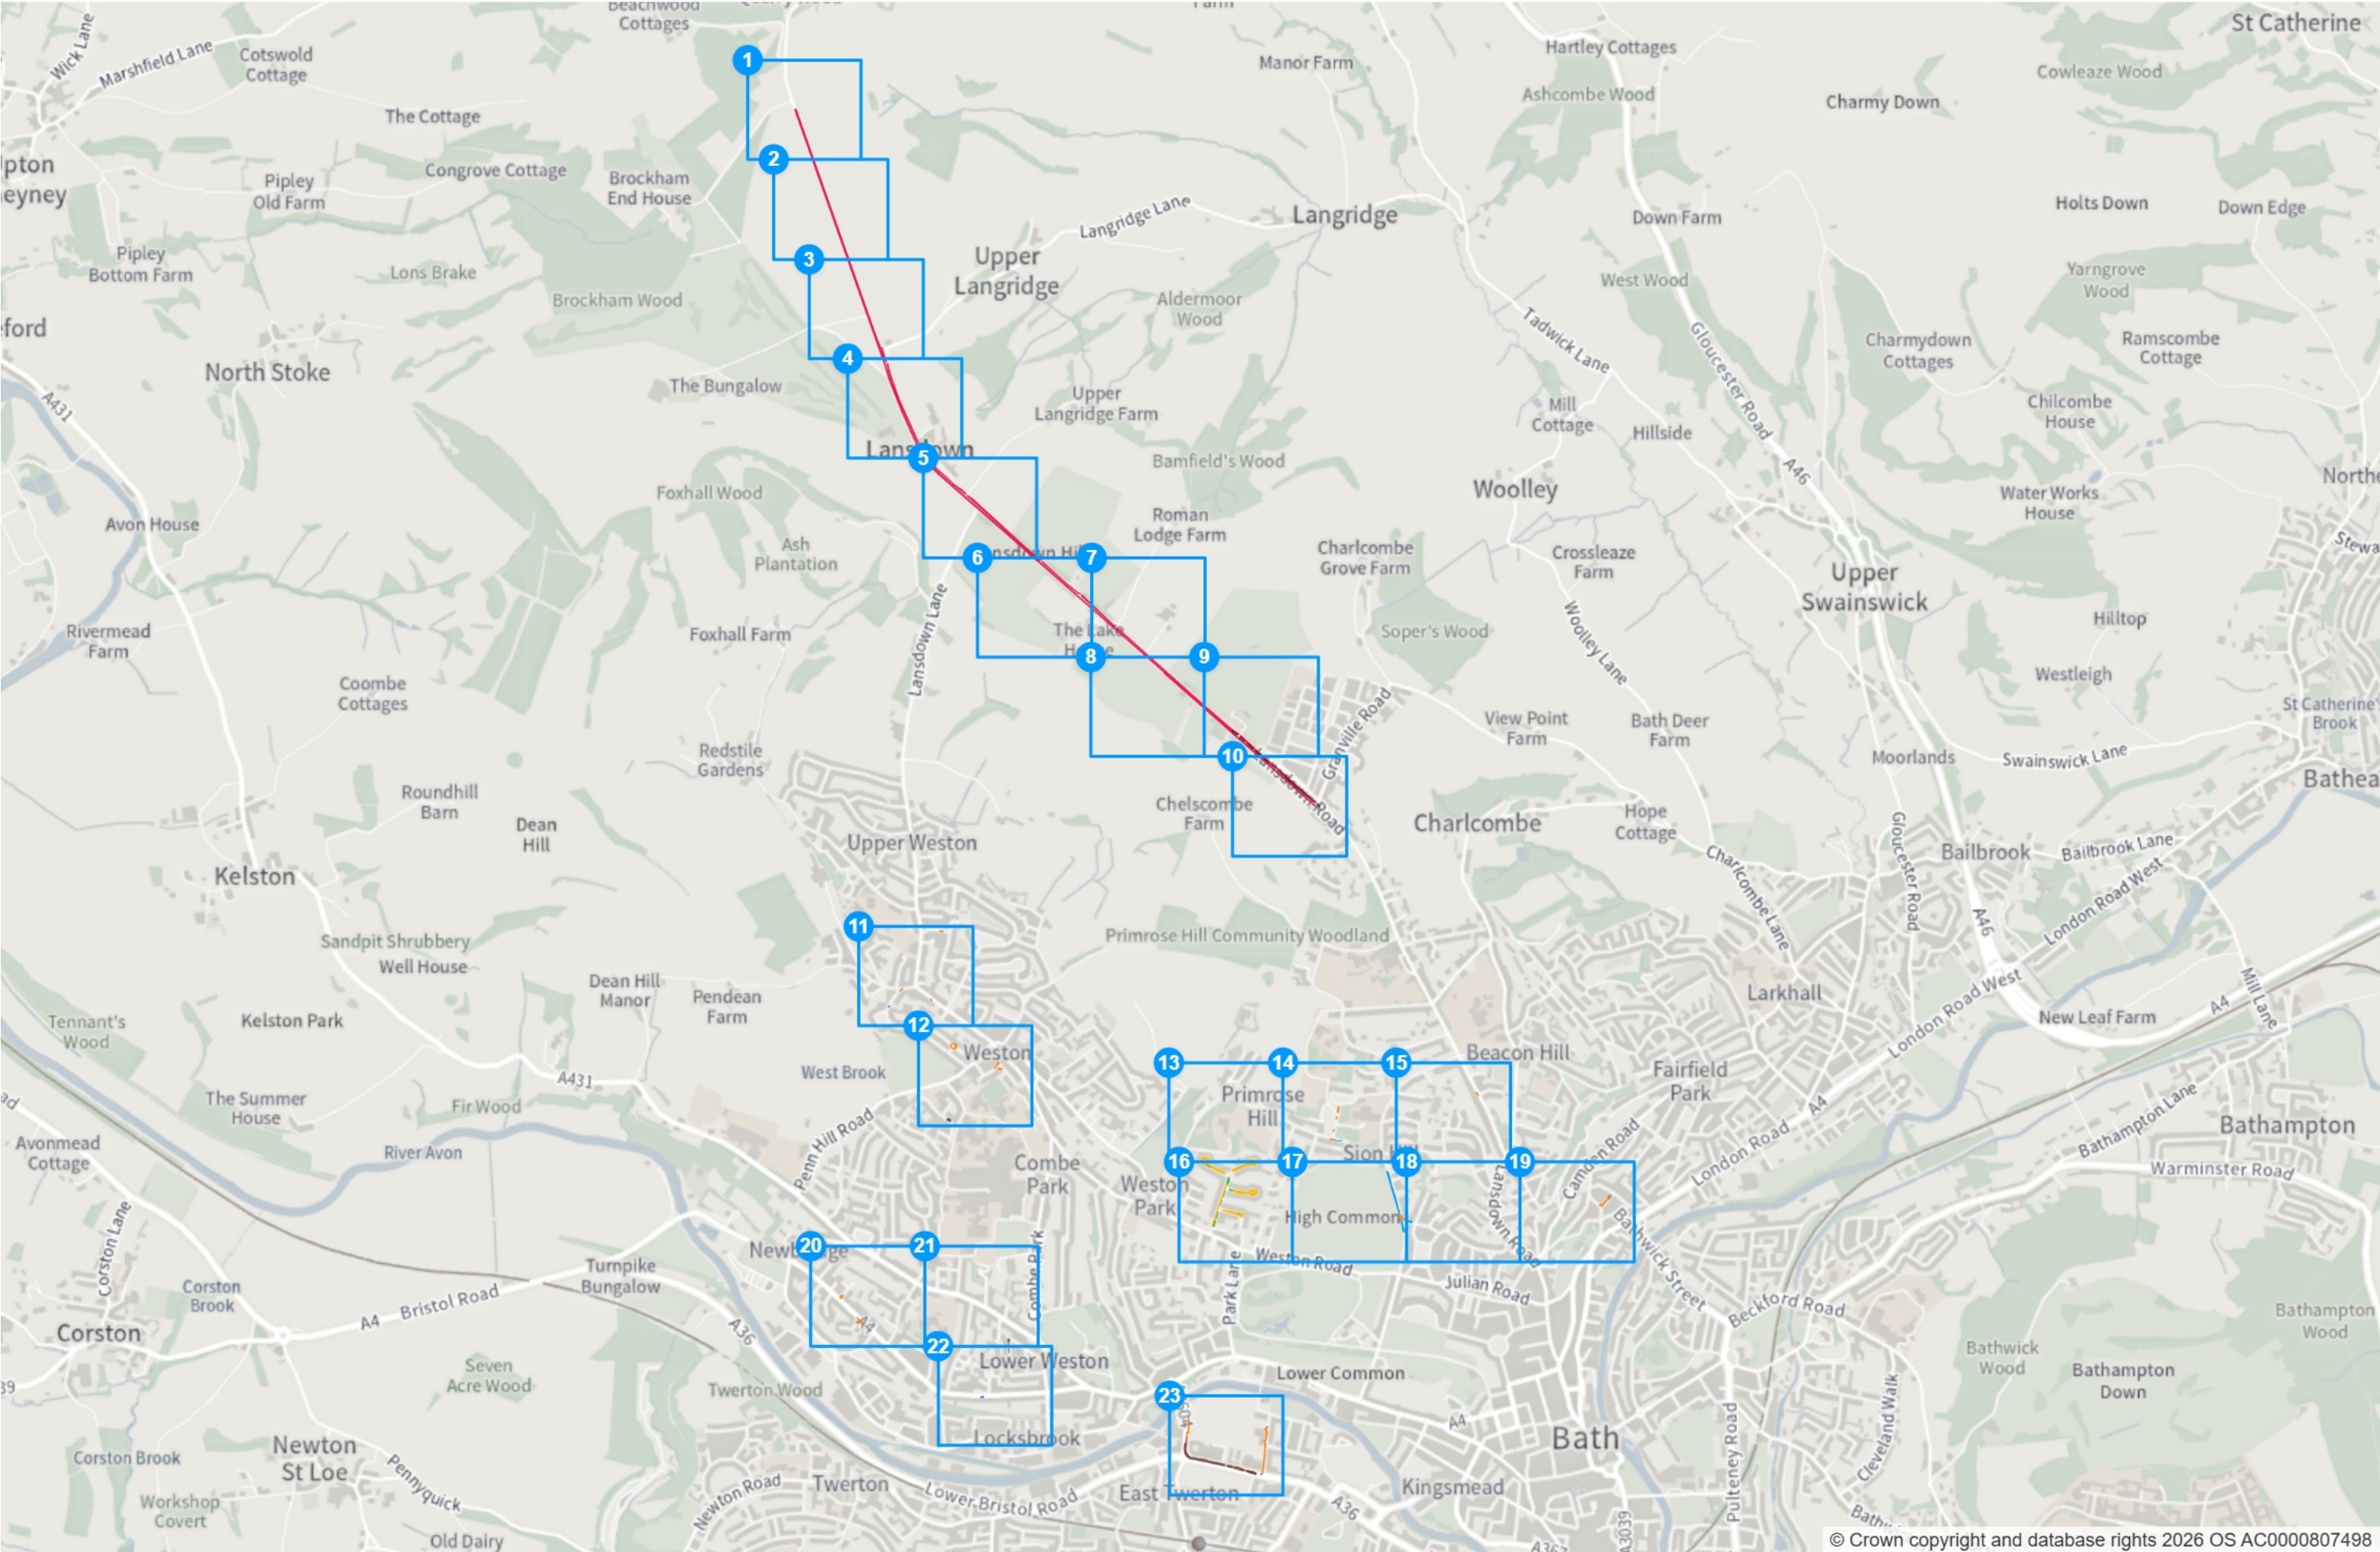

Static Order Guide

Map page indicator

Shows current map number against total and indicates if the legend is split over multiple pages eg. 2a, 2b, 2c

Change type

Indicates whether restrictions have been Added, Modified or Removed

Coloured spots


Restrictions with different attributes are marked with a lettered spot

Restriction icons

⊕ Min stay ⊕ Max stay ⊘ No return ⌚ Tariff hours
📅 Up to 🛢 Fuel surcharge ⓔ Event day ⓘ Emissions pricing

Restriction durations

Where no months or days are specified, restrictions apply all year and all week

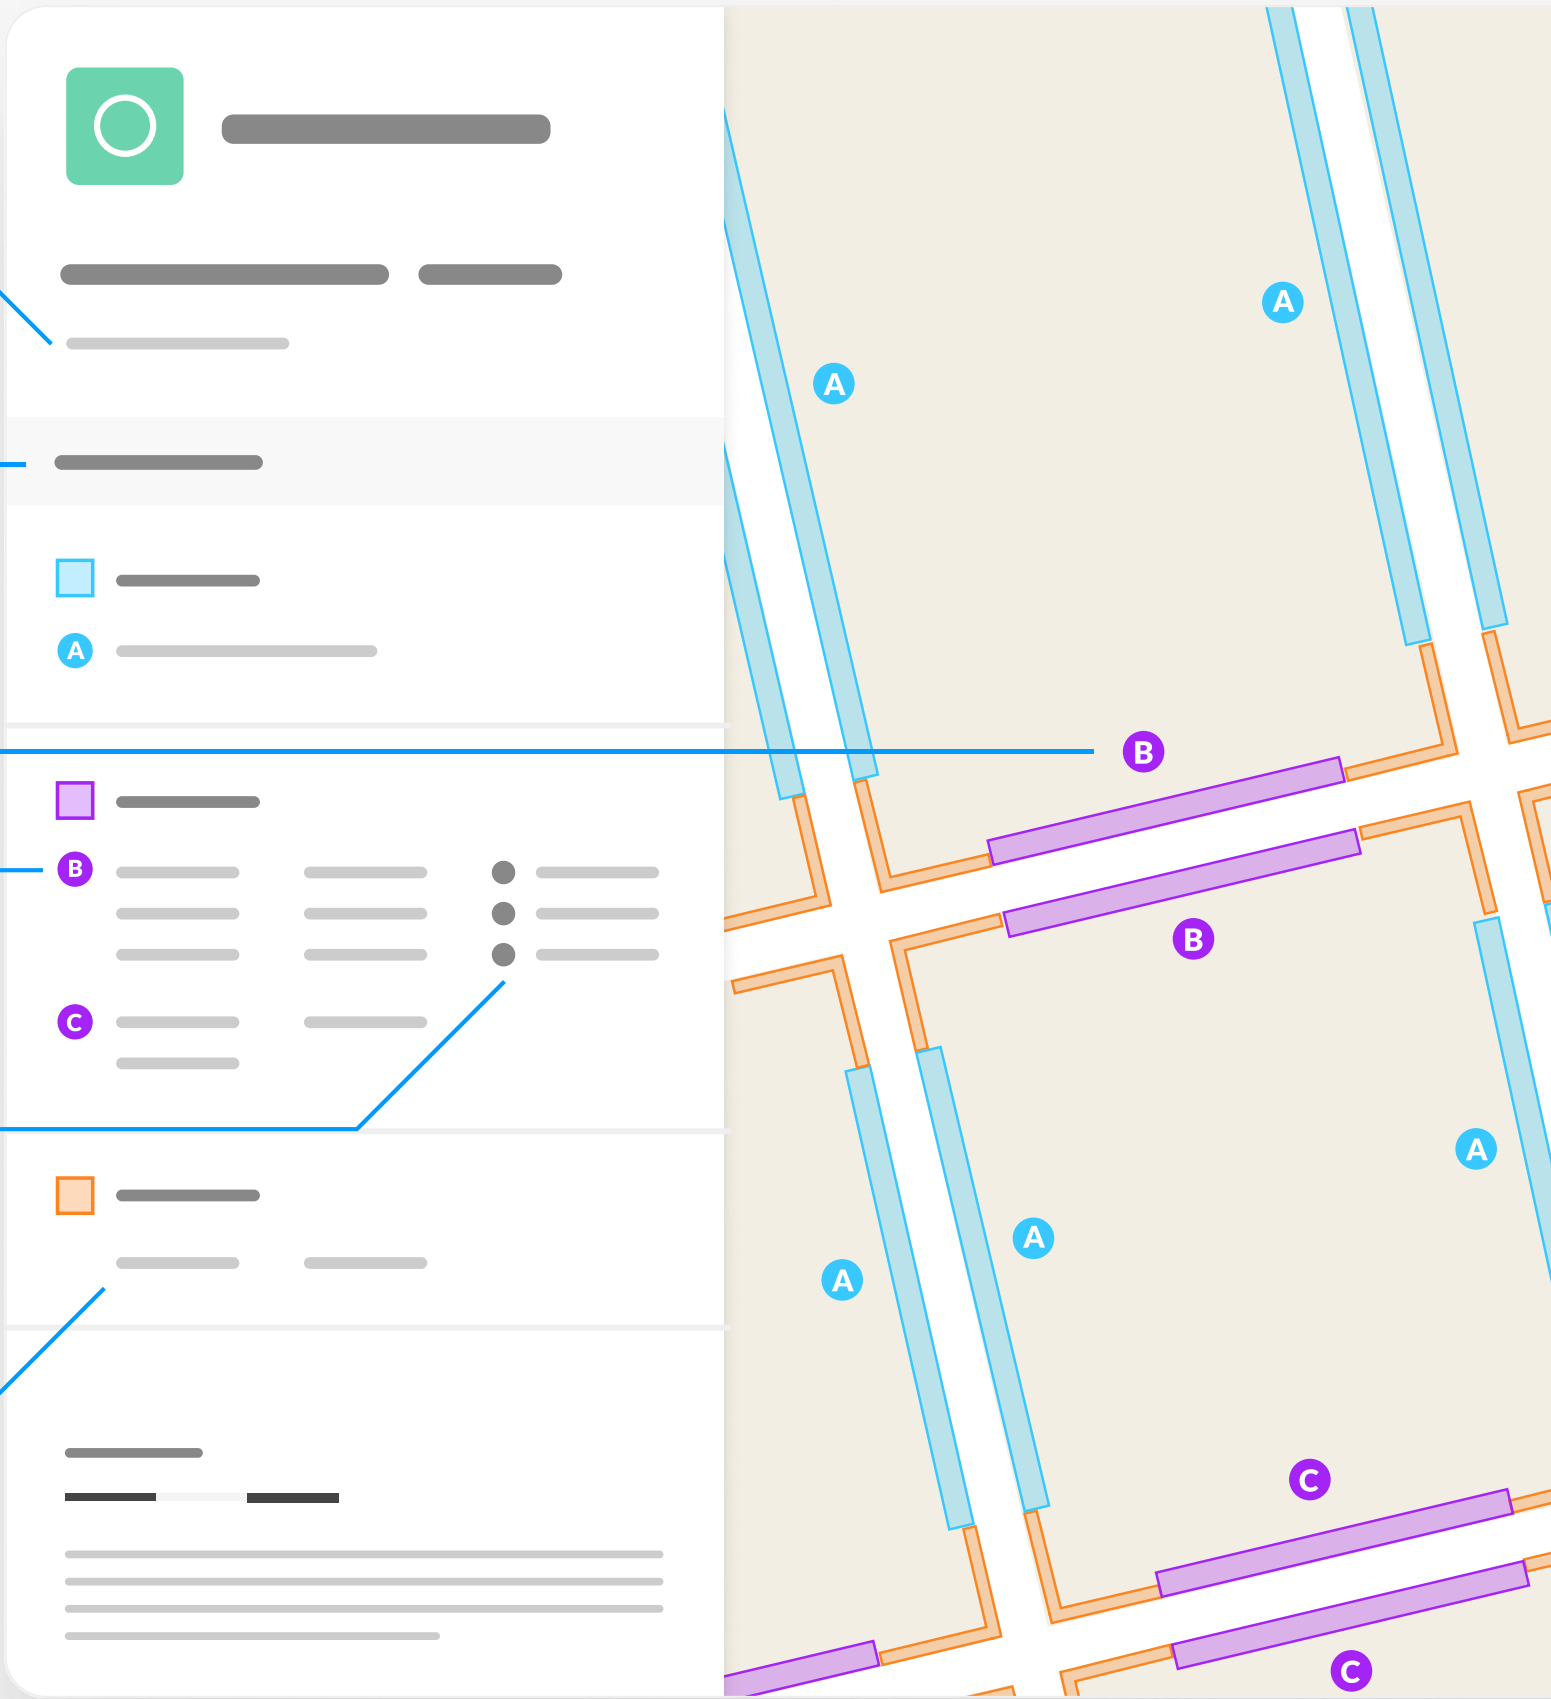

(26-062) (VARIOUS ROADS, NORTH WEST OUTER AREA,
BATH) (PROHIBITION OF STOPPING, WAITING,
LOADING AND PARKING PLACES) ORDER 2026

Map 1 of 23

ADDED


No stopping at any time

A At all times

Scale: 1:1250 0 20 40 60m

NW 371938.917, 170150.761 SE 372371.514, 169768.956

© Crown copyright and database rights 2026 Ordnance Survey.
You are not permitted to copy, sub-license, distribute or sell any of this
data to third parties in any form. Licence number AC0000807498

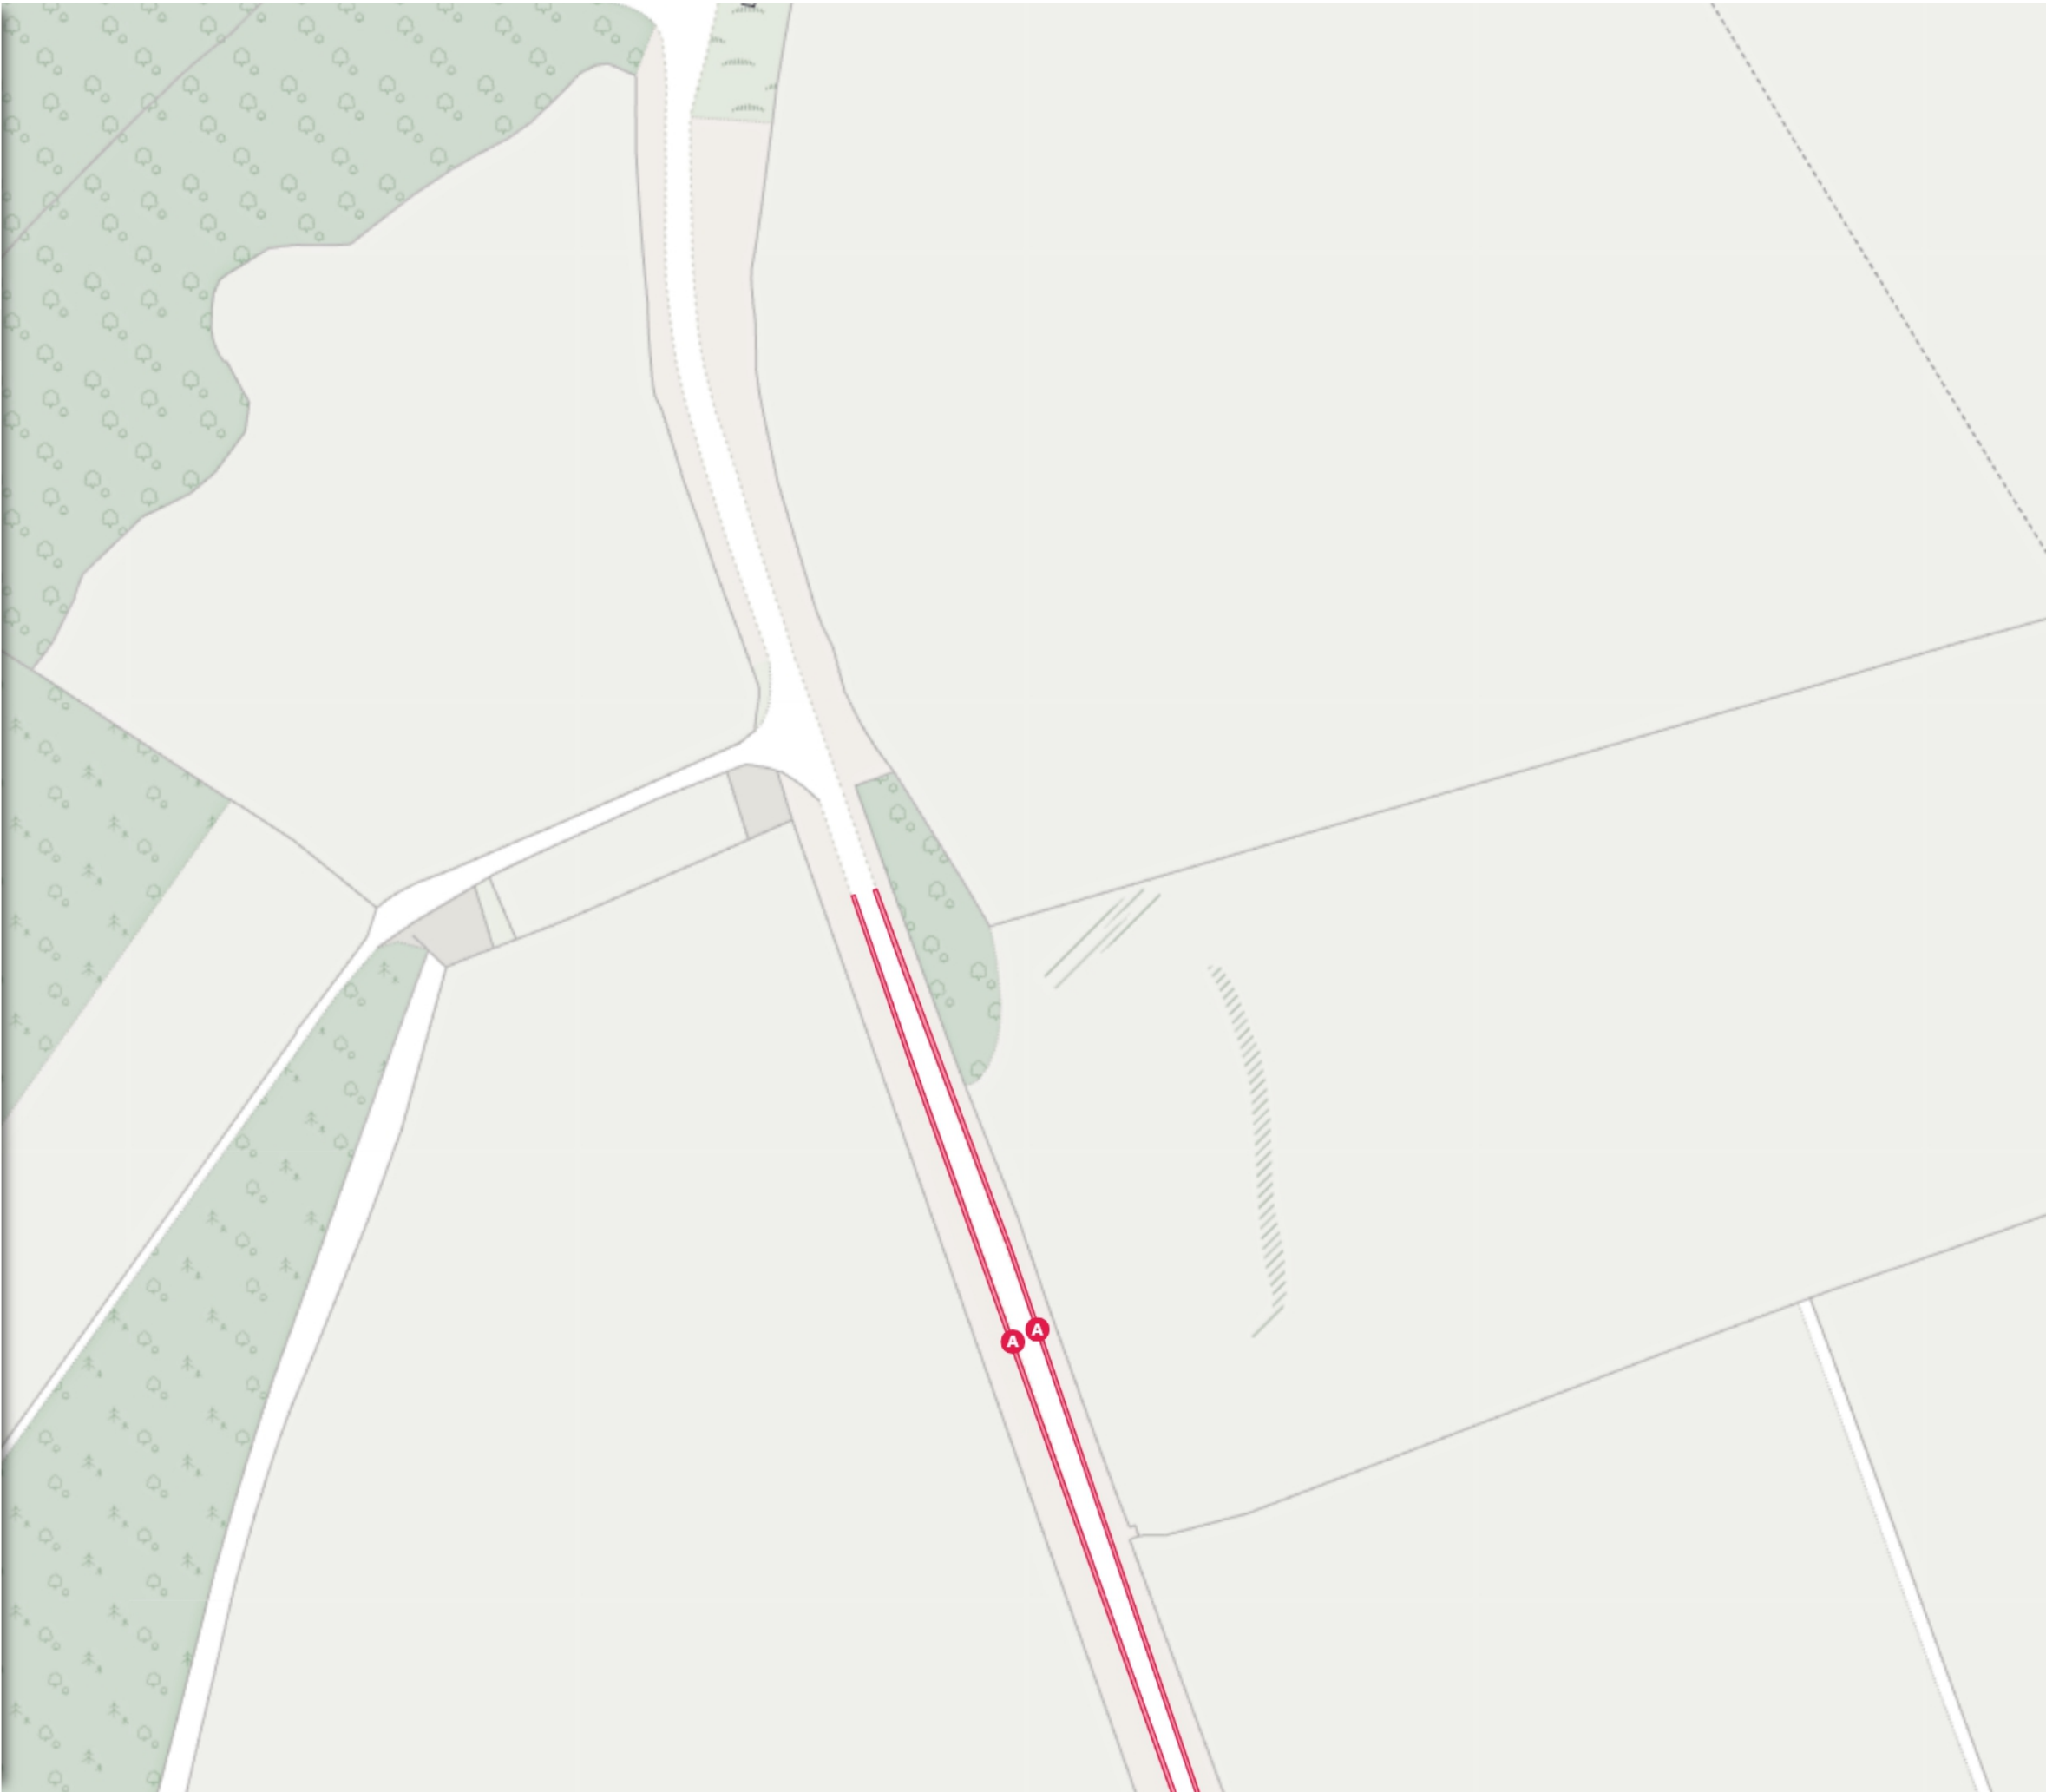

(26-062) (VARIOUS ROADS, NORTH WEST OUTER AREA,
BATH) (PROHIBITION OF STOPPING, WAITING,
LOADING AND PARKING PLACES) ORDER 2026

Map 2 of 23

ADDED

No stopping at any time

At all times

Scale: 1:1250 0 20 40 60m

NW 372037.351, 169773.948 SE 372469.988, 169392.124

© Crown copyright and database rights 2026 Ordnance Survey.
You are not permitted to copy, sub-license, distribute or sell any of this
data to third parties in any form. Licence number AC0000807498



(26-062) (VARIOUS ROADS, NORTH WEST OUTER AREA,
BATH) (PROHIBITION OF STOPPING, WAITING,
LOADING AND PARKING PLACES) ORDER 2026

Map 3 of 23

ADDED

No stopping at any time

At all times

Scale: 1:1250 0 20 40 60m

NW 372169.744, 169397.109 SE 372602.422, 169015.269

© Crown copyright and database rights 2026 Ordnance Survey.
You are not permitted to copy, sub-license, distribute or sell any of this
data to third parties in any form. Licence number AC0000807498



(26-062) (VARIOUS ROADS, NORTH WEST OUTER AREA,
BATH) (PROHIBITION OF STOPPING, WAITING,
LOADING AND PARKING PLACES) ORDER 2026

Map 4 of 23

ADDED

No stopping at any time

At all times

Scale: 1:1250 0 20 40 60m

NW 372313.534, 169020.185 SE 372746.255, 168638.328

© Crown copyright and database rights 2026 Ordnance Survey.
You are not permitted to copy, sub-license, distribute or sell any of this
data to third parties in any form. Licence number AC0000807498



(26-062) (VARIOUS ROADS, NORTH WEST OUTER AREA,
BATH) (PROHIBITION OF STOPPING, WAITING,
LOADING AND PARKING PLACES) ORDER 2026

Map 5 of 23

ADDED

No stopping at any time

At all times



Scale: 1:1250 0 20 40 60m

NW 372597.425, 168642.478 SE 373030.2, 168260.618

© Crown copyright and database rights 2026 Ordnance Survey.
You are not permitted to copy, sub-license, distribute or sell any of this
data to third parties in any form. Licence number AC0000807498

(26-062) (VARIOUS ROADS, NORTH WEST OUTER AREA,
BATH) (PROHIBITION OF STOPPING, WAITING,
LOADING AND PARKING PLACES) ORDER 2026

Map 6 of 23

ADDED


No stopping at any time

A At all times

Scale: 1:1250 0 20 40 60m

NW 372802.266, 168265.184 SE 373235.088, 167883.313

© Crown copyright and database rights 2026 Ordnance Survey.
You are not permitted to copy, sub-license, distribute or sell any of this
data to third parties in any form. Licence number AC0000807498

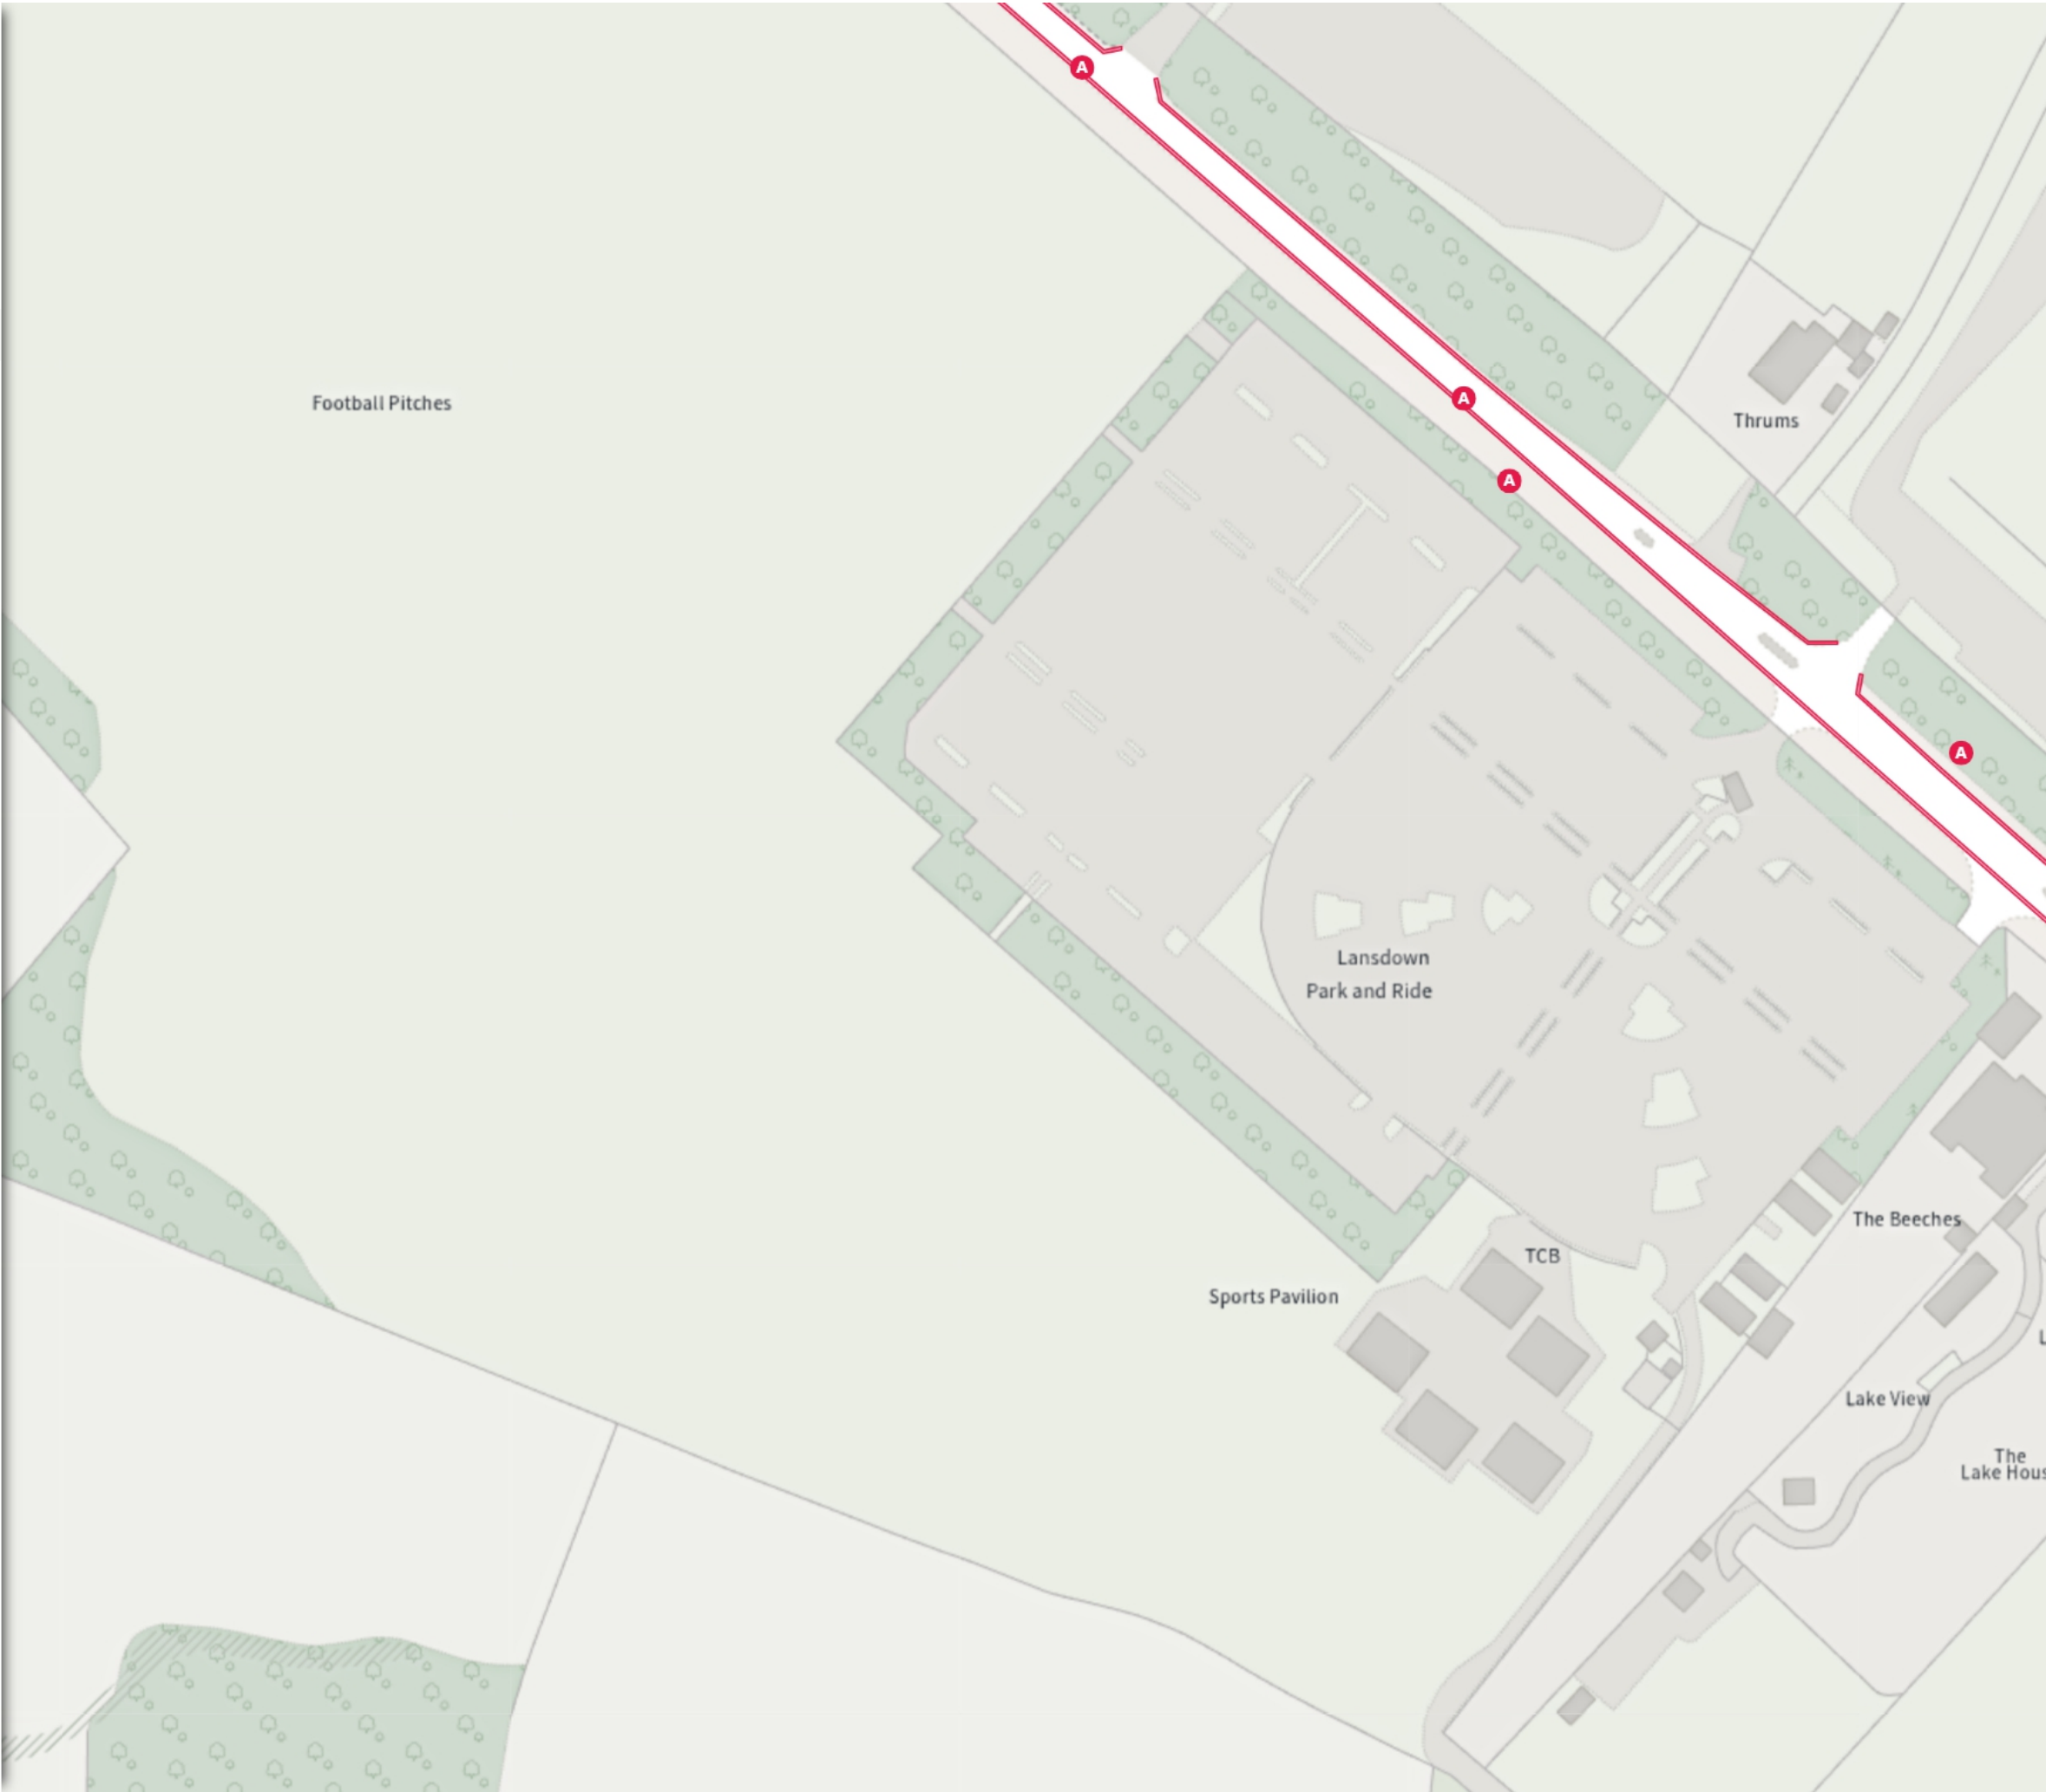

(26-062) (VARIOUS ROADS, NORTH WEST OUTER AREA,
BATH) (PROHIBITION OF STOPPING, WAITING,
LOADING AND PARKING PLACES) ORDER 2026

Map 7 of 23

ADDED


No stopping at any time

A At all times

Scale: 1:1250 0 20 40 60m

NW 373233.359, 168262.892 SE 373666.213, 167881.059

© Crown copyright and database rights 2026 Ordnance Survey.
You are not permitted to copy, sub-license, distribute or sell any of this
data to third parties in any form. Licence number AC0000807498

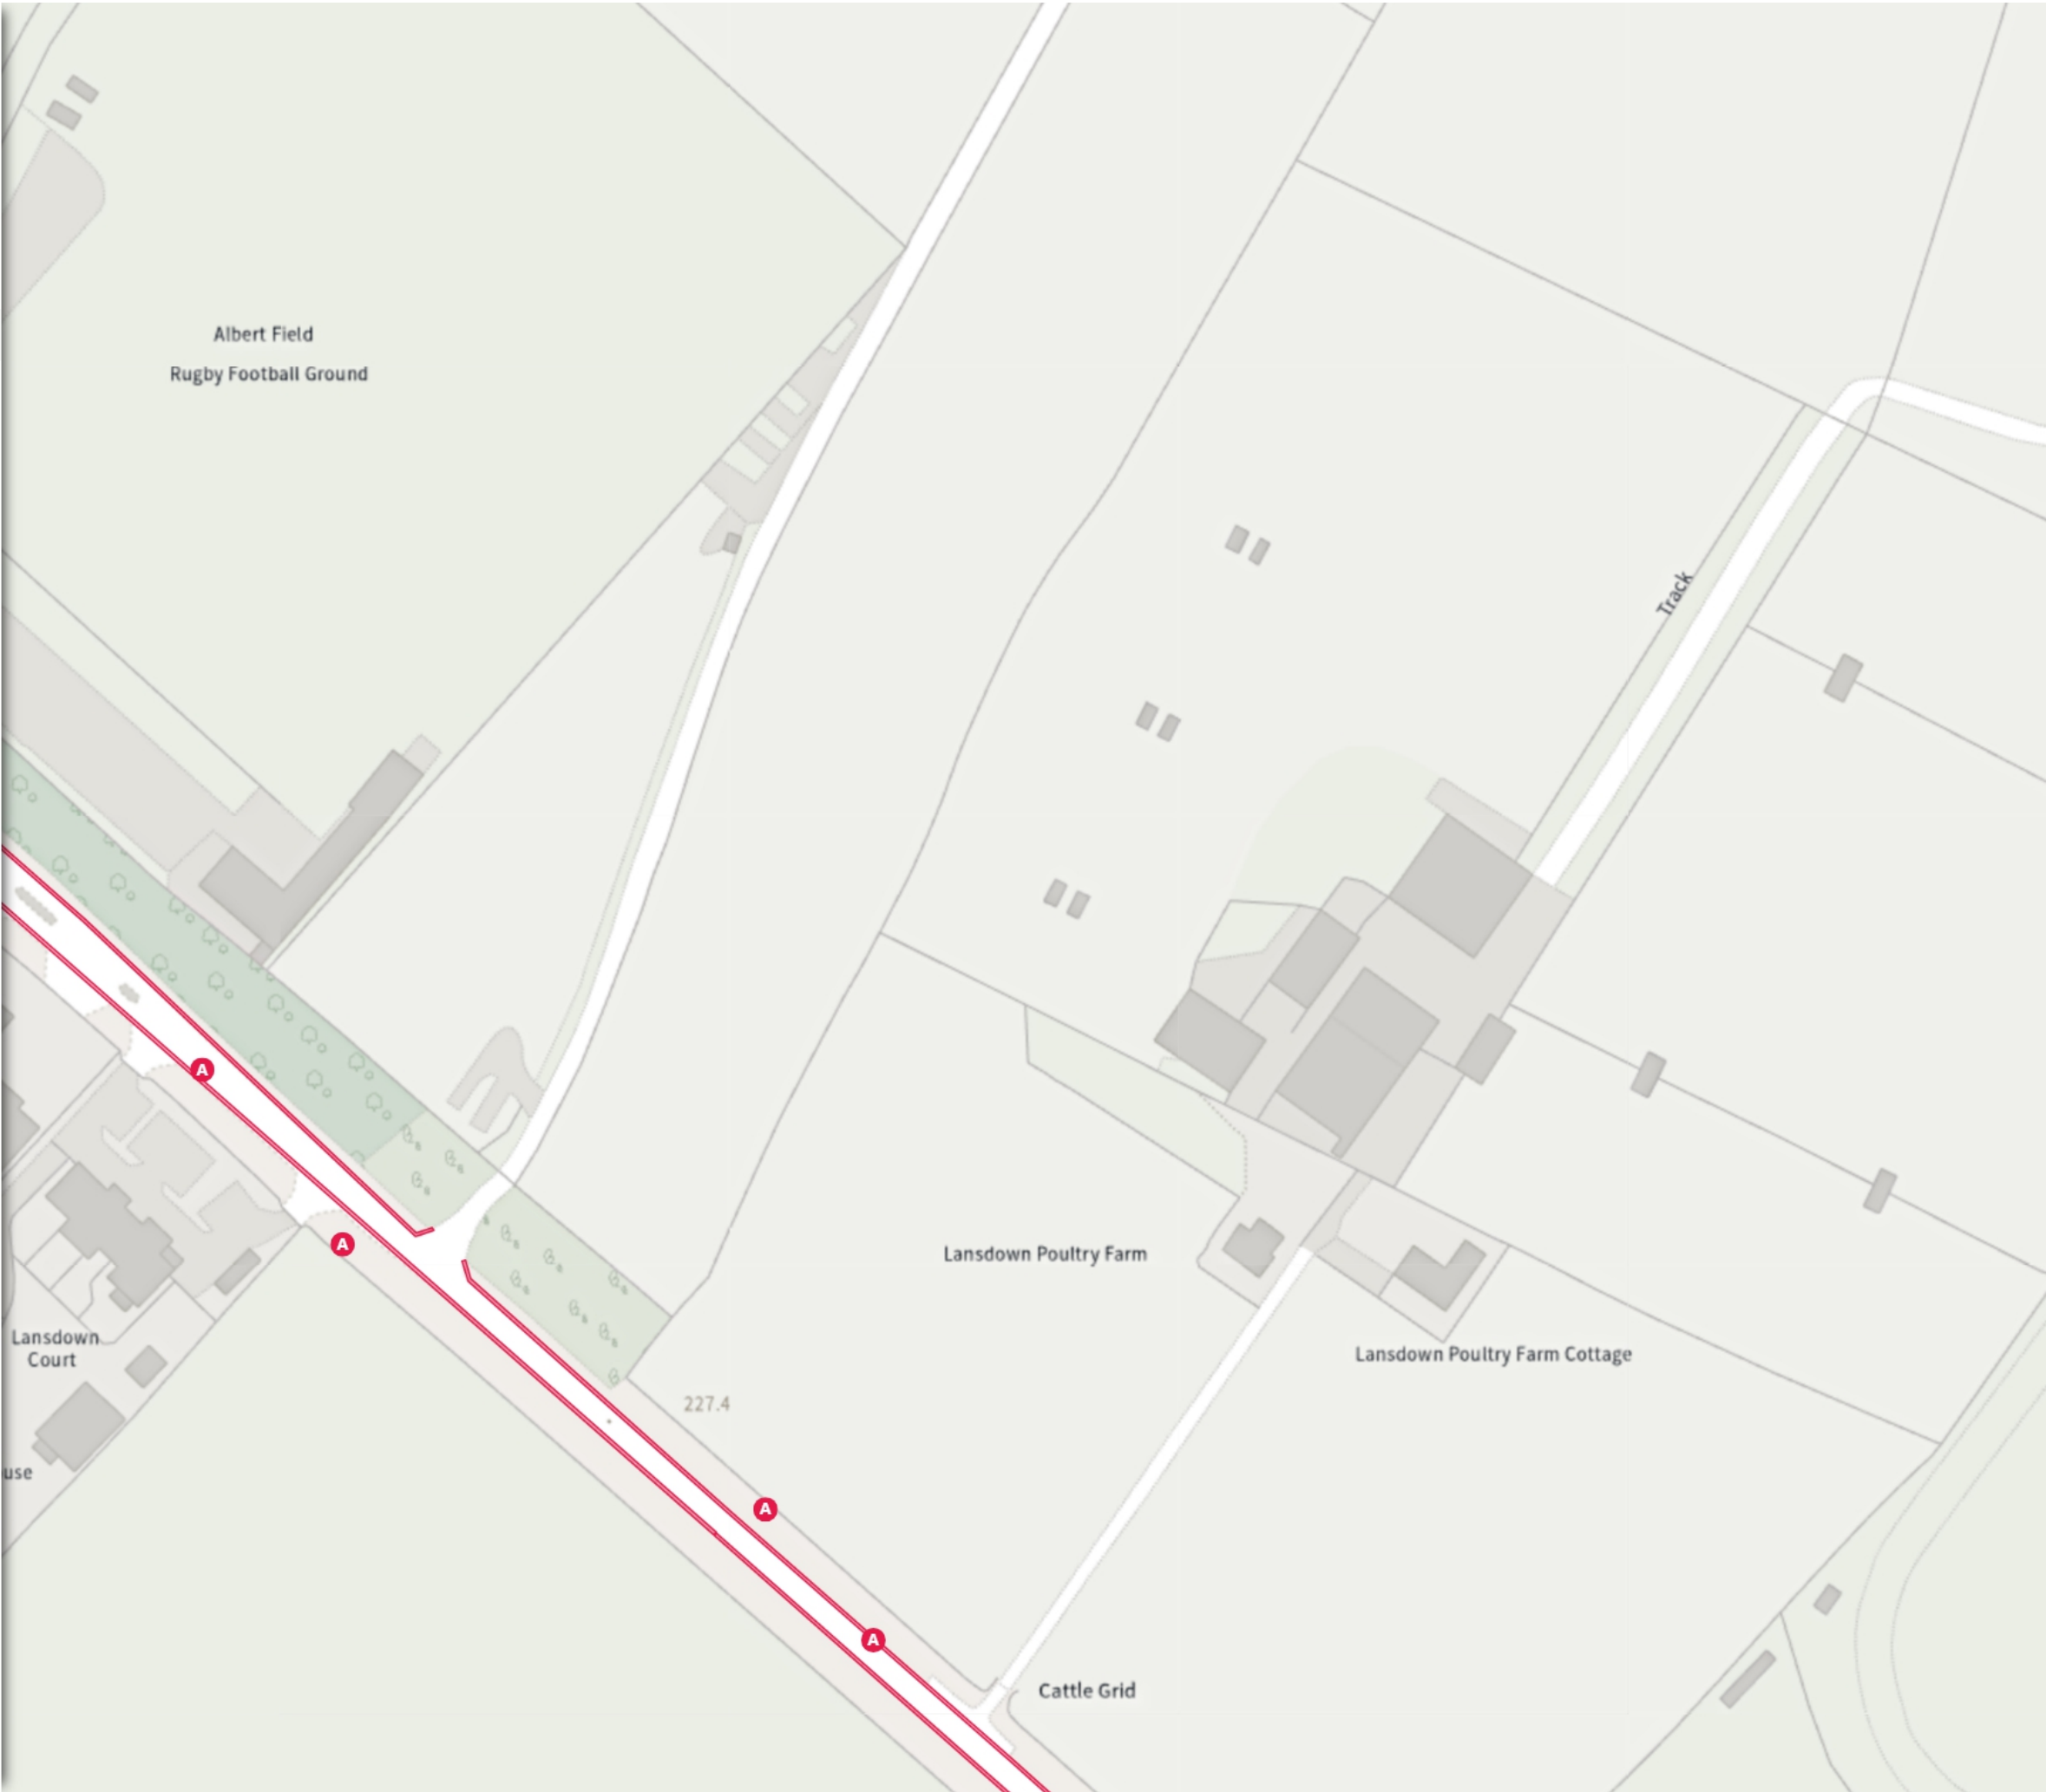

(26-062) (VARIOUS ROADS, NORTH WEST OUTER AREA,
BATH) (PROHIBITION OF STOPPING, WAITING,
LOADING AND PARKING PLACES) ORDER 2026

Map 8 of 23

ADDED

No stopping at any time

A At all times

Scale: 1:1250 0 20 40 60m

NW 373229.136, 167886.694 SE 373662.022, 167504.832

© Crown copyright and database rights 2026 Ordnance Survey.
You are not permitted to copy, sub-license, distribute or sell any of this
data to third parties in any form. Licence number AC0000807498



(26-062) (VARIOUS ROADS, NORTH WEST OUTER AREA,
BATH) (PROHIBITION OF STOPPING, WAITING,
LOADING AND PARKING PLACES) ORDER 2026

Map 9 of 23

ADDED

No stopping at any time

A At all times

REMOVED

No waiting at any time

B At all times

Scale: 1:1250 0 20 40 60m

NW 373660.261, 167884.439 SE 374093.179, 167502.614

© Crown copyright and database rights 2026 Ordnance Survey.
You are not permitted to copy, sub-license, distribute or sell any of this
data to third parties in any form. Licence number AC0000807498



(26-062) (VARIOUS ROADS, NORTH WEST OUTER AREA,
BATH) (PROHIBITION OF STOPPING, WAITING,
LOADING AND PARKING PLACES) ORDER 2026

Map 10 of 23

ADDED

No stopping at any time

A At all times

REMOVED


No waiting at any time

B At all times

Scale: 1:1250 0 20 40 60m

NW 373764.839, 167507.835 SE 374197.797, 167125.992

© Crown copyright and database rights 2026 Ordnance Survey.
You are not permitted to copy, sub-license, distribute or sell any of this
data to third parties in any form. Licence number AC0000807498

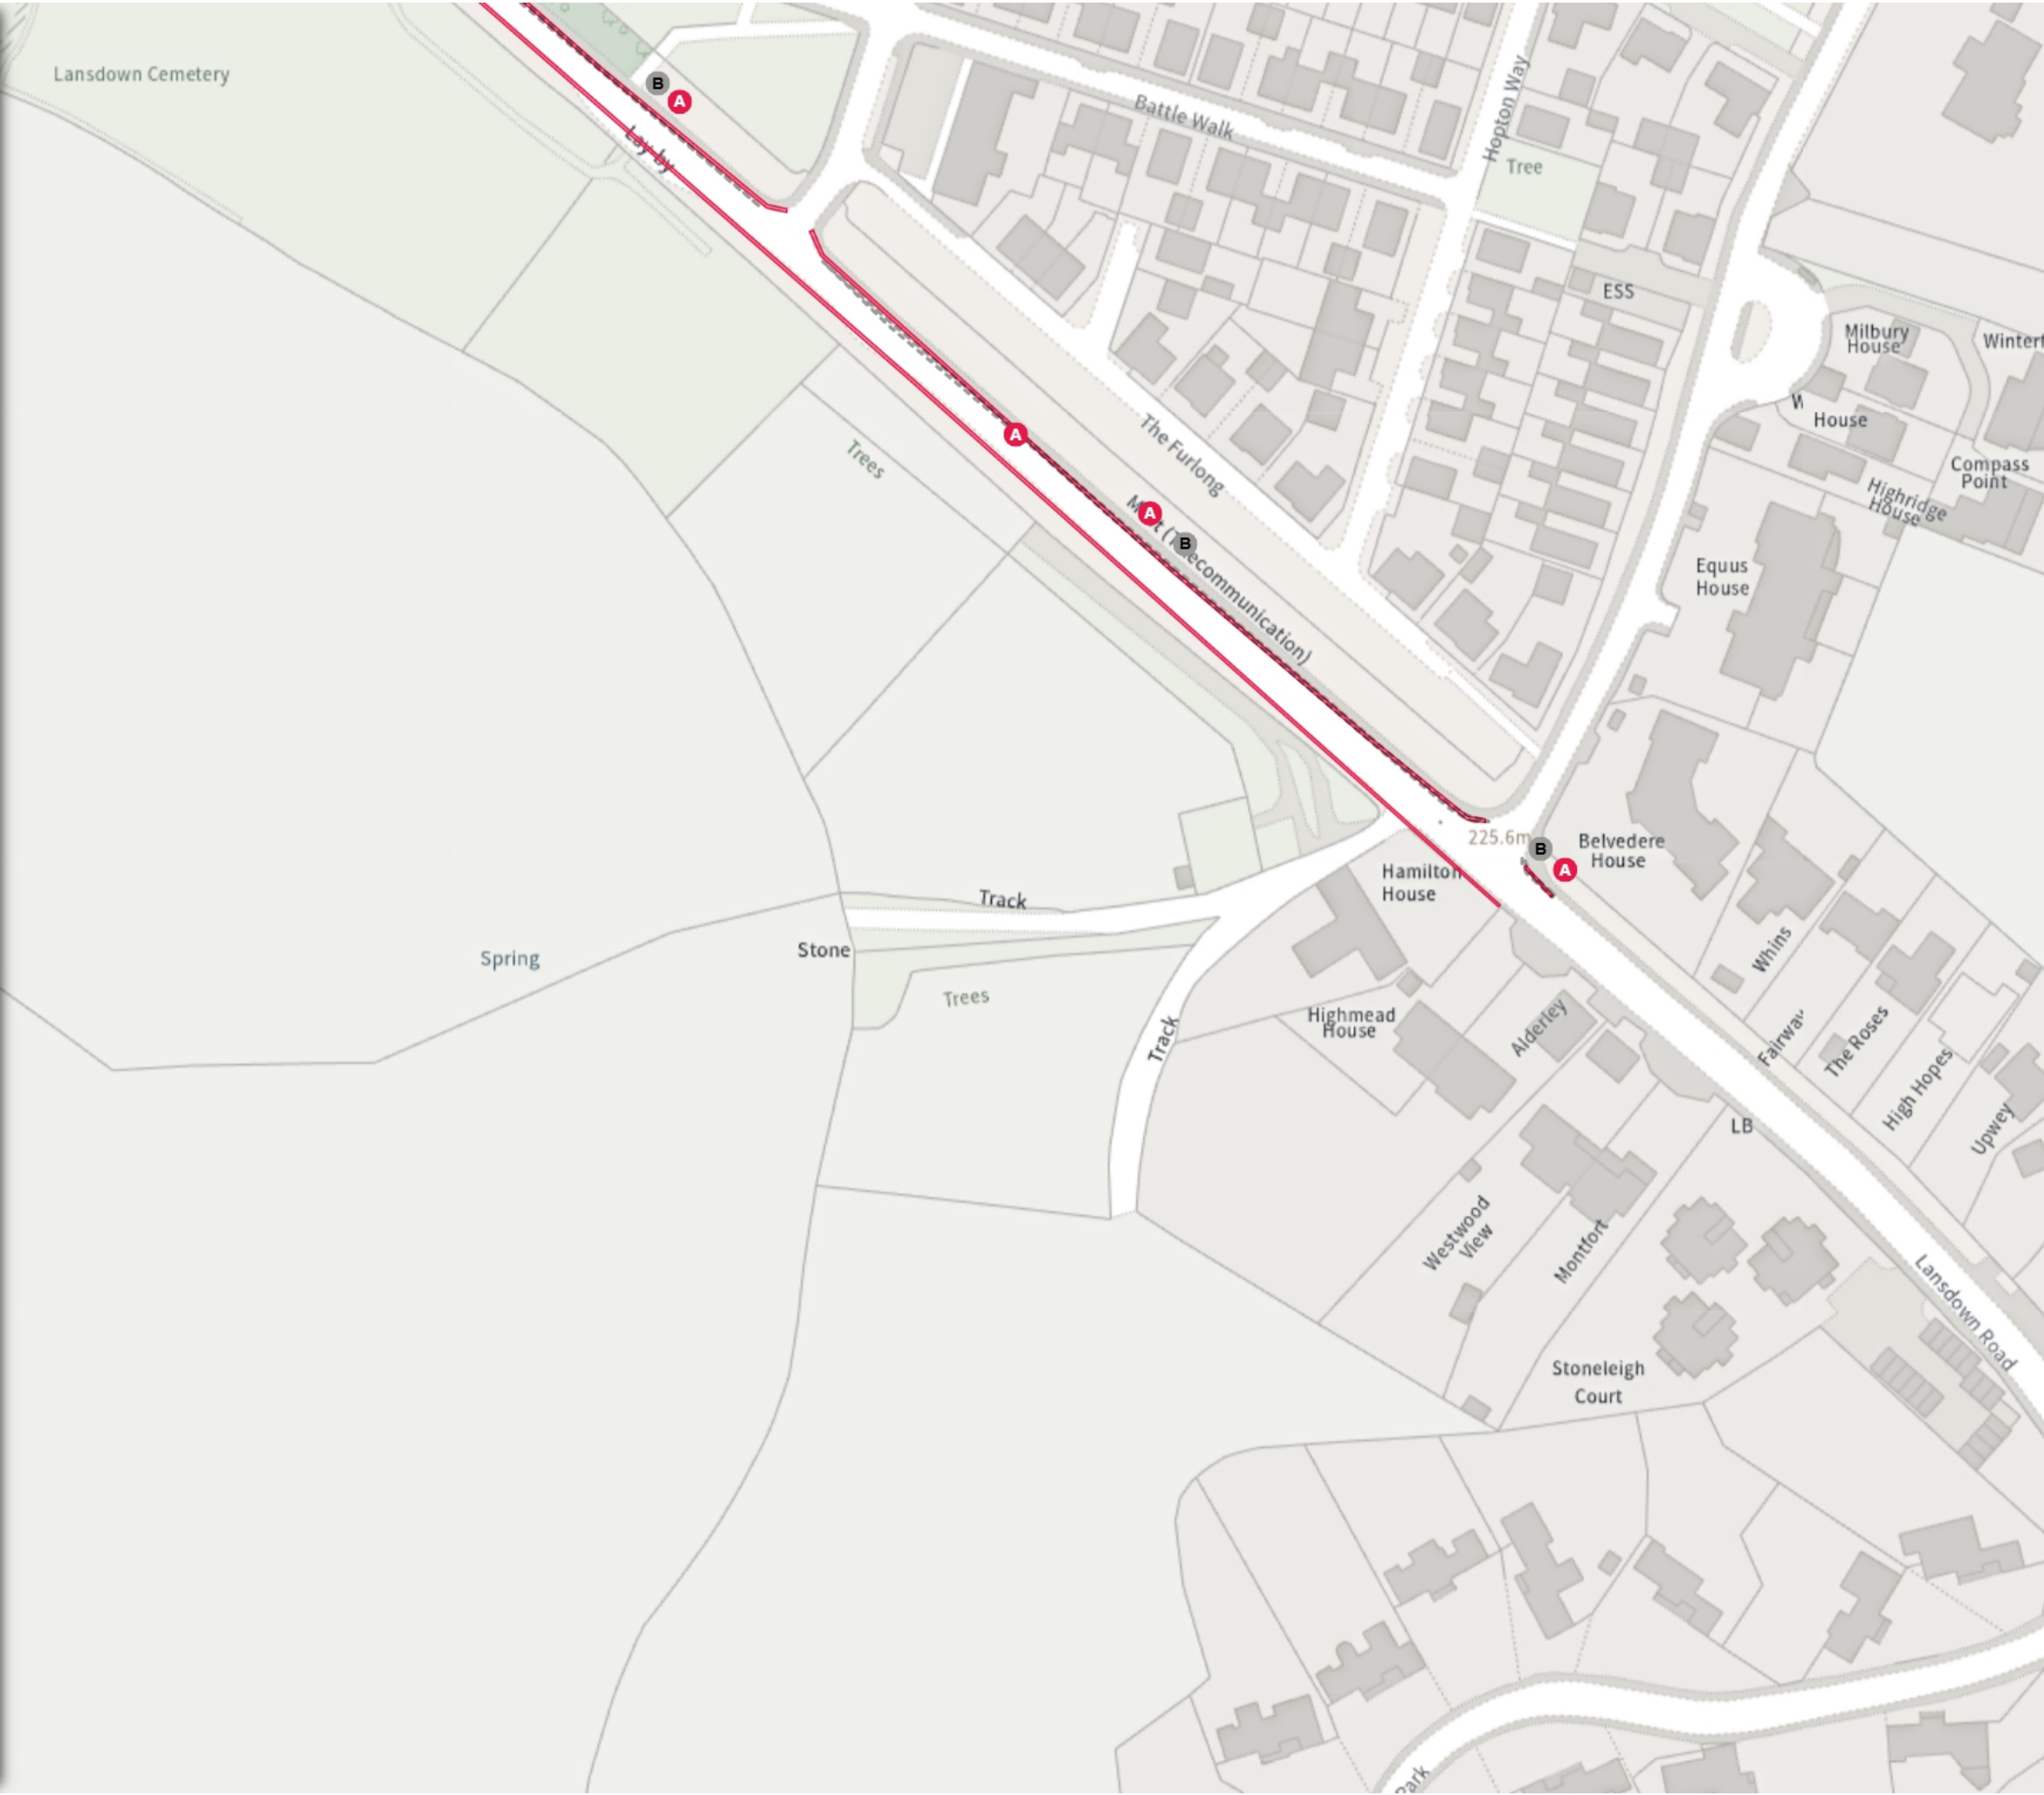

(26-062) (VARIOUS ROADS, NORTH WEST OUTER AREA,
BATH) (PROHIBITION OF STOPPING, WAITING,
LOADING AND PARKING PLACES) ORDER 2026

Map 11 of 23

ADDED

Disabled persons' badge holders parking place

At all times

No waiting at any time

At all times

MODIFIED


No waiting at any time

At all times

Scale: 1:1250 0 20 40 60m

NW 372344.368, 166873.343 SE 372777.275, 166491.331

© Crown copyright and database rights 2026 Ordnance Survey.
You are not permitted to copy, sub-license, distribute or sell any of this
data to third parties in any form. Licence number AC0000807498

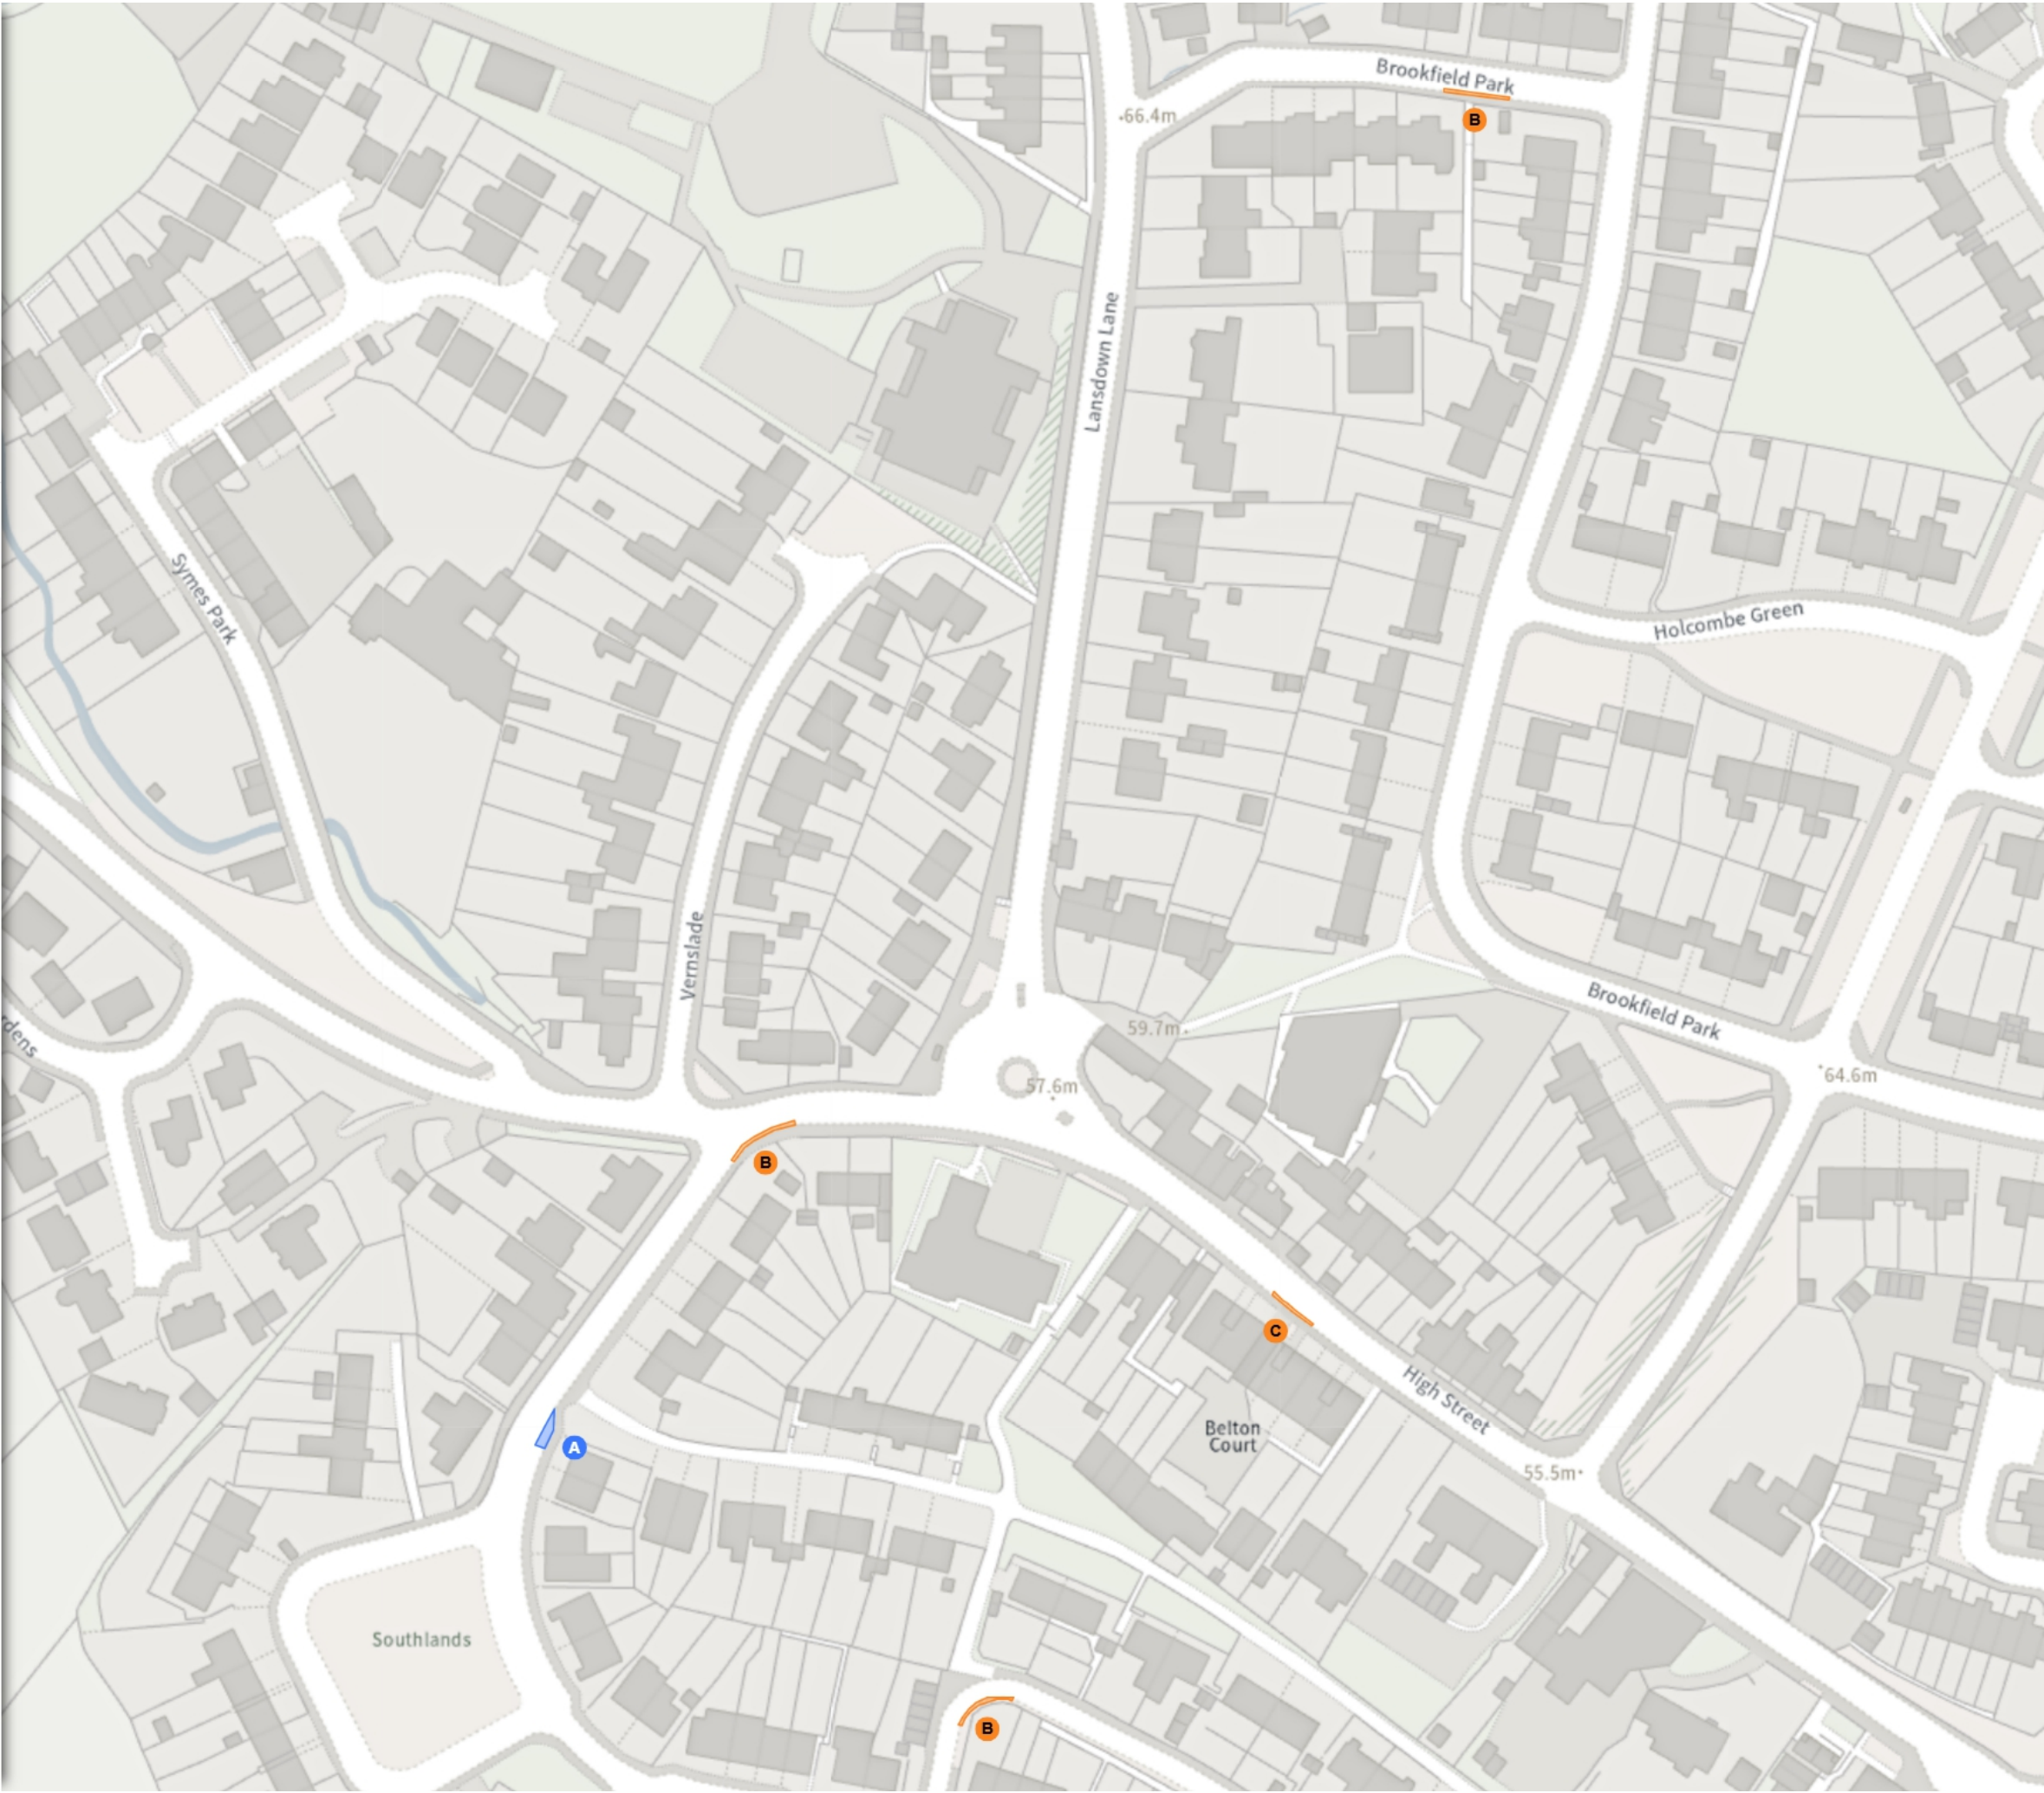

(26-062) (VARIOUS ROADS, NORTH WEST OUTER AREA,
BATH) (PROHIBITION OF STOPPING, WAITING,
LOADING AND PARKING PLACES) ORDER 2026

Map 12 of 23

ADDED

Disabled persons' badge holders parking place

At all times

No waiting at any time

At all times

REMOVED

Advisory disabled persons' badge
holders parking place


At all times

Non-TRO Item

Scale: 1:1250 0 20 40 60m

NW 372566.805, 166495.999 SE 372999.76, 166113.978

© Crown copyright and database rights 2026 Ordnance Survey.
You are not permitted to copy, sub-license, distribute or sell any of this
data to third parties in any form. Licence number AC0000807498

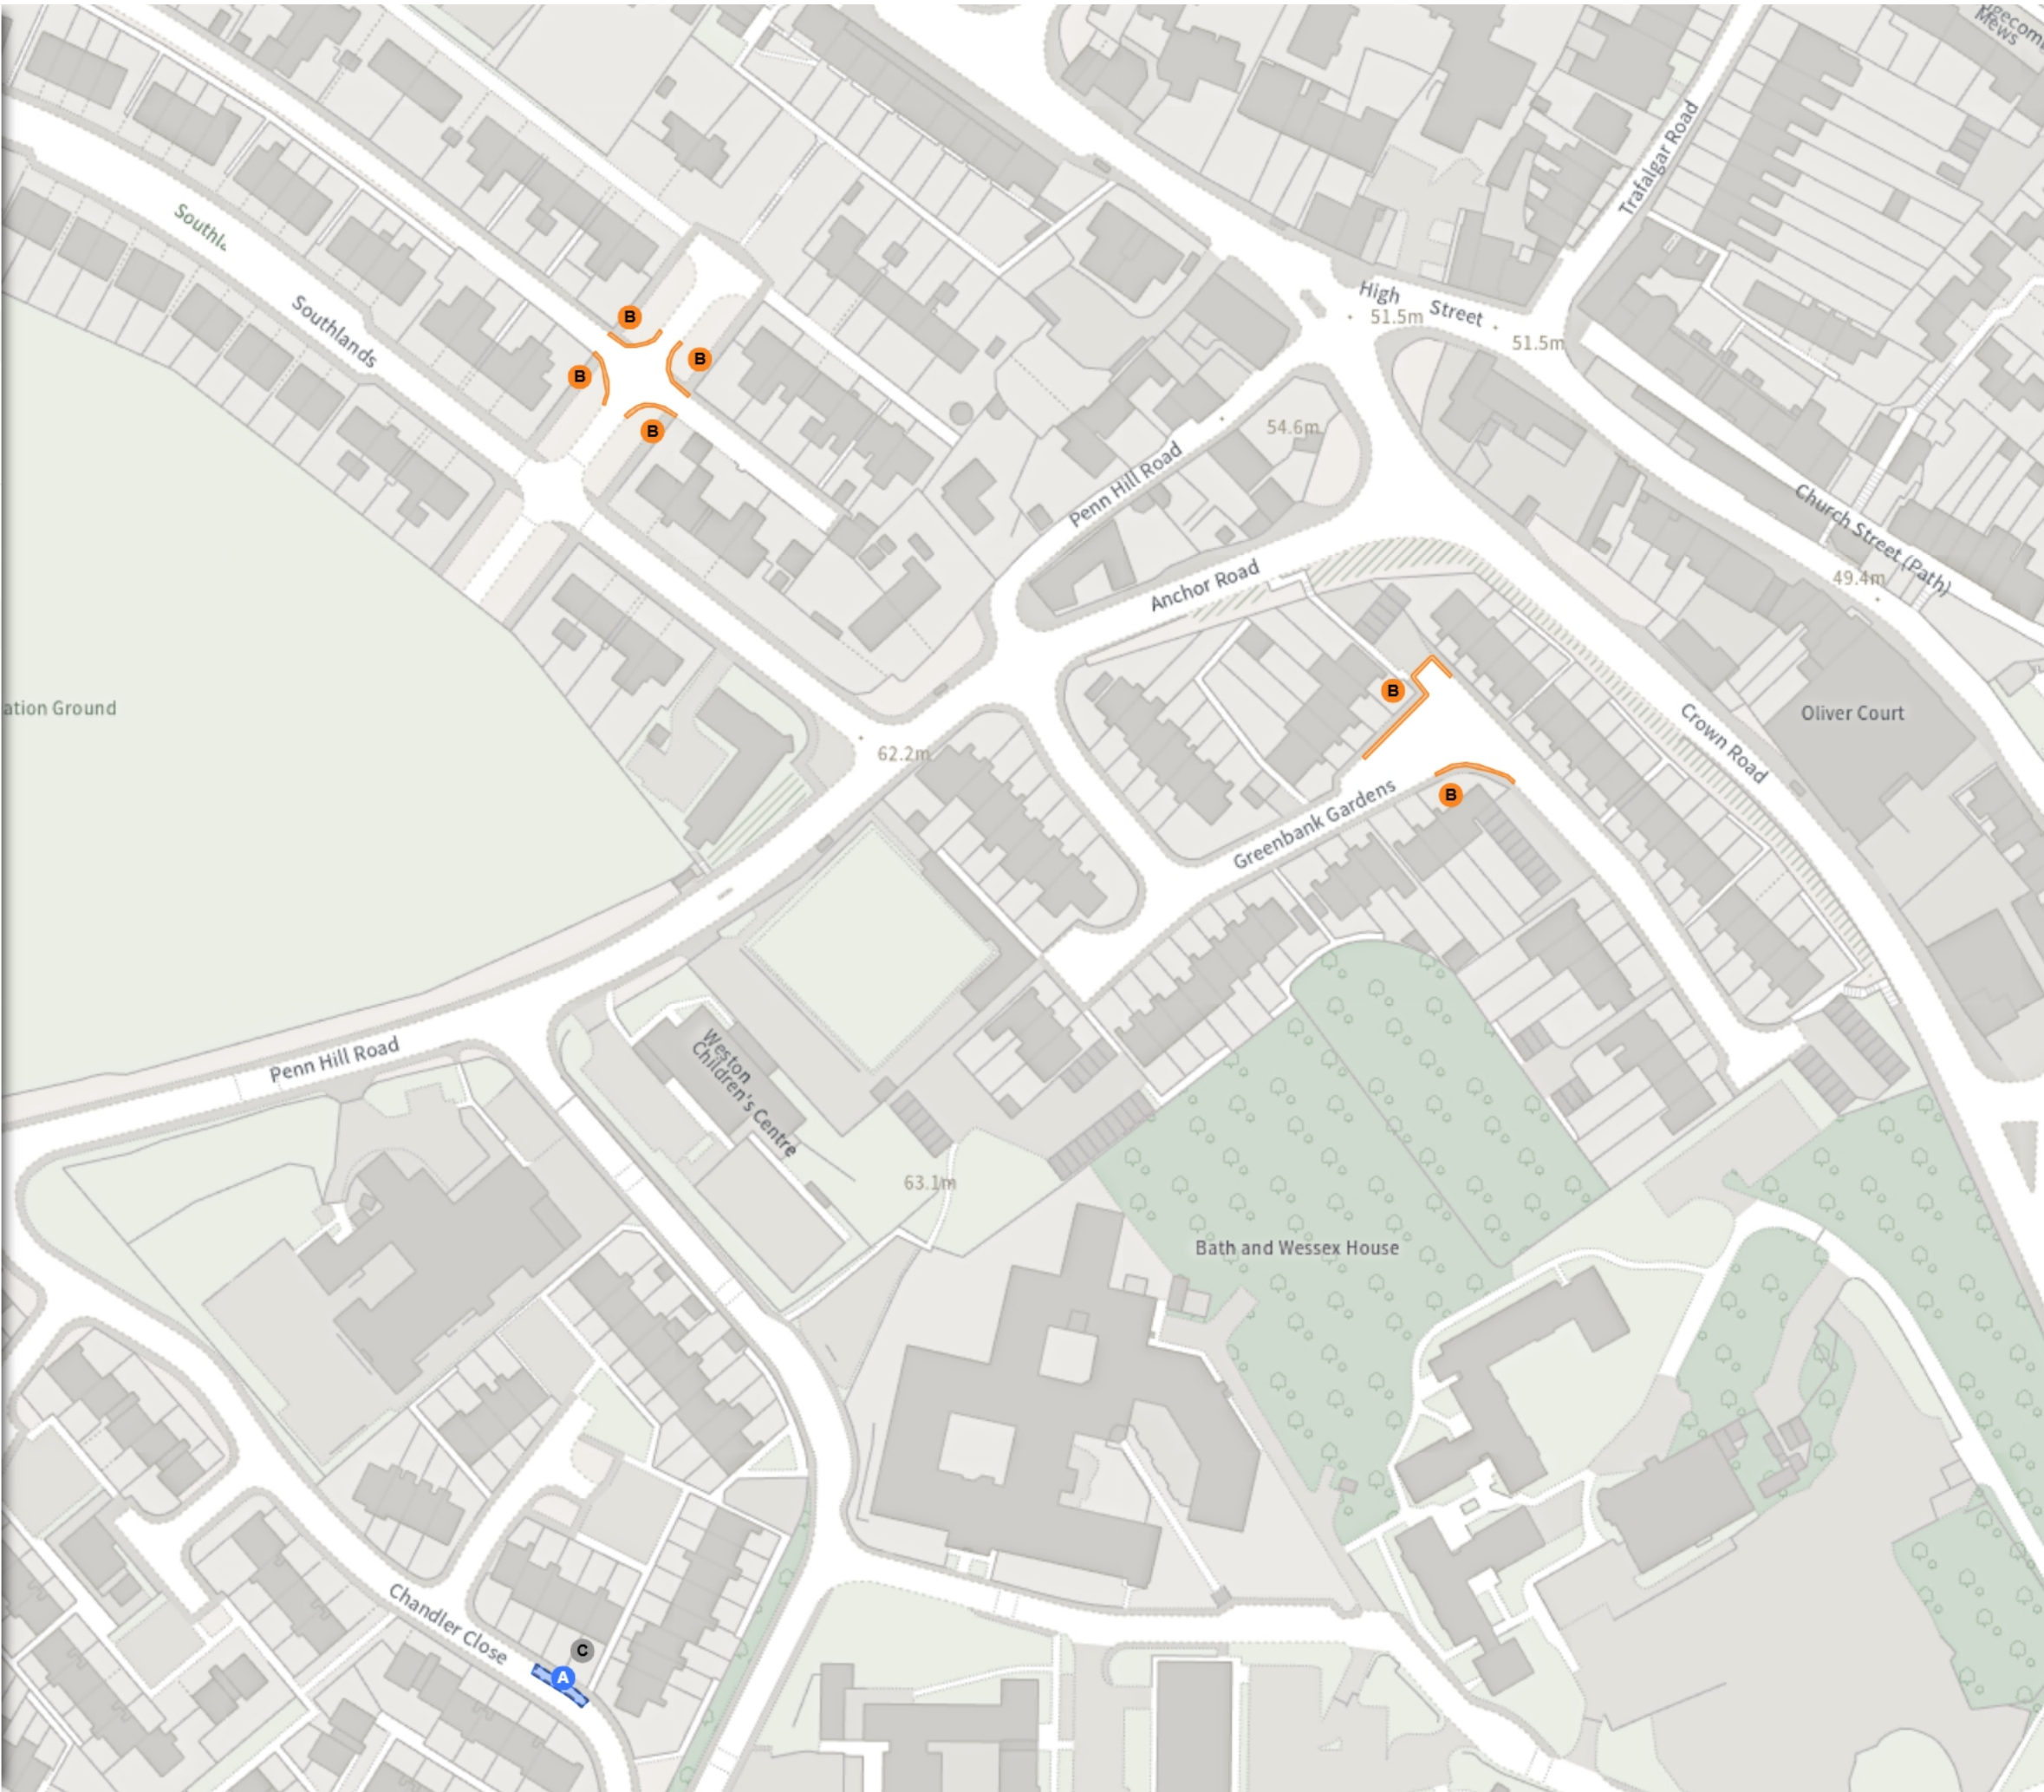

(26-062) (VARIOUS ROADS, NORTH WEST OUTER AREA,
BATH) (PROHIBITION OF STOPPING, WAITING,
LOADING AND PARKING PLACES) ORDER 2026

Map 13 of 23

ADDED


No waiting

Mon-Fri 10:00-16:00

Scale: 1:1250 0 20 40 60m

NW 373517.386, 166351.734 SE 373950.425, 165969.783

© Crown copyright and database rights 2026 Ordnance Survey.
You are not permitted to copy, sub-license, distribute or sell any of this
data to third parties in any form. Licence number AC0000807498

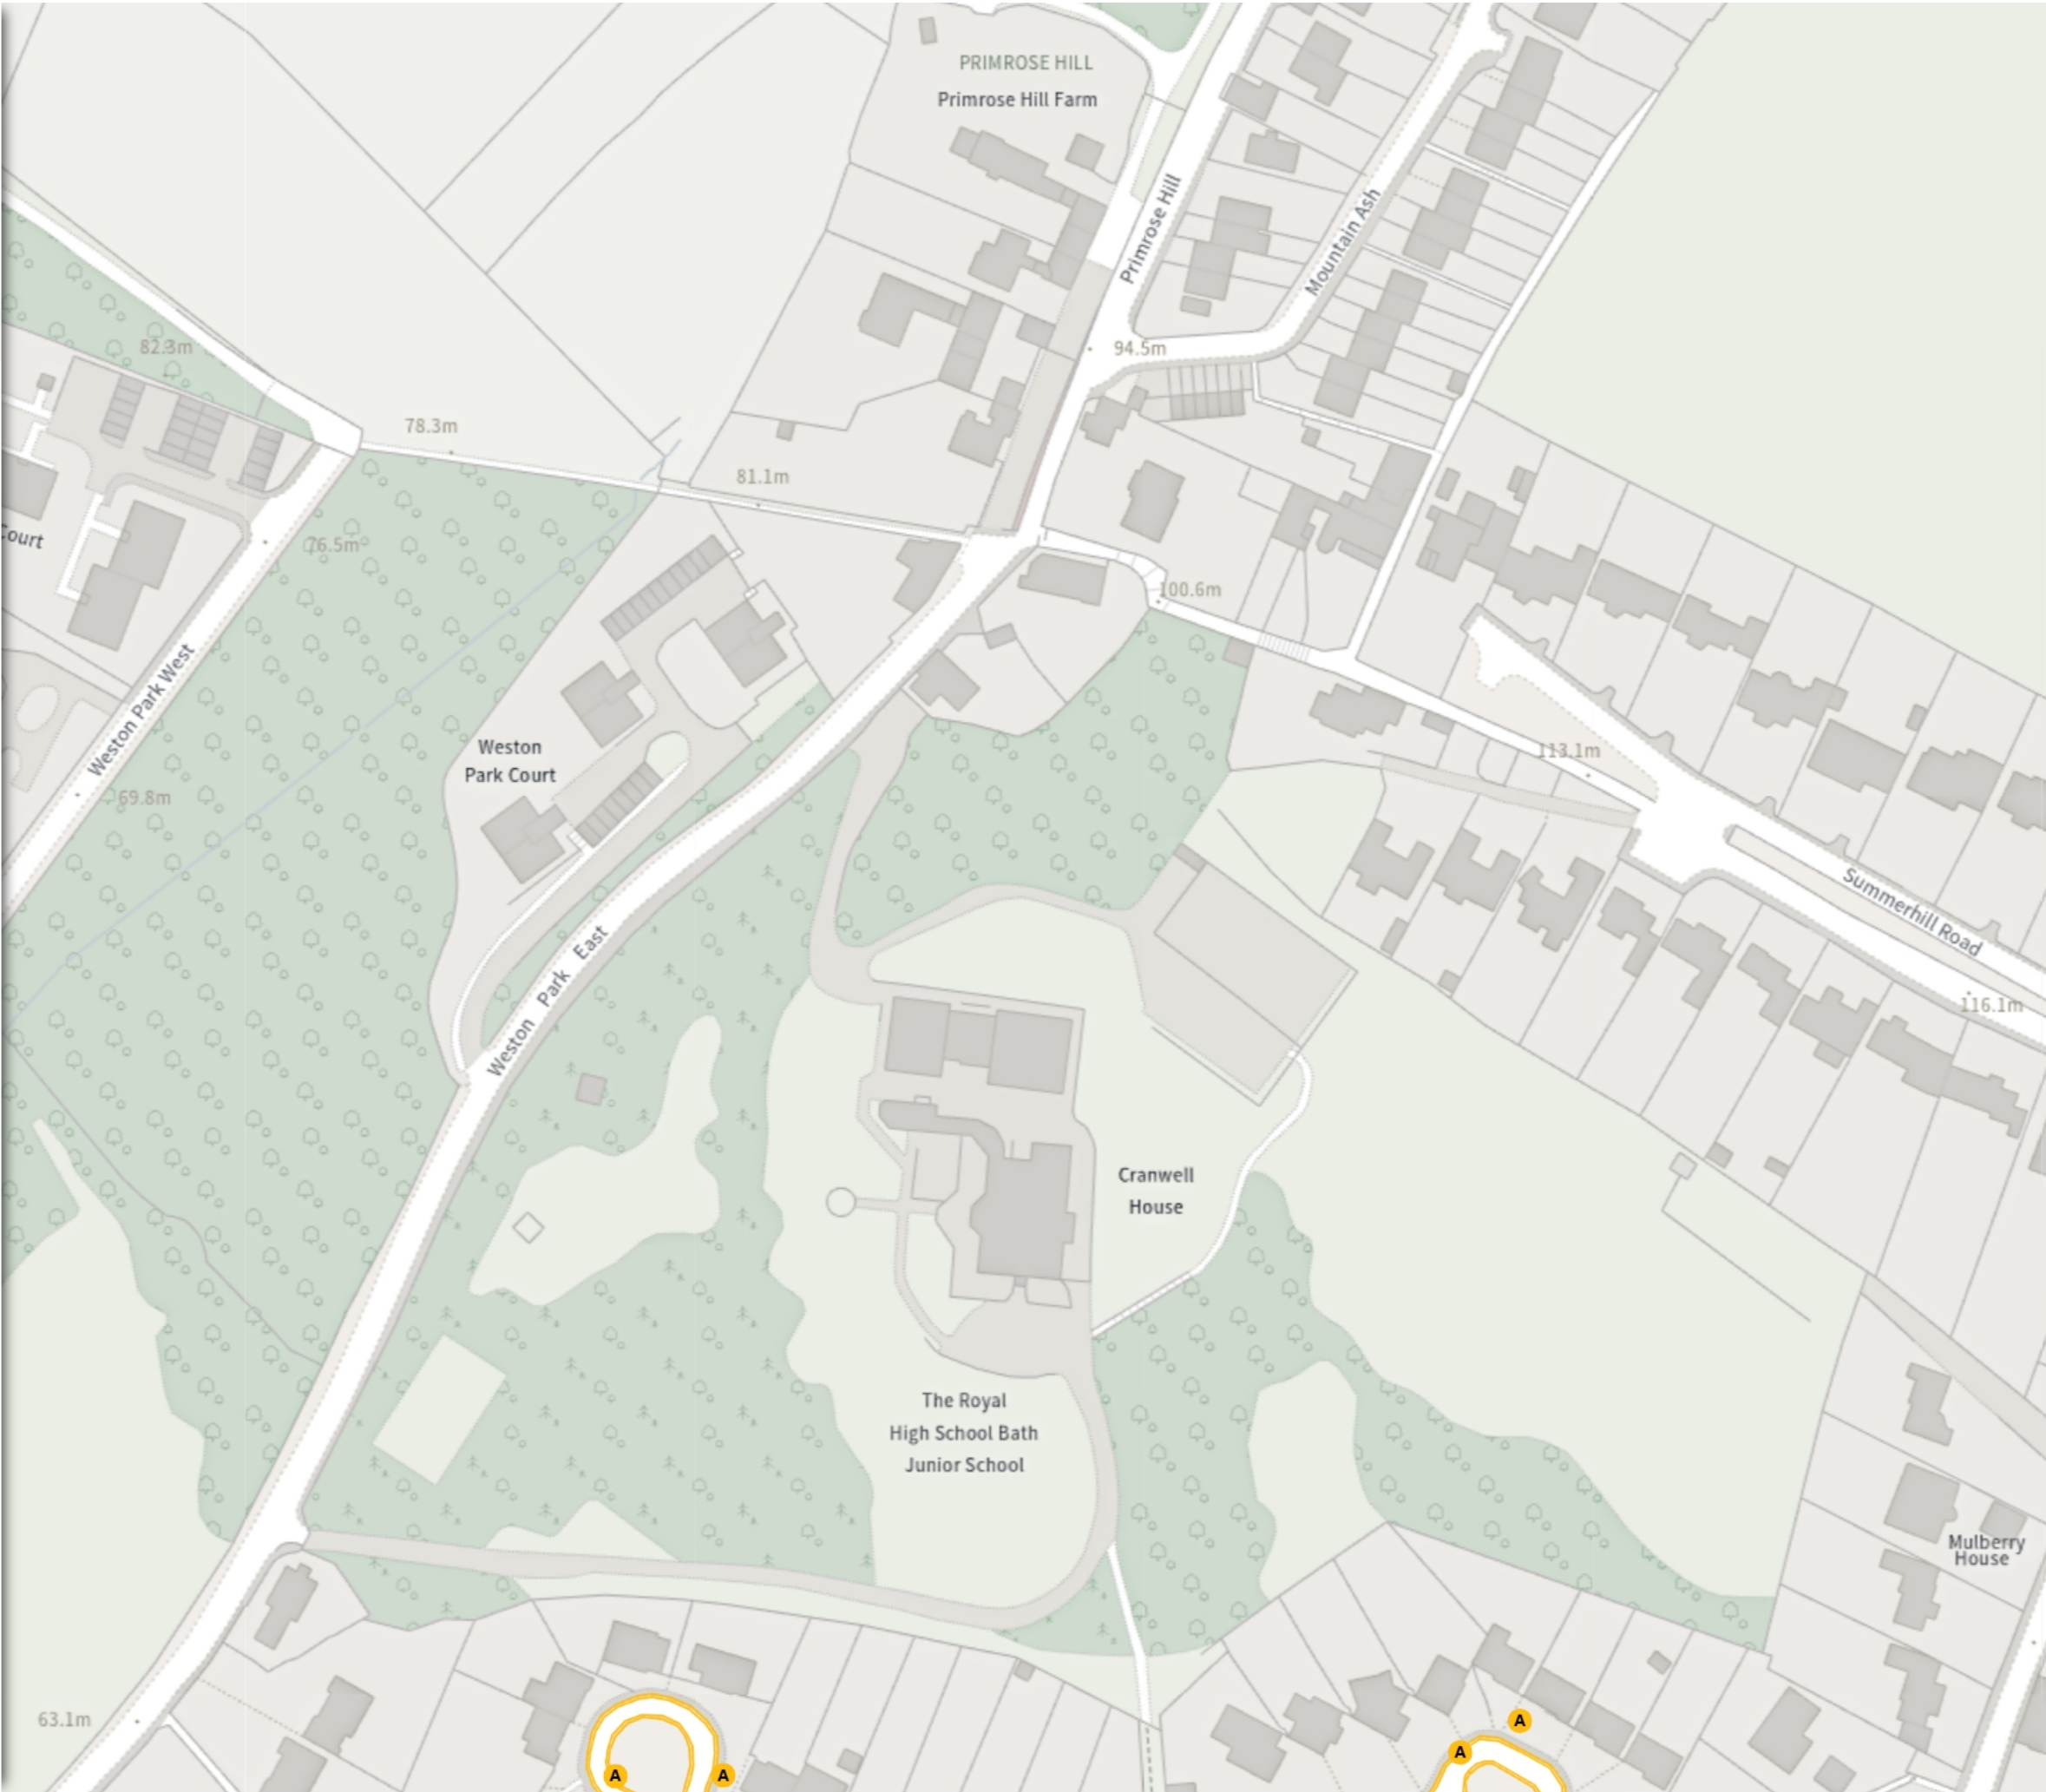

(26-062) (VARIOUS ROADS, NORTH WEST OUTER AREA,
BATH) (PROHIBITION OF STOPPING, WAITING,
LOADING AND PARKING PLACES) ORDER 2026

Map 14 of 23

ADDED

No waiting at any time

A At all times

MODIFIED

No waiting at any time

B At all times


Resident permit holders parking place (Zone 23)

C 08:00-18:00

Scale: 1:1250 0 20 40 60m

NW 373948.64, 166349.503 SE 374381.711, 165967.59

© Crown copyright and database rights 2026 Ordnance Survey.
You are not permitted to copy, sub-license, distribute or sell any of this
data to third parties in any form. Licence number AC0000807498

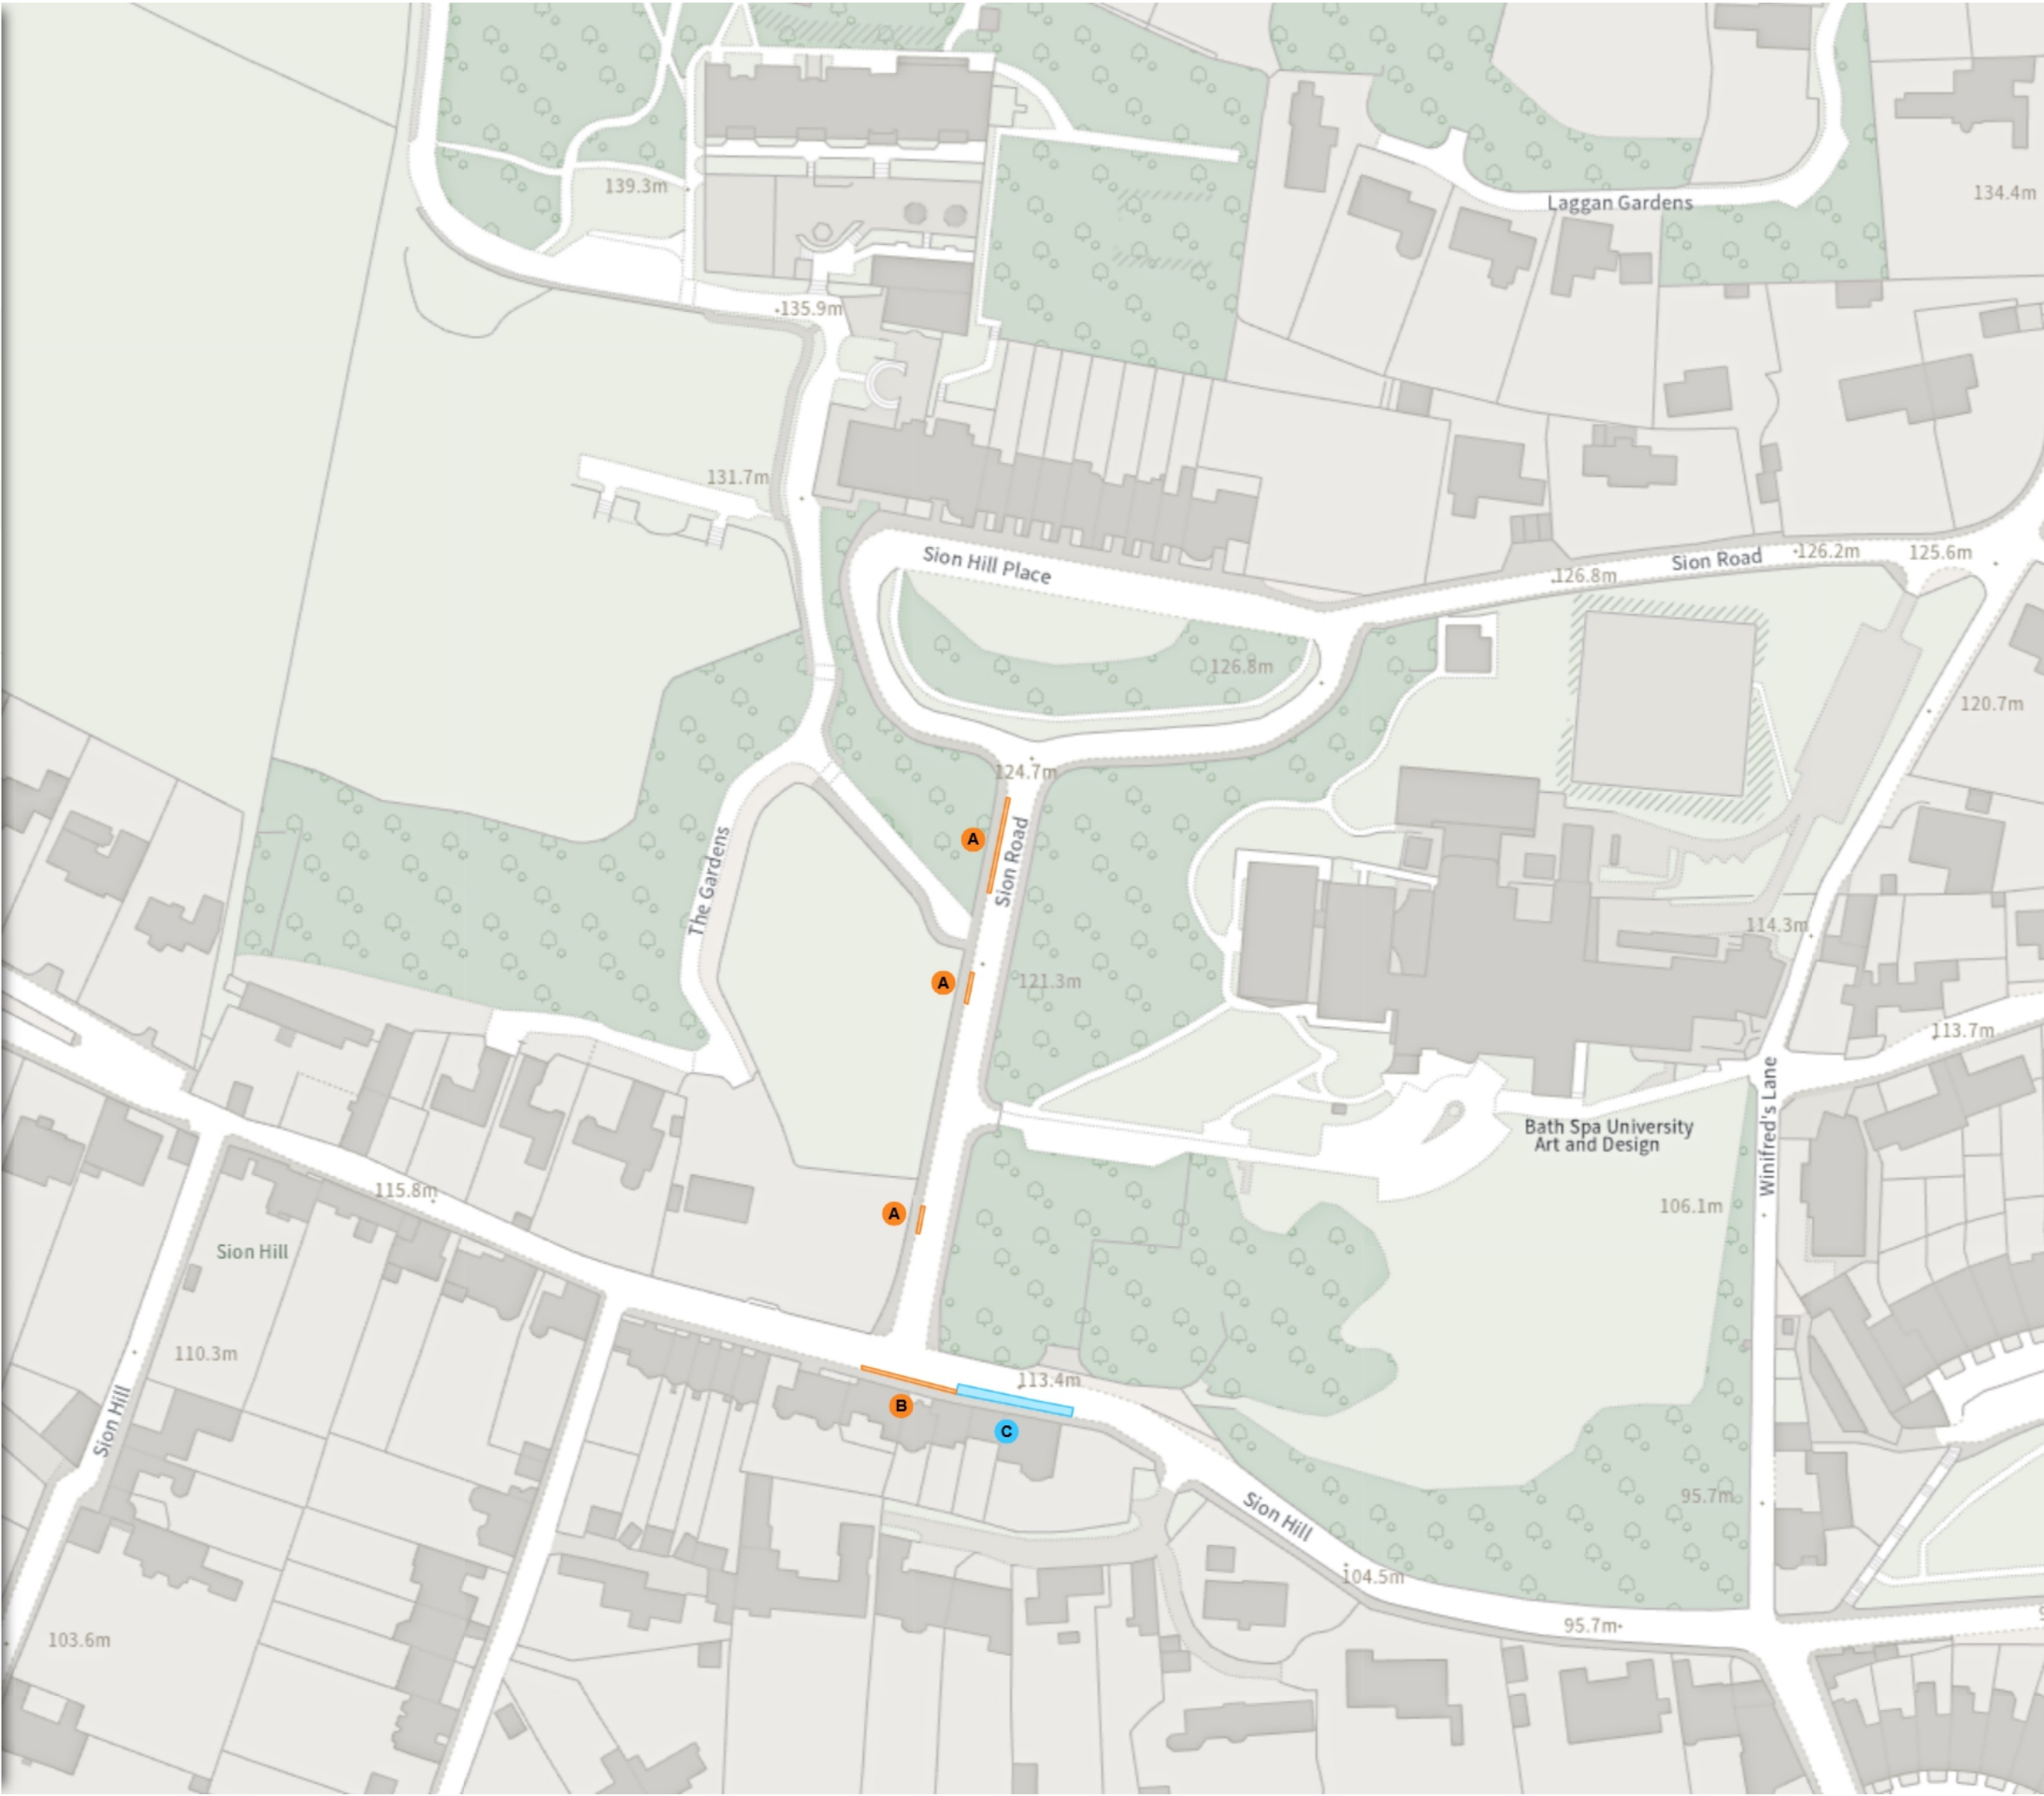

(26-062) (VARIOUS ROADS, NORTH WEST OUTER AREA,
BATH) (PROHIBITION OF STOPPING, WAITING,
LOADING AND PARKING PLACES) ORDER 2026

Map 15 of 23

ADDED


No waiting at any time

A At all times

Scale: 1:1250 0 20 40 60m

NW 374380.081, 166347.308 SE 374813.184, 165965.431

© Crown copyright and database rights 2026 Ordnance Survey.
You are not permitted to copy, sub-license, distribute or sell any of this
data to third parties in any form. Licence number AC0000807498

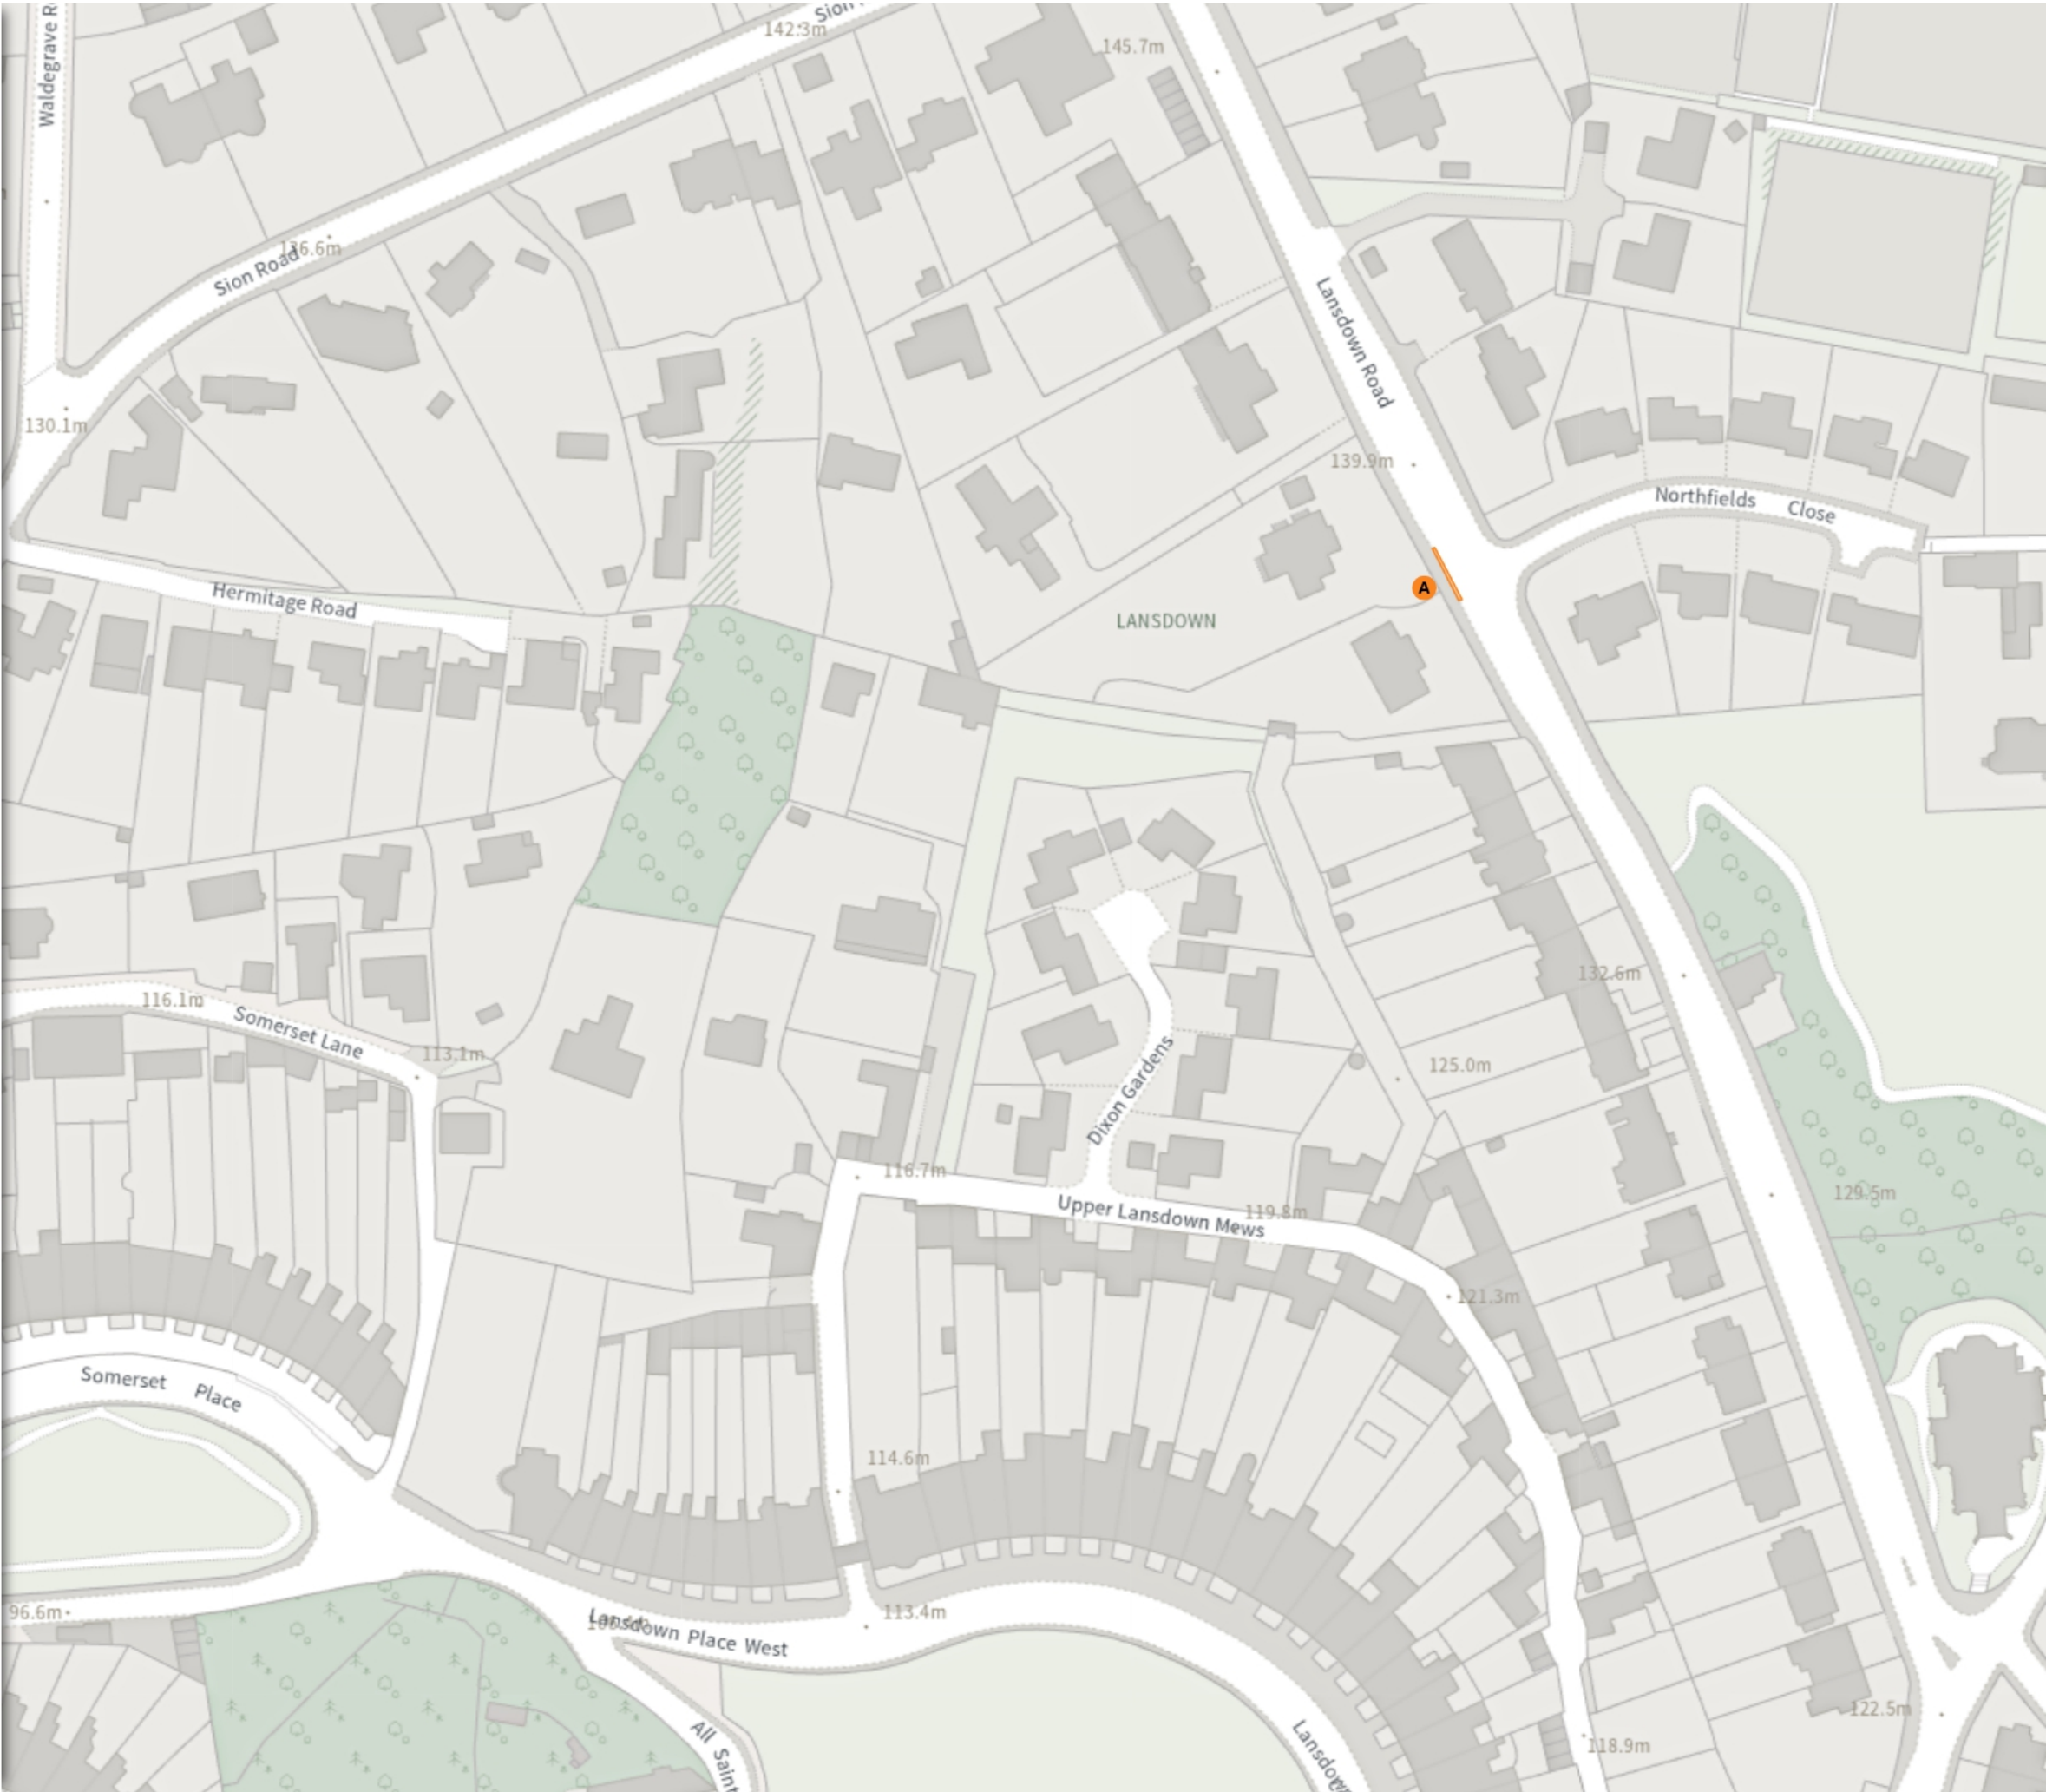

(26-062) (VARIOUS ROADS, NORTH WEST OUTER AREA,
BATH) (PROHIBITION OF STOPPING, WAITING,
LOADING AND PARKING PLACES) ORDER 2026

Map 16 of 23

ADDED

Free parking place

A Mon-Fri 10:00-16:00 3h 1h


No waiting

B Mon-Fri 10:00-16:00

Scale: 1:1250 0 20 40 60m

NW 373552.563, 165975.376 SE 373985.636, 165593.401

© Crown copyright and database rights 2026 Ordnance Survey.
You are not permitted to copy, sub-license, distribute or sell any of this
data to third parties in any form. Licence number AC0000807498

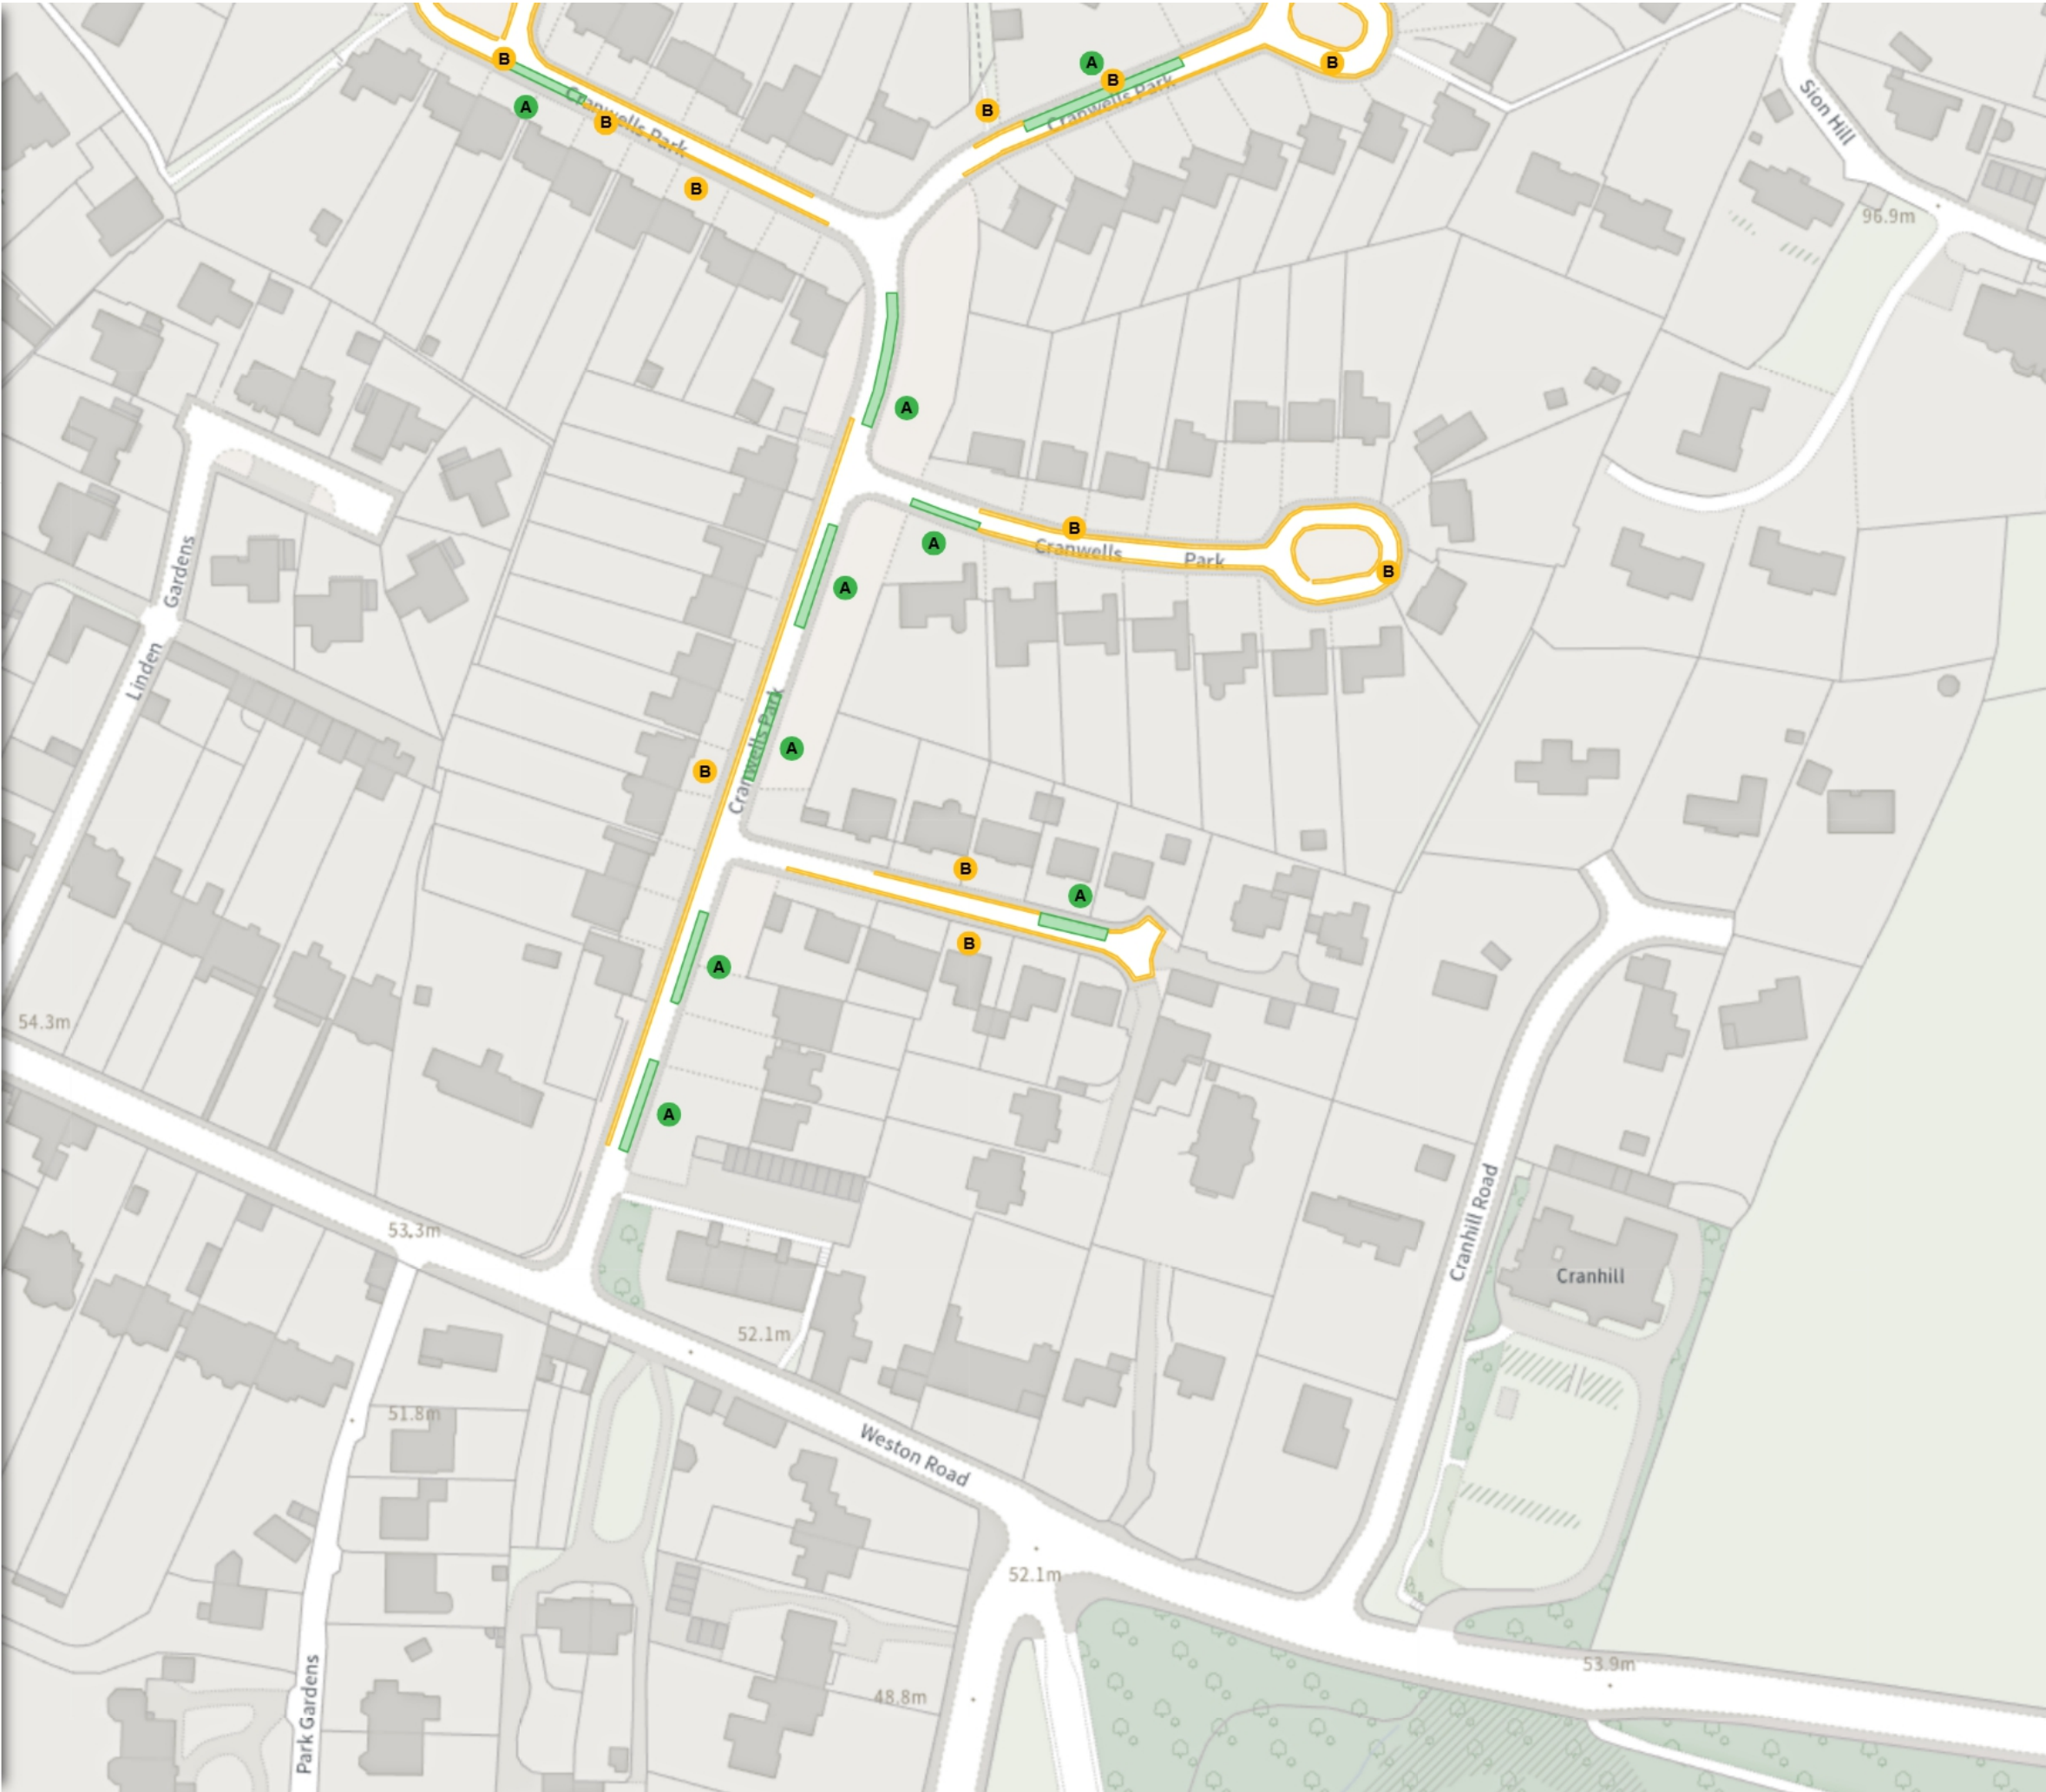

(26-062) (VARIOUS ROADS, NORTH WEST OUTER AREA,
BATH) (PROHIBITION OF STOPPING, WAITING,
LOADING AND PARKING PLACES) ORDER 2026

Map 17 of 23

MODIFIED

No waiting at any time

A At all times


Permit holders parking place (Zone 07)

B 08:00-18:00

Scale: 1:1250 0 20 40 60m

NW 373983.848, 165973.149 SE 374416.954, 165591.21

© Crown copyright and database rights 2026 Ordnance Survey.
You are not permitted to copy, sub-license, distribute or sell any of this
data to third parties in any form. Licence number AC0000807498

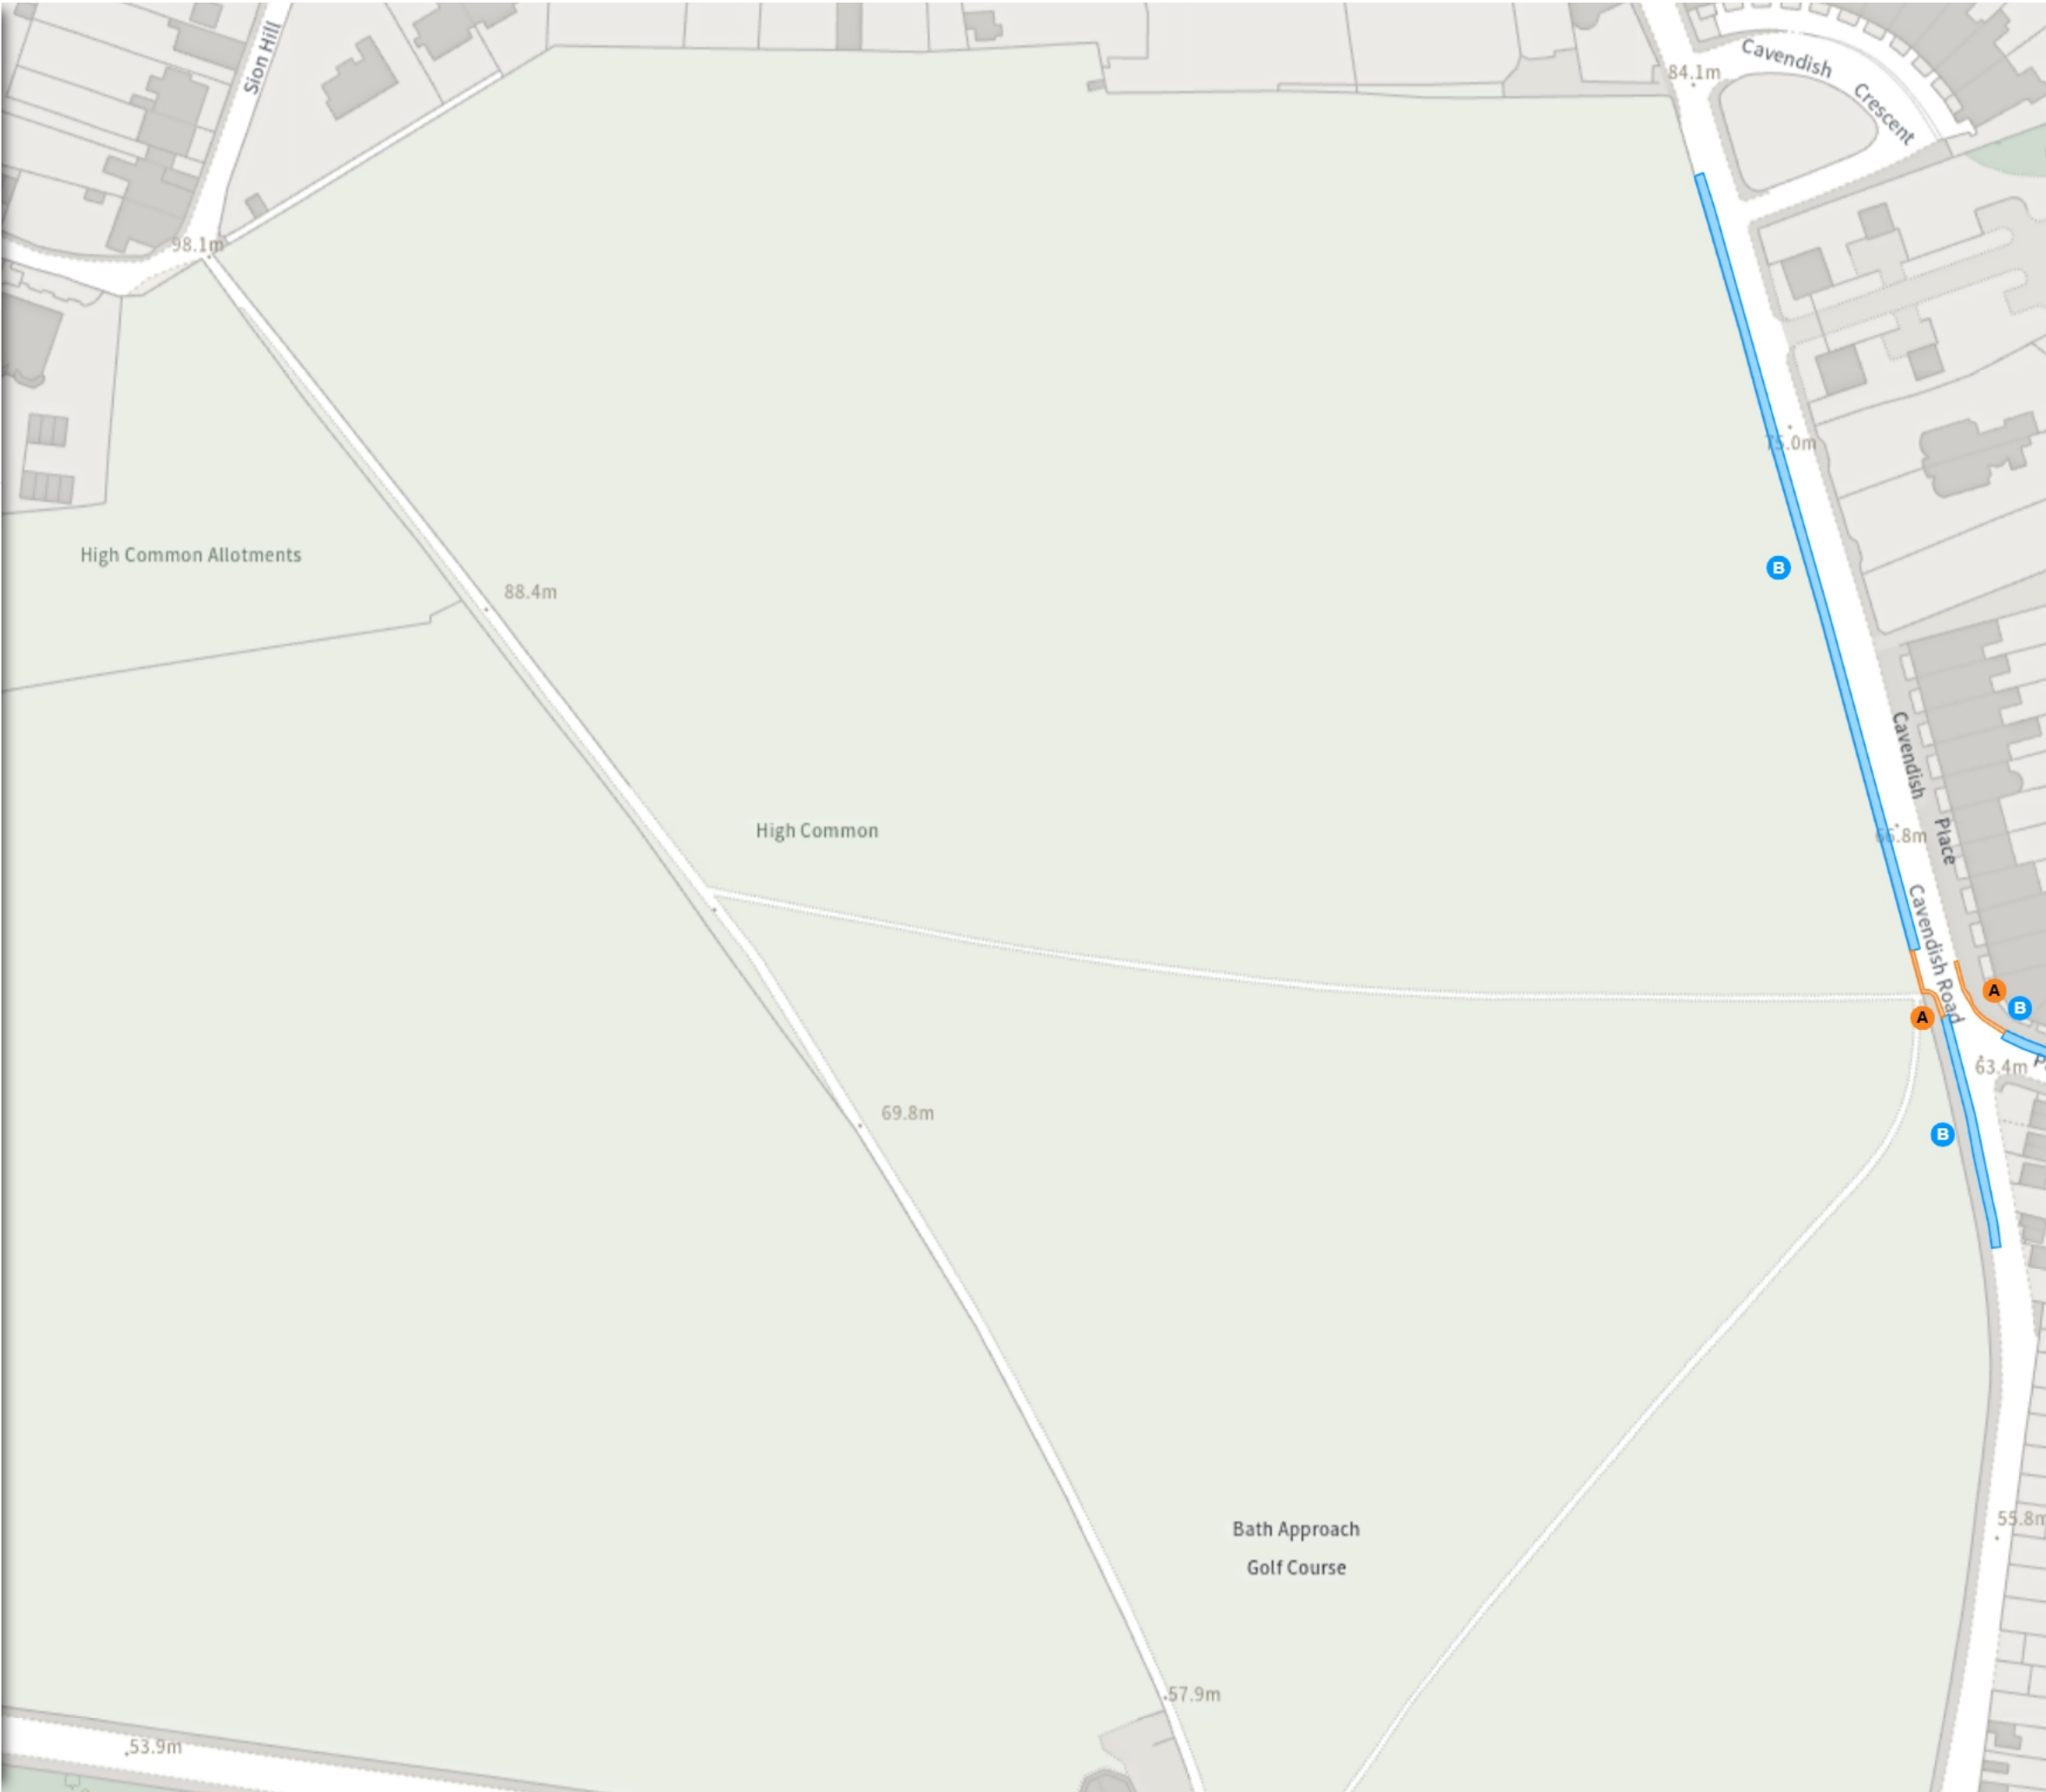

A 08:00-18:00



Scale: 1:1250

NW 374415.321, 165970.957 SE 374848.459, 165589.055

© Crown copyright and database rights 2026 Ordnance Survey.
You are not permitted to copy, sub-license, distribute or sell any of this
data to third parties in any form. Licence number AC0000807498

(26-062) (VARIOUS ROADS, NORTH WEST OUTER AREA,
BATH) (PROHIBITION OF STOPPING, WAITING,
LOADING AND PARKING PLACES) ORDER 2026

Map 19 of 23

MODIFIED

No waiting at any time

A At all times

REMOVED


Permit holders parking place (Zone 16)

B 08:00-19:00

Scale: 1:1250 0 20 40 60m

NW 374846.607, 165968.802 SE 375279.777, 165586.938

© Crown copyright and database rights 2026 Ordnance Survey.
You are not permitted to copy, sub-license, distribute or sell any of this
data to third parties in any form. Licence number AC0000807498

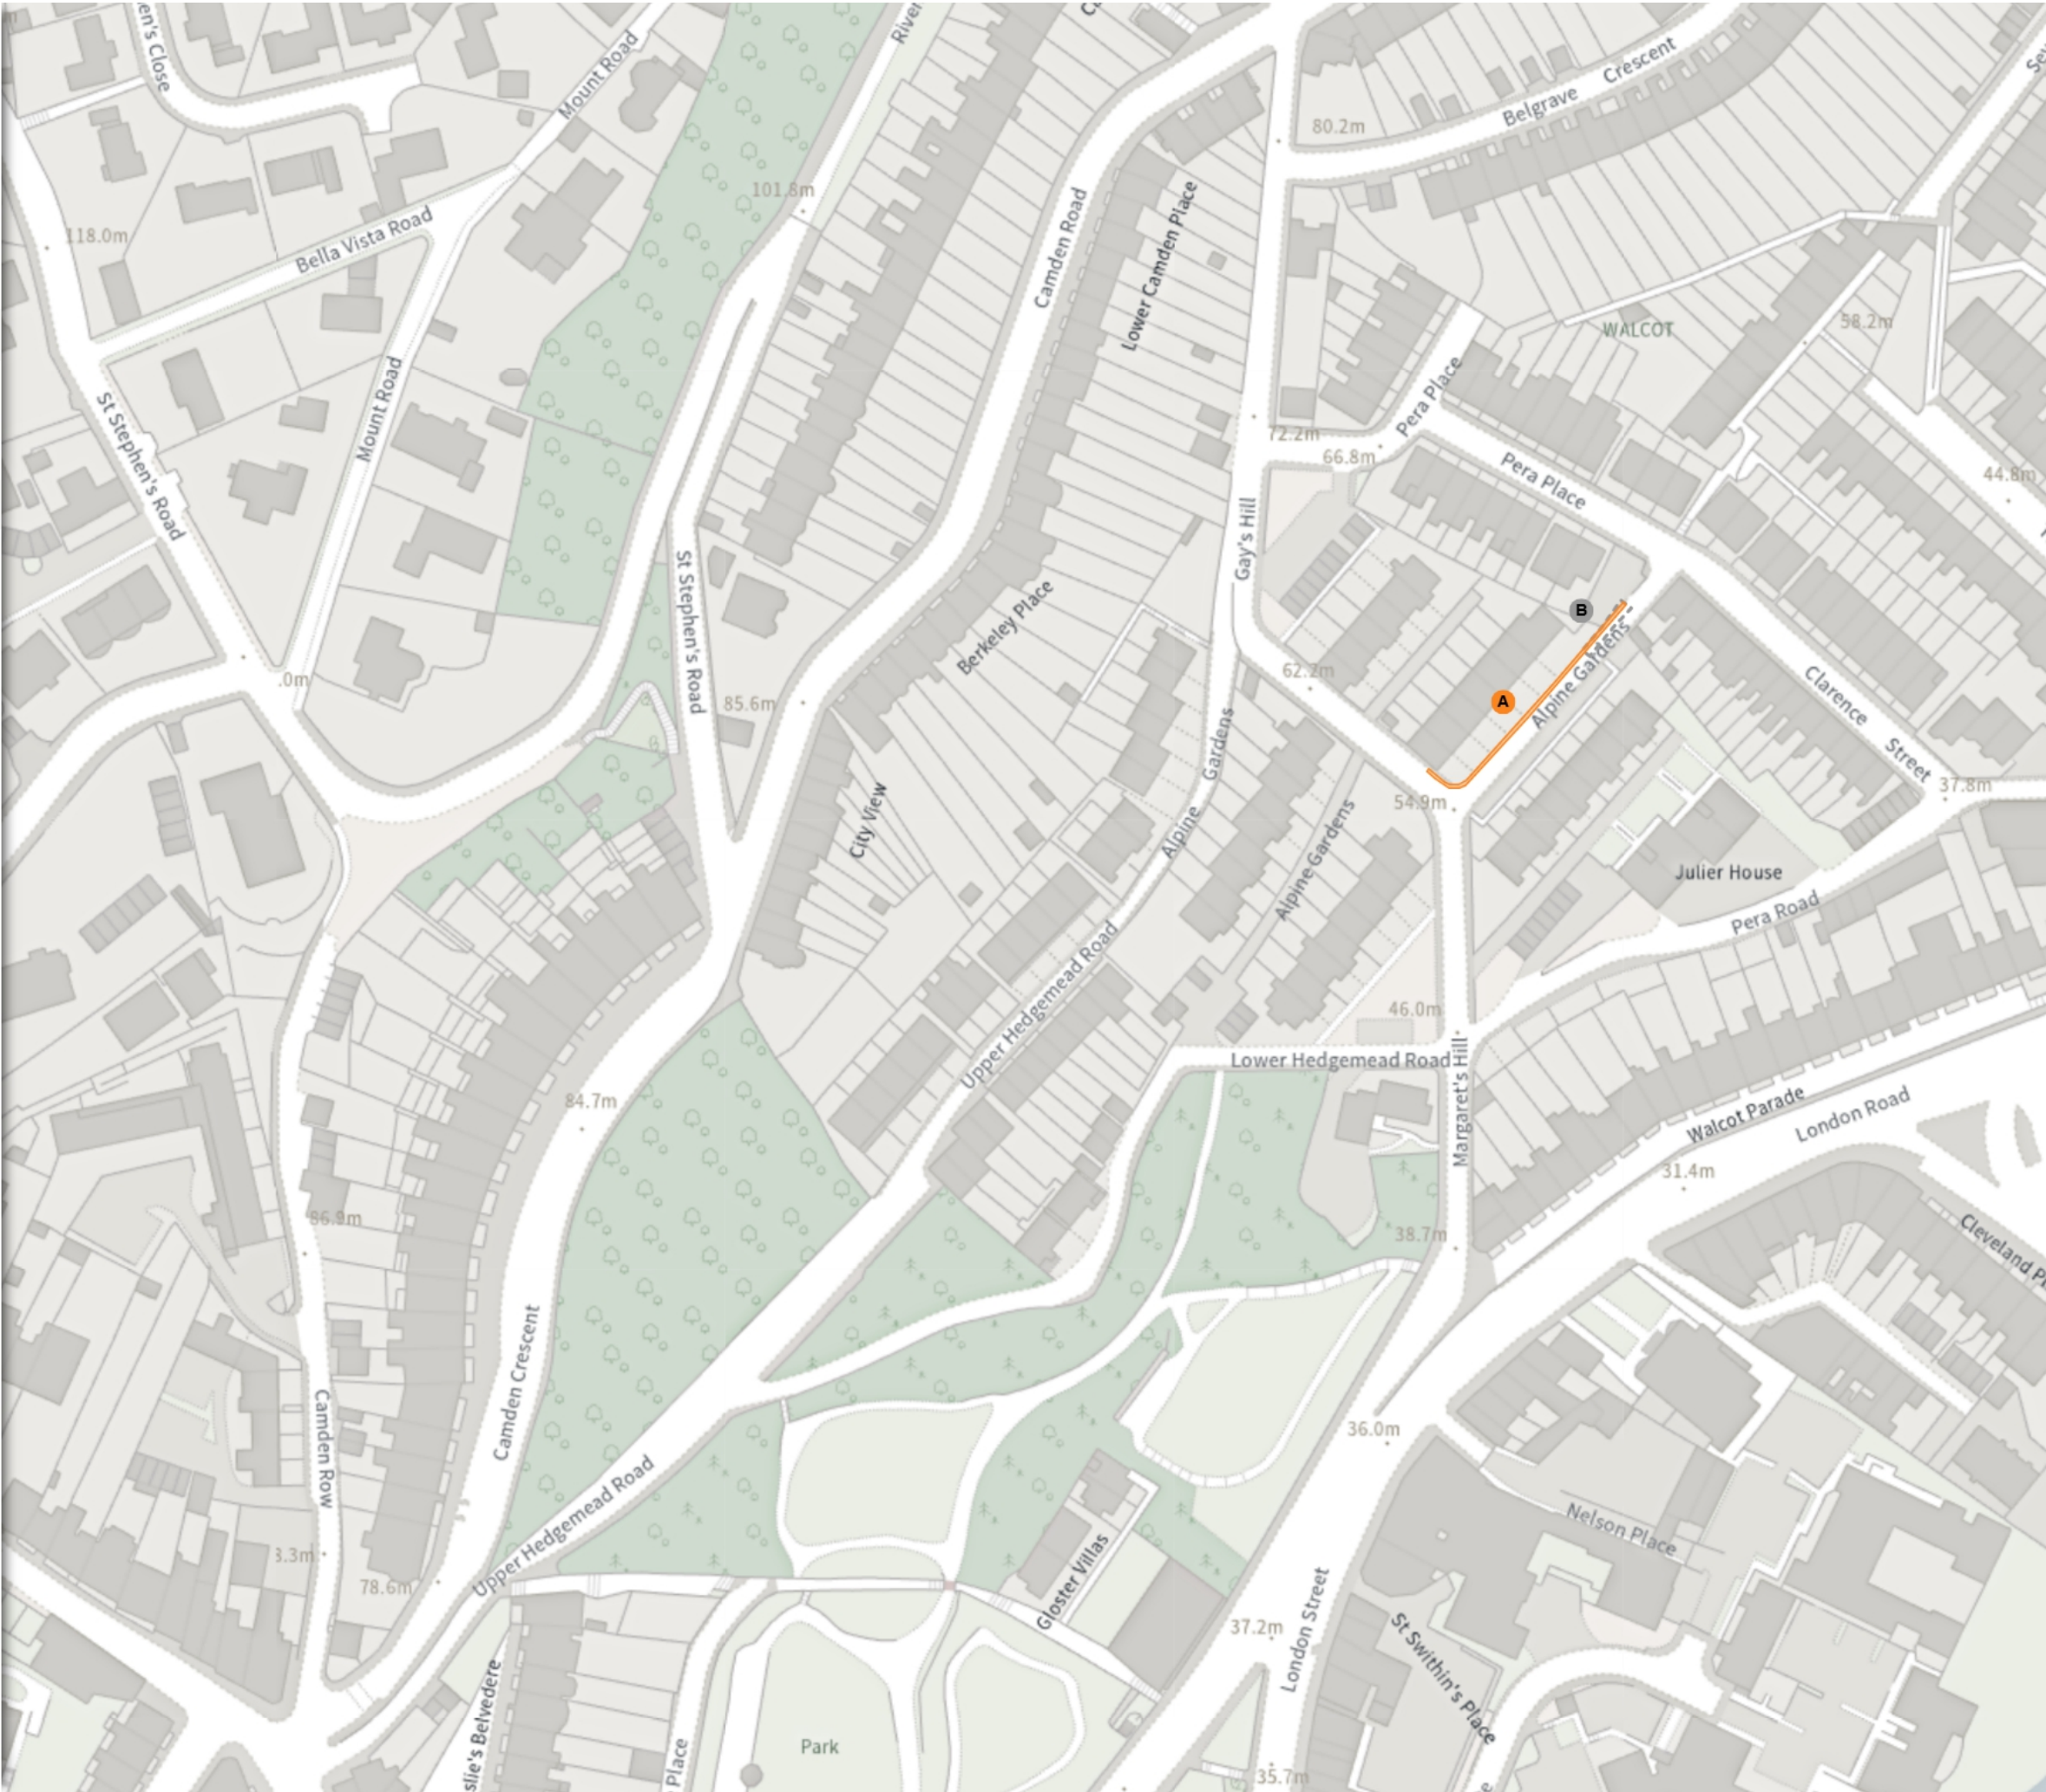

(26-062) (VARIOUS ROADS, NORTH WEST OUTER AREA,
BATH) (PROHIBITION OF STOPPING, WAITING,
LOADING AND PARKING PLACES) ORDER 2026

Map 20 of 23

ADDED

No waiting at any time

A At all times

MODIFIED


No waiting at any time

B At all times

Scale: 1:1250 0 20 40 60m

NW 372155.063, 165663.976 SE 372588.059, 165281.859

© Crown copyright and database rights 2026 Ordnance Survey.
You are not permitted to copy, sub-license, distribute or sell any of this
data to third parties in any form. Licence number AC0000807498

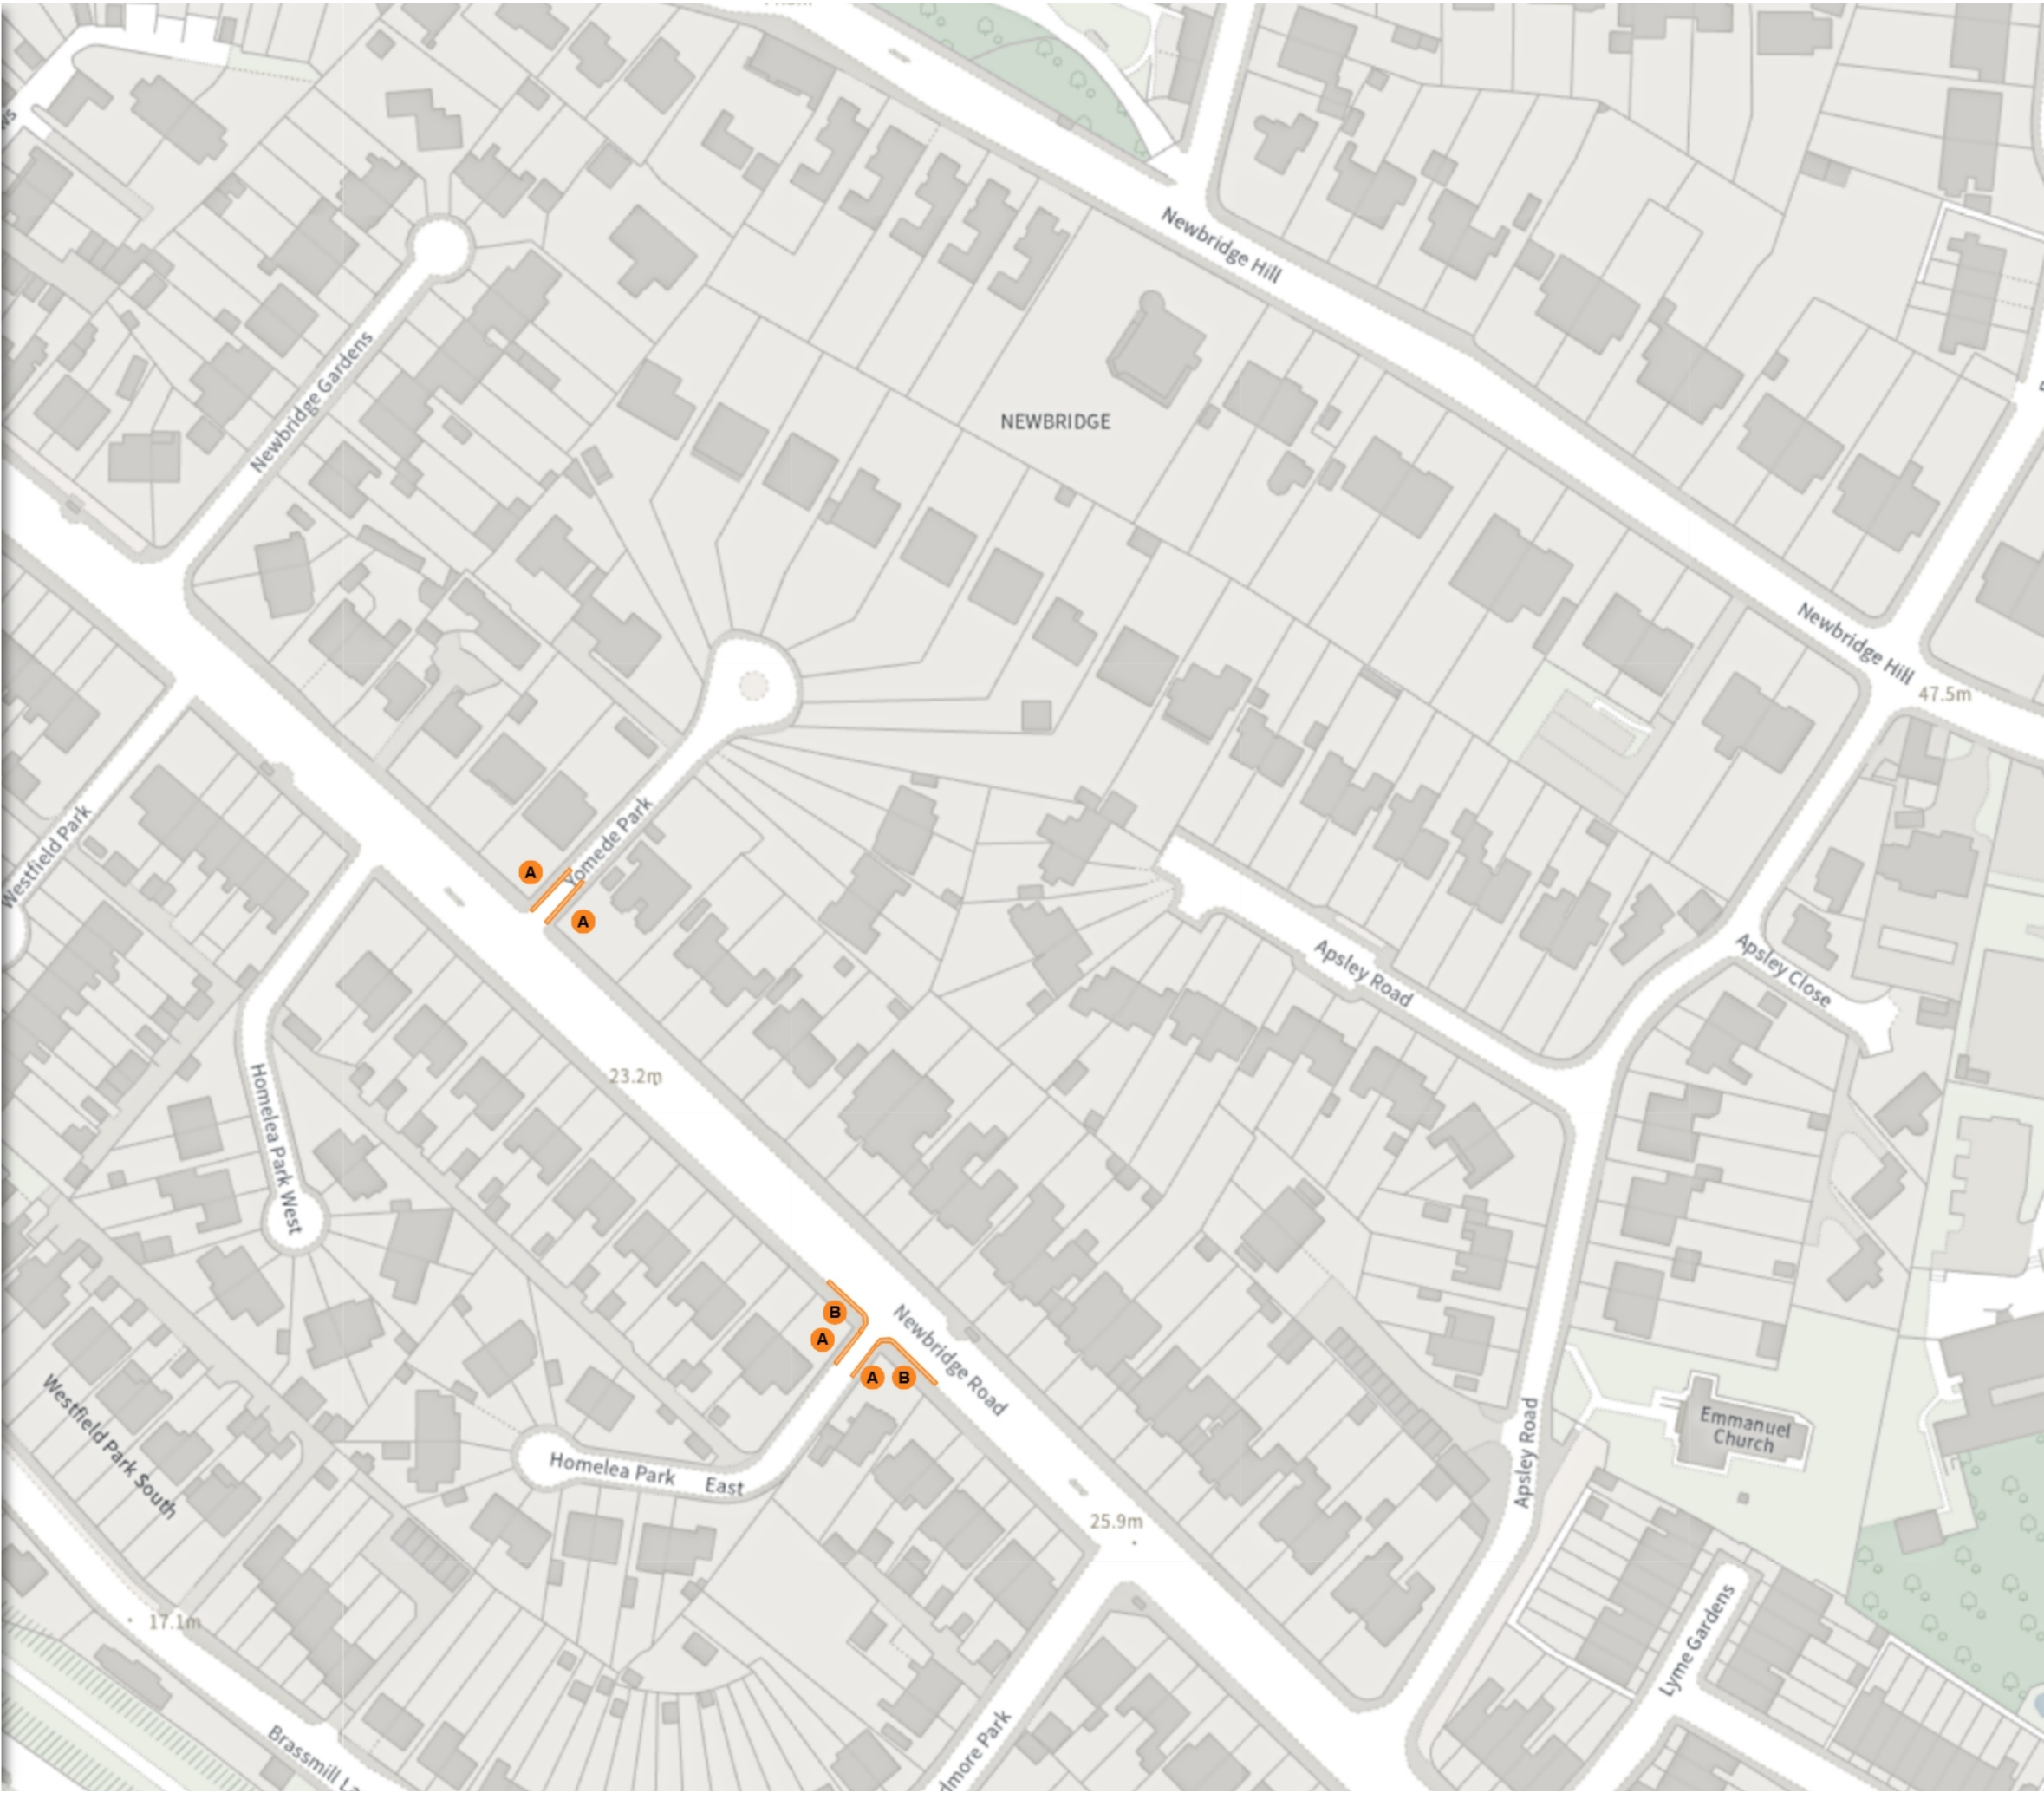

Map 21 of 23

 Shared

A Free parking place

08:00-18:00  1h  1h

A Permit holders parking place (Zone 24)


08:00-18:00

REMOVED

Advisory disabled persons' badge holders parking place

Non-TRO Item

B At all times

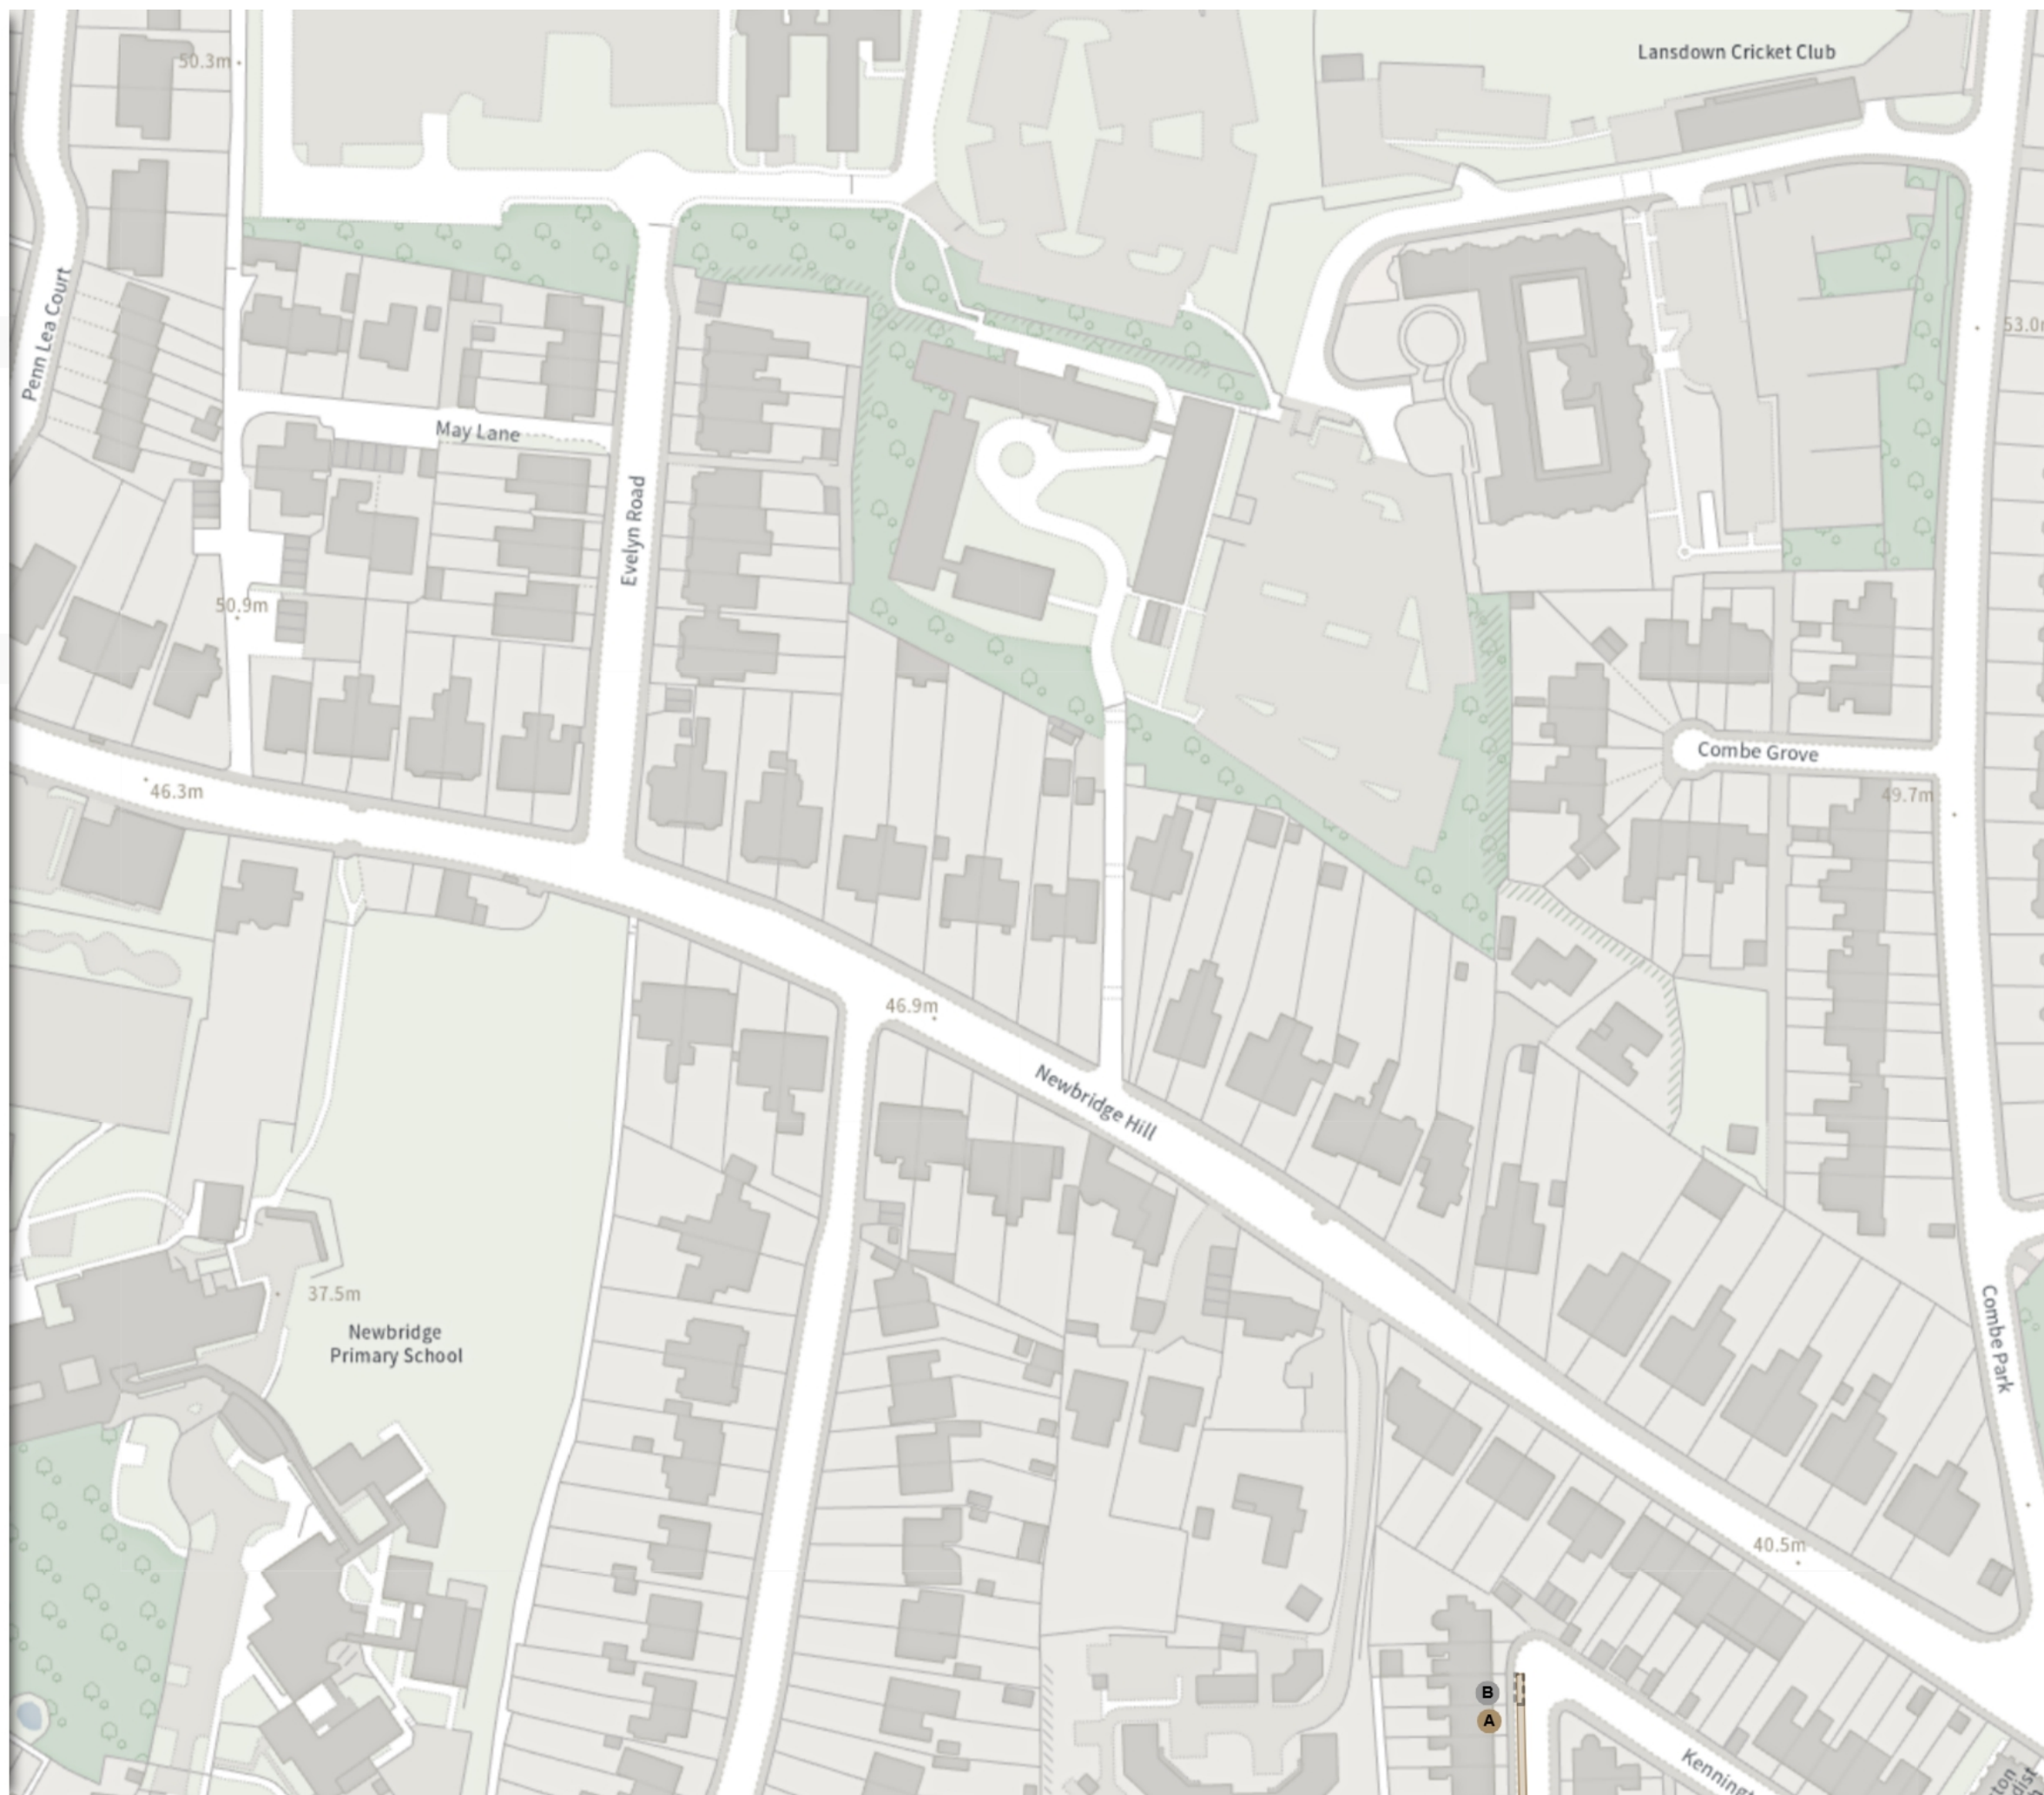

(26-062) (VARIOUS ROADS, NORTH WEST OUTER AREA,
BATH) (PROHIBITION OF STOPPING, WAITING,
LOADING AND PARKING PLACES) ORDER 2026

Map 22 of 23

ADDED

Disabled persons' badge holders parking place

At all times

MODIFIED

Shared

Free parking place

08:00-18:00 1h 1h


Permit holders parking place (Zone 24)

08:00-18:00

Scale: 1:1250 0 20 40 60m

NW 372636.048, 165285.323 SE 373069.112, 164903.219

© Crown copyright and database rights 2026 Ordnance Survey.
You are not permitted to copy, sub-license, distribute or sell any of this
data to third parties in any form. Licence number AC0000807498

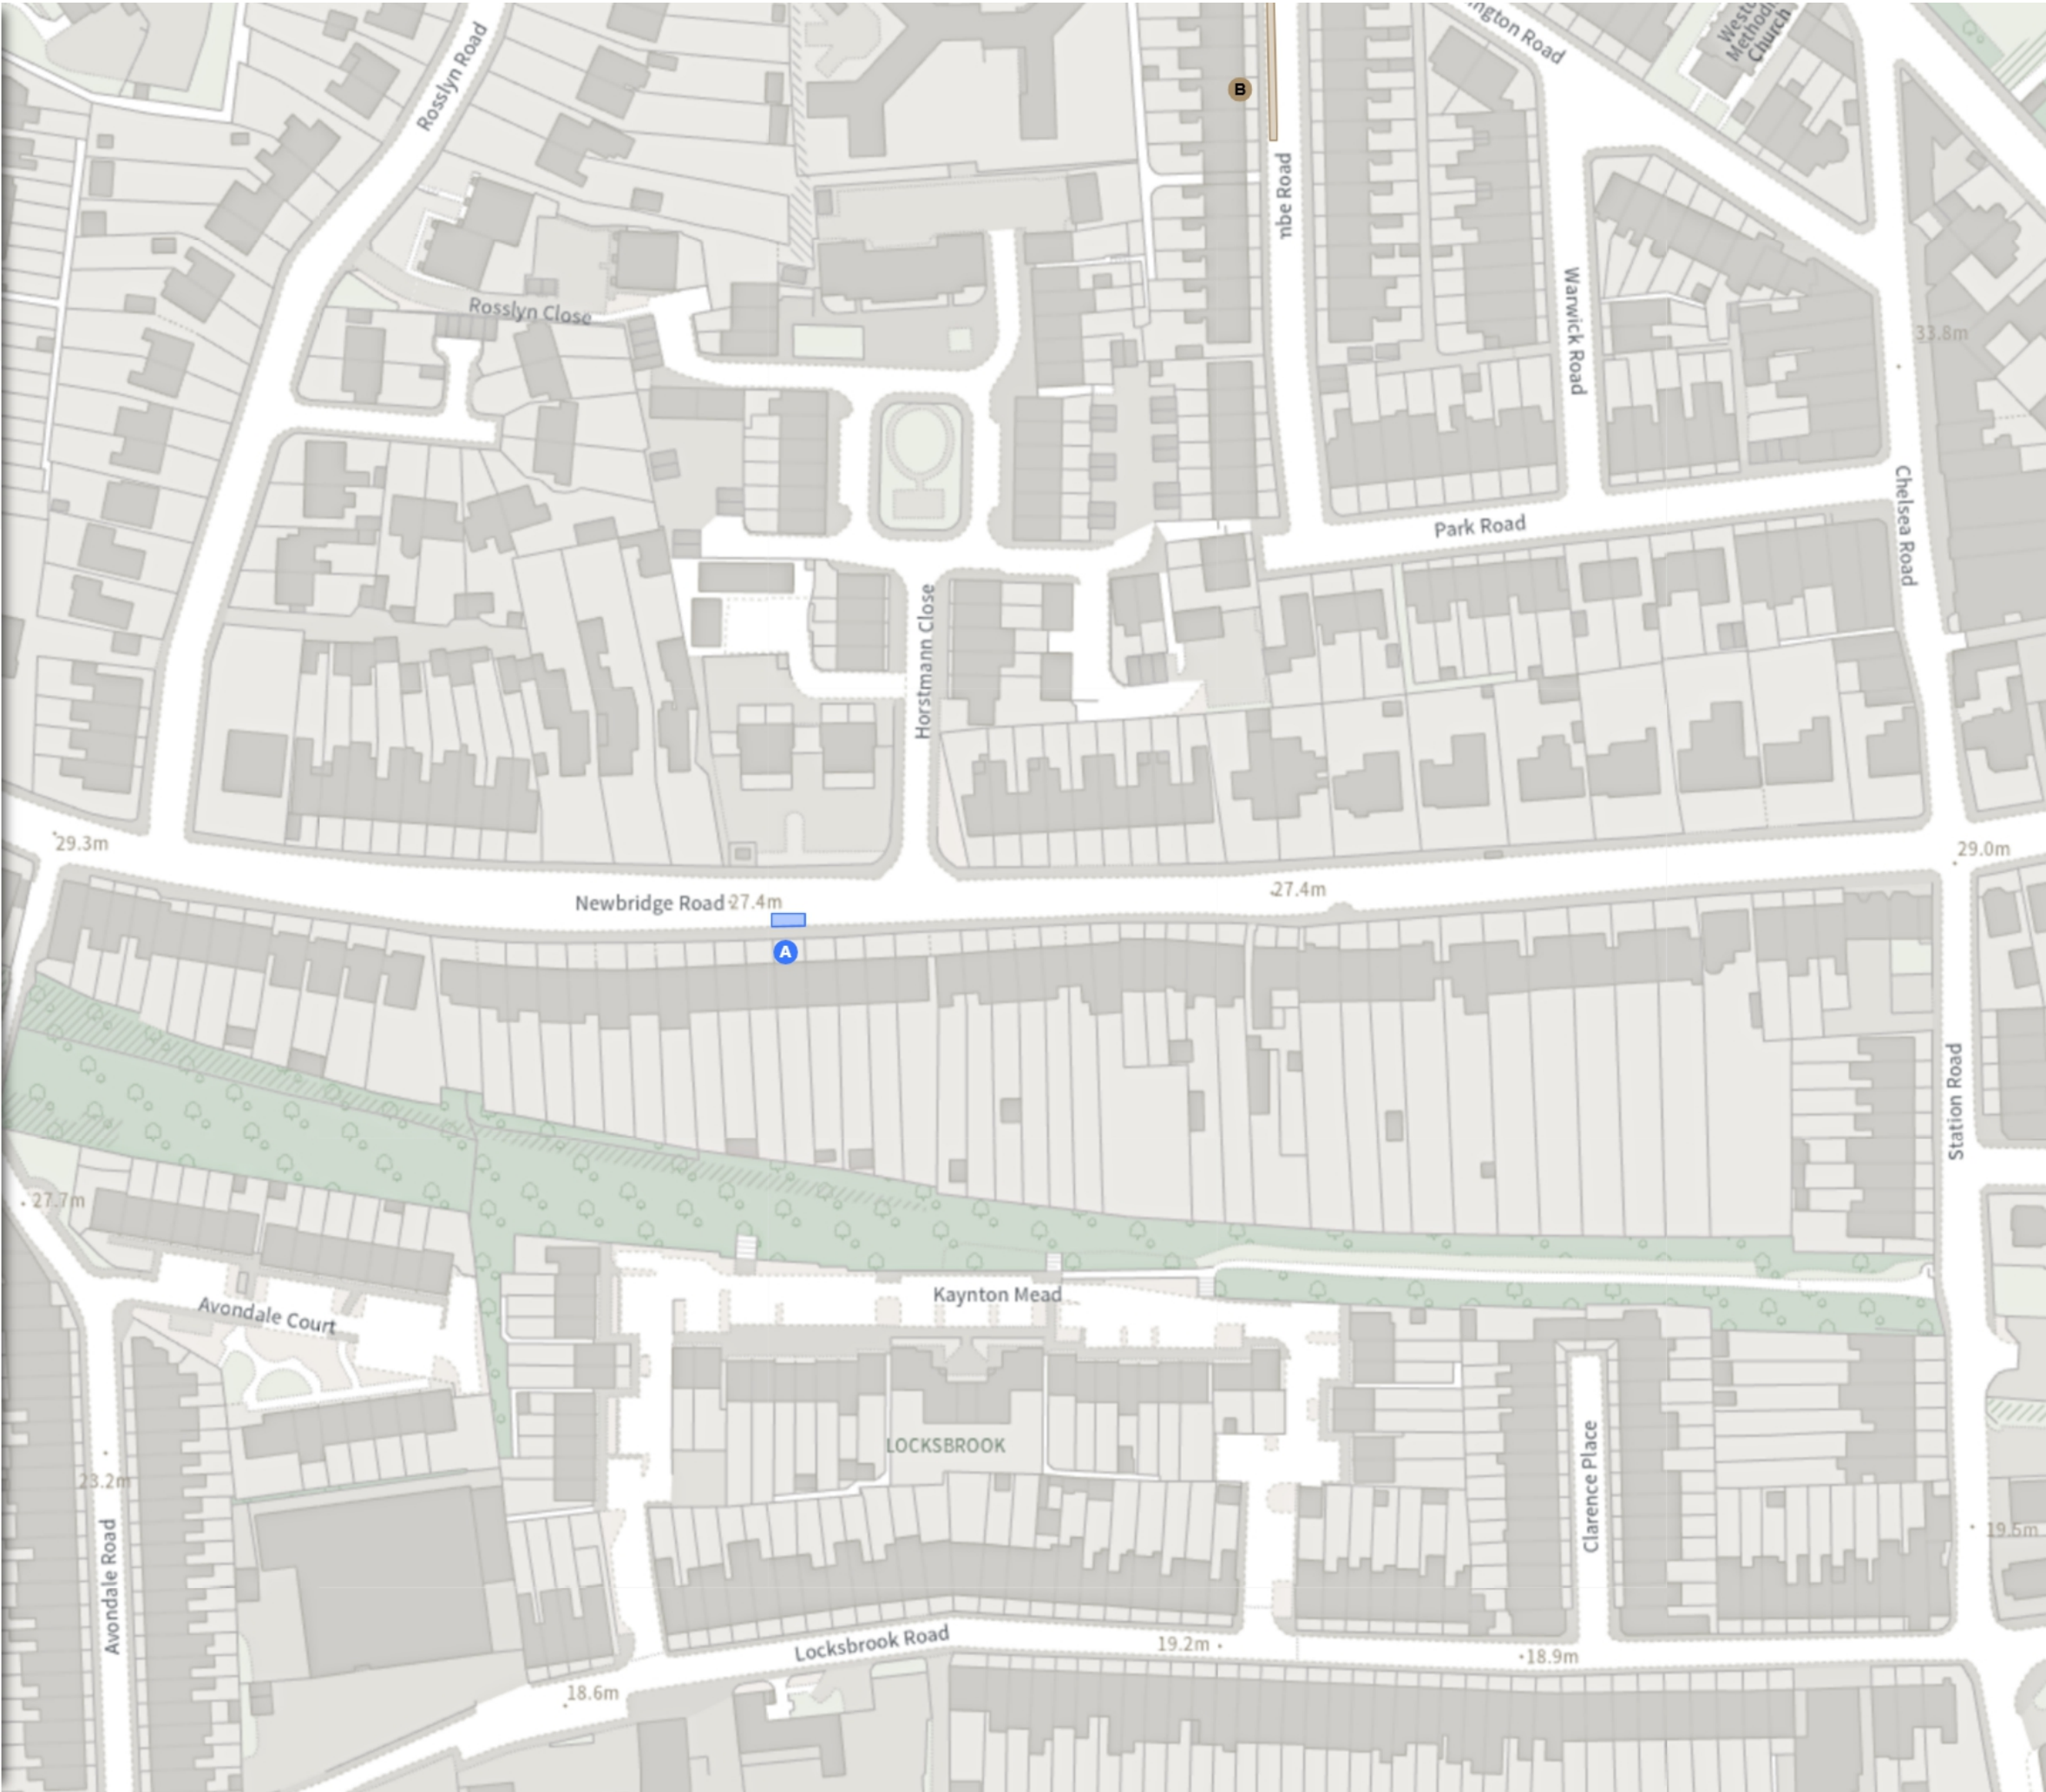

(26-062) (VARIOUS ROADS, NORTH WEST OUTER AREA,
BATH) (PROHIBITION OF STOPPING, WAITING,
LOADING AND PARKING PLACES) ORDER 2026

Map 23 of 23

ADDED

Loading place

A At all times

Shared

B No waiting at any time

At all times

B No loading at any time

At all times

MODIFIED

No waiting at any time

C At all times

REMOVED

No waiting at any time

D At all times

Scale: 1:1250 0 20 40 60m

NW 373511.94, 165092.279 SE 373945.085, 164710.236

© Crown copyright and database rights 2026 Ordnance Survey.
You are not permitted to copy, sub-license, distribute or sell any of this
data to third parties in any form. Licence number AC0000807498

