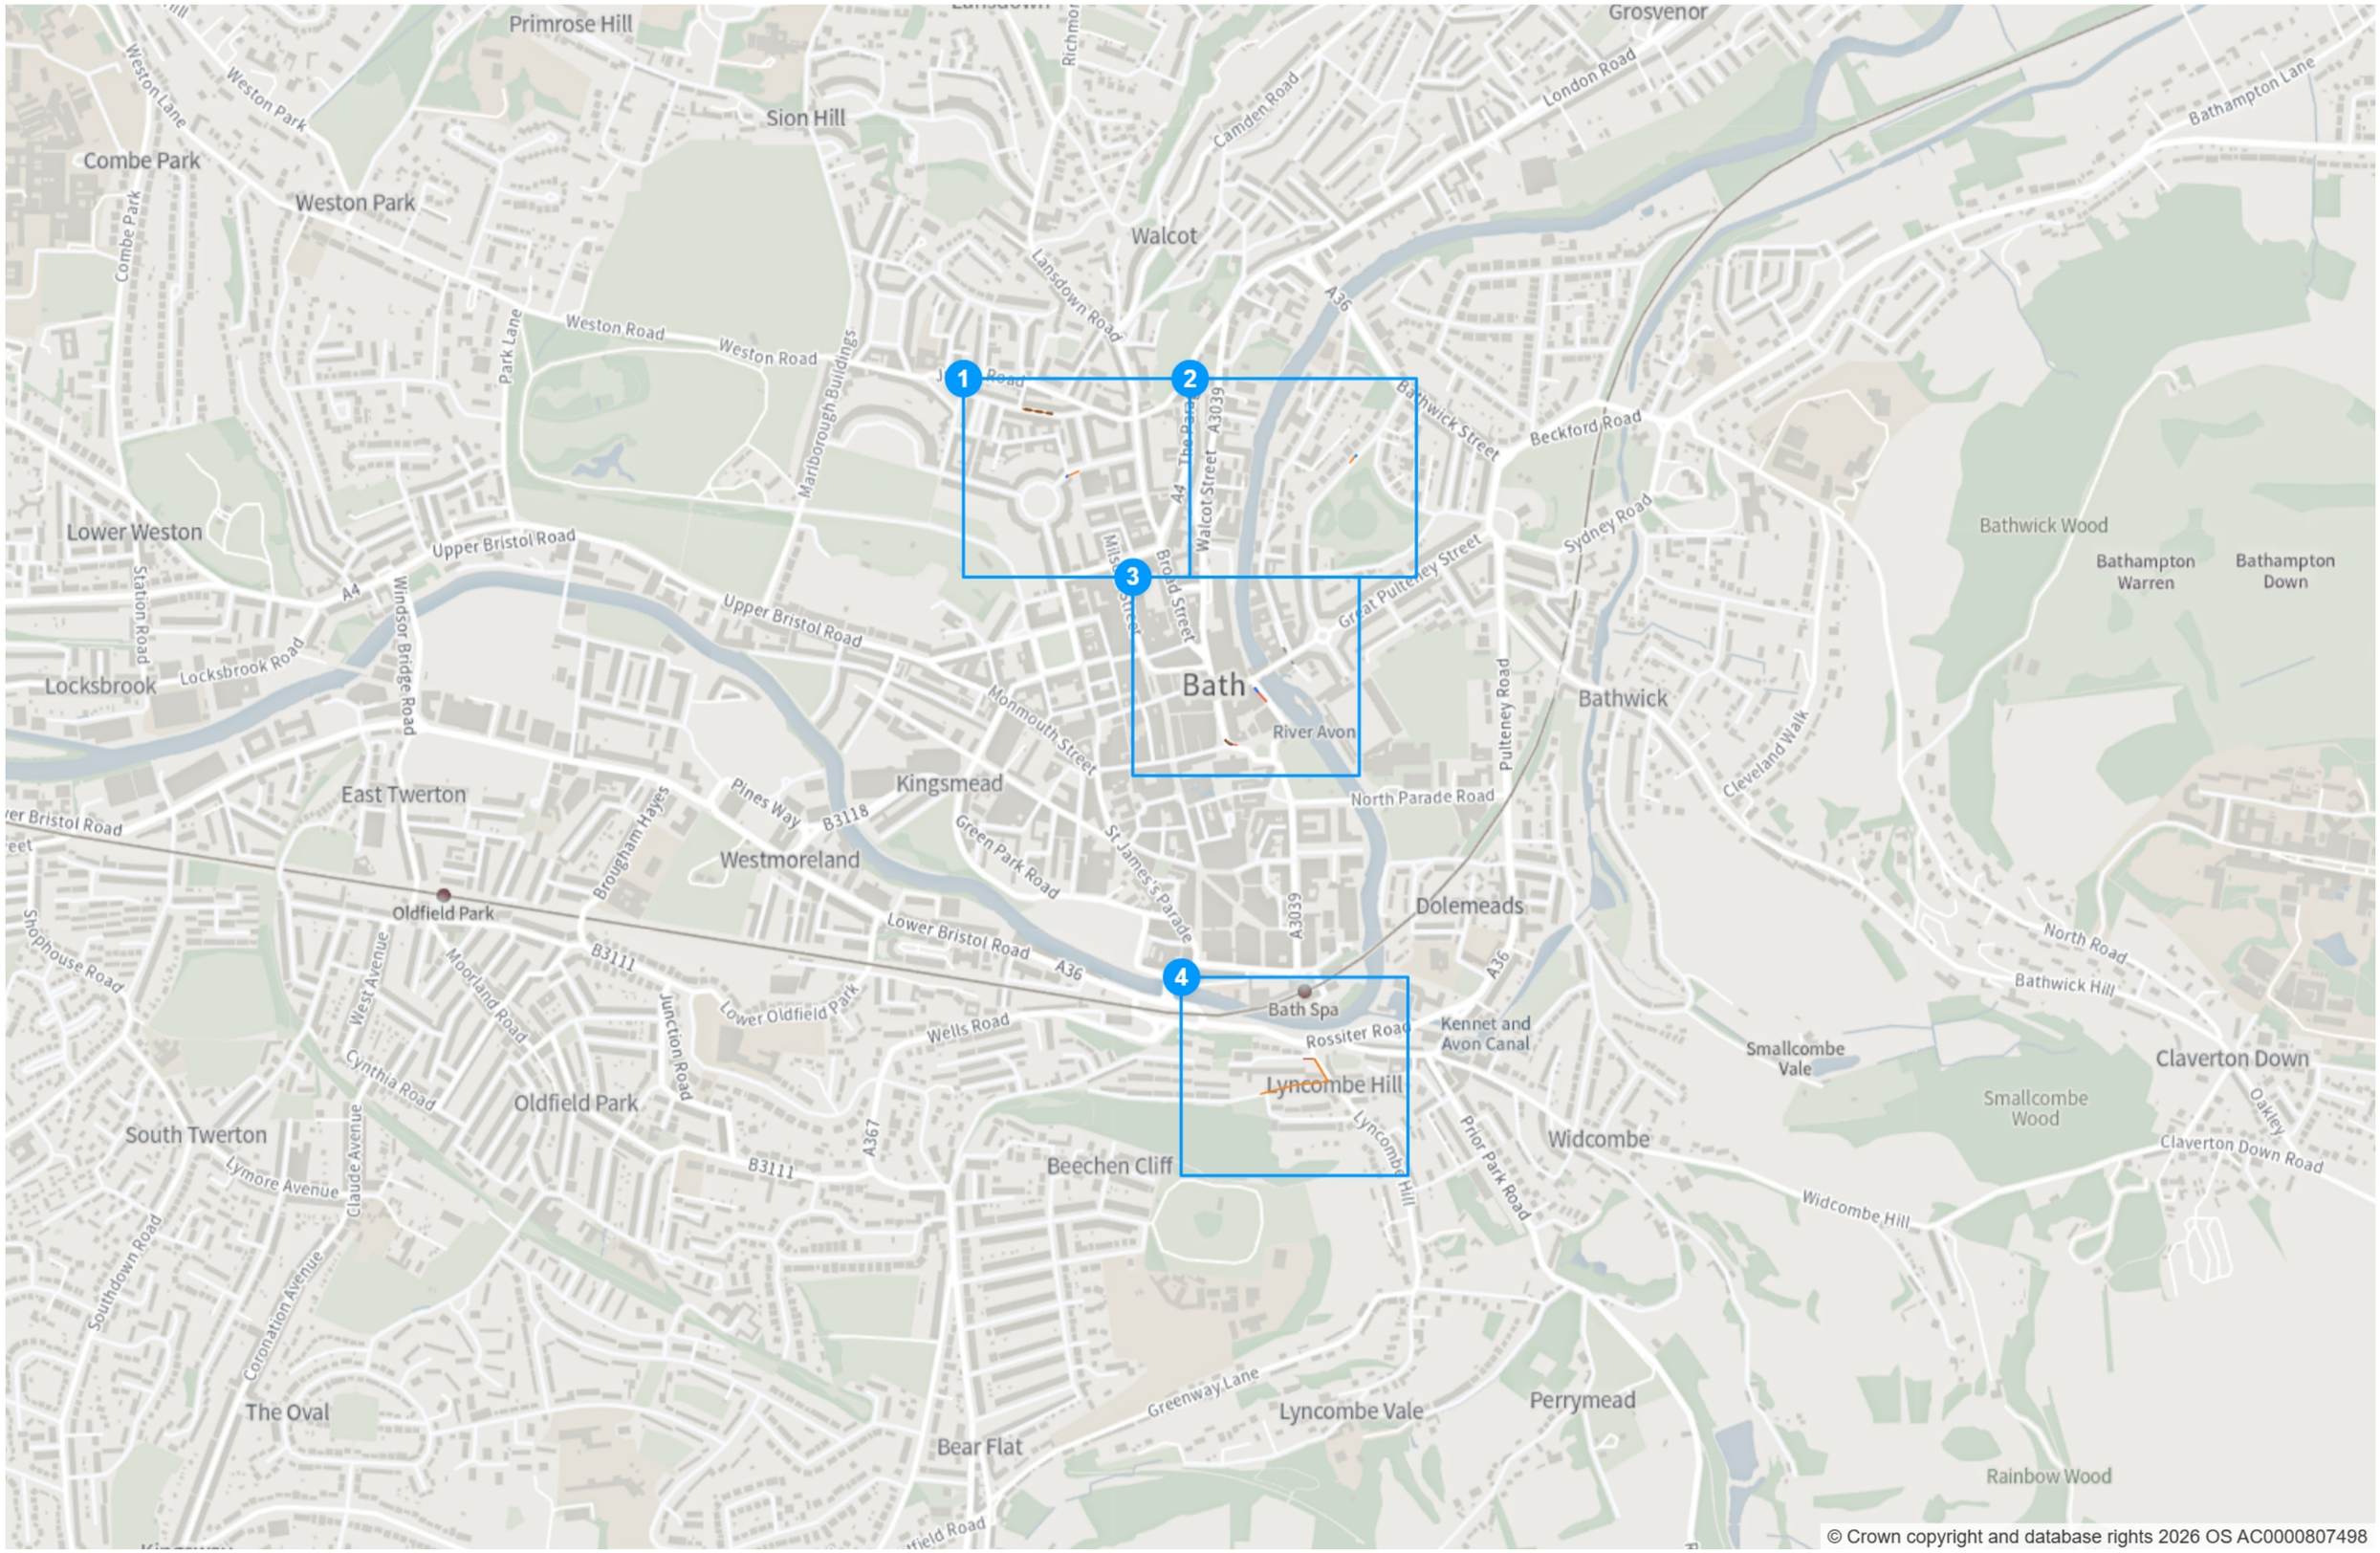


© Crown copyright and database rights 2026 OS AC0000807498

Static Order Guide

Map page indicator

Shows current map number against total and indicates if the legend is split over multiple pages eg. 2a, 2b, 2c

Change type

Indicates whether restrictions have been Added, Modified or Removed

Coloured spots

Restrictions with different attributes are marked with a lettered spot


Restriction icons

Min stay Max stay No return Tariff hours

Up to Fuel surcharge Event day Emissions pricing

Restriction durations

Where no months or days are specified, restrictions apply all year and all week

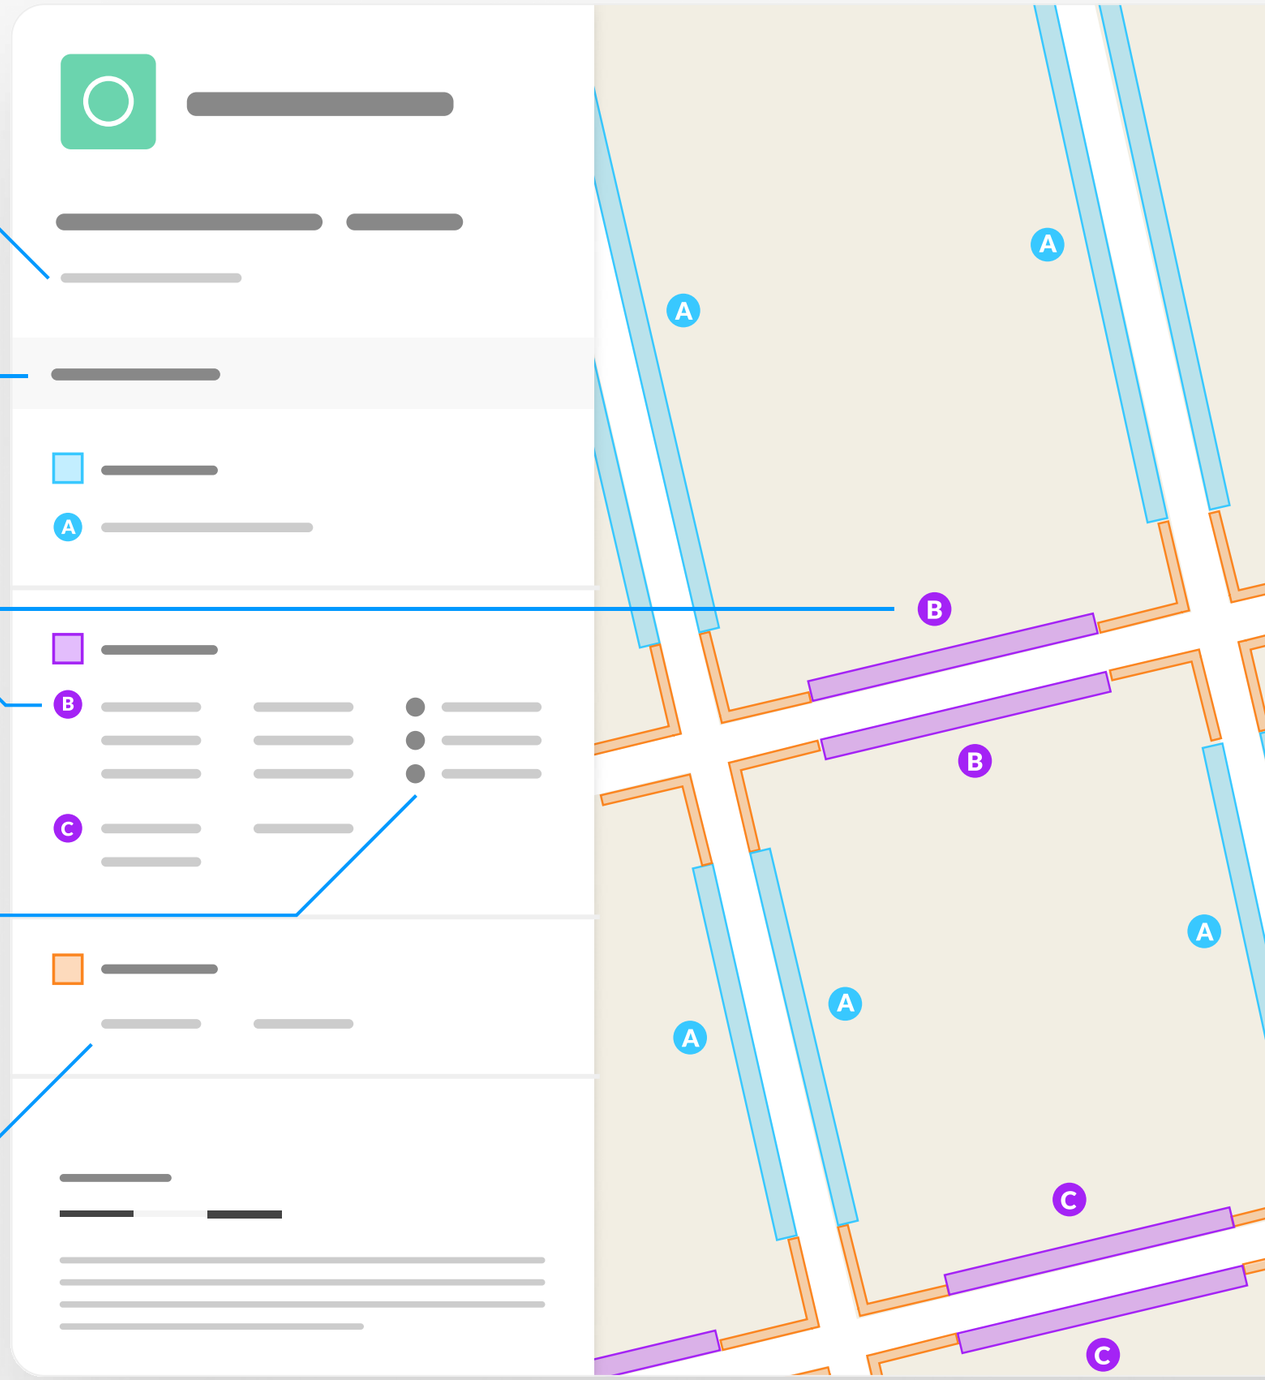

Bath & North East Somerset Council
Improving People's Lives

(26-064) (VARIOUS ROADS, CENTRAL AREA, BATH) (PROHIBITION OF STOPPING, WAITING, LOADING AND PARKING PLACES) ORDER 202-

Map 1 of 4

ADDED

Disabled persons' badge holders parking place

A At all times

No waiting at any time

B At all times

MODIFIED


No waiting at any time

C At all times

REMOVED

No waiting

D 08:00-18:00

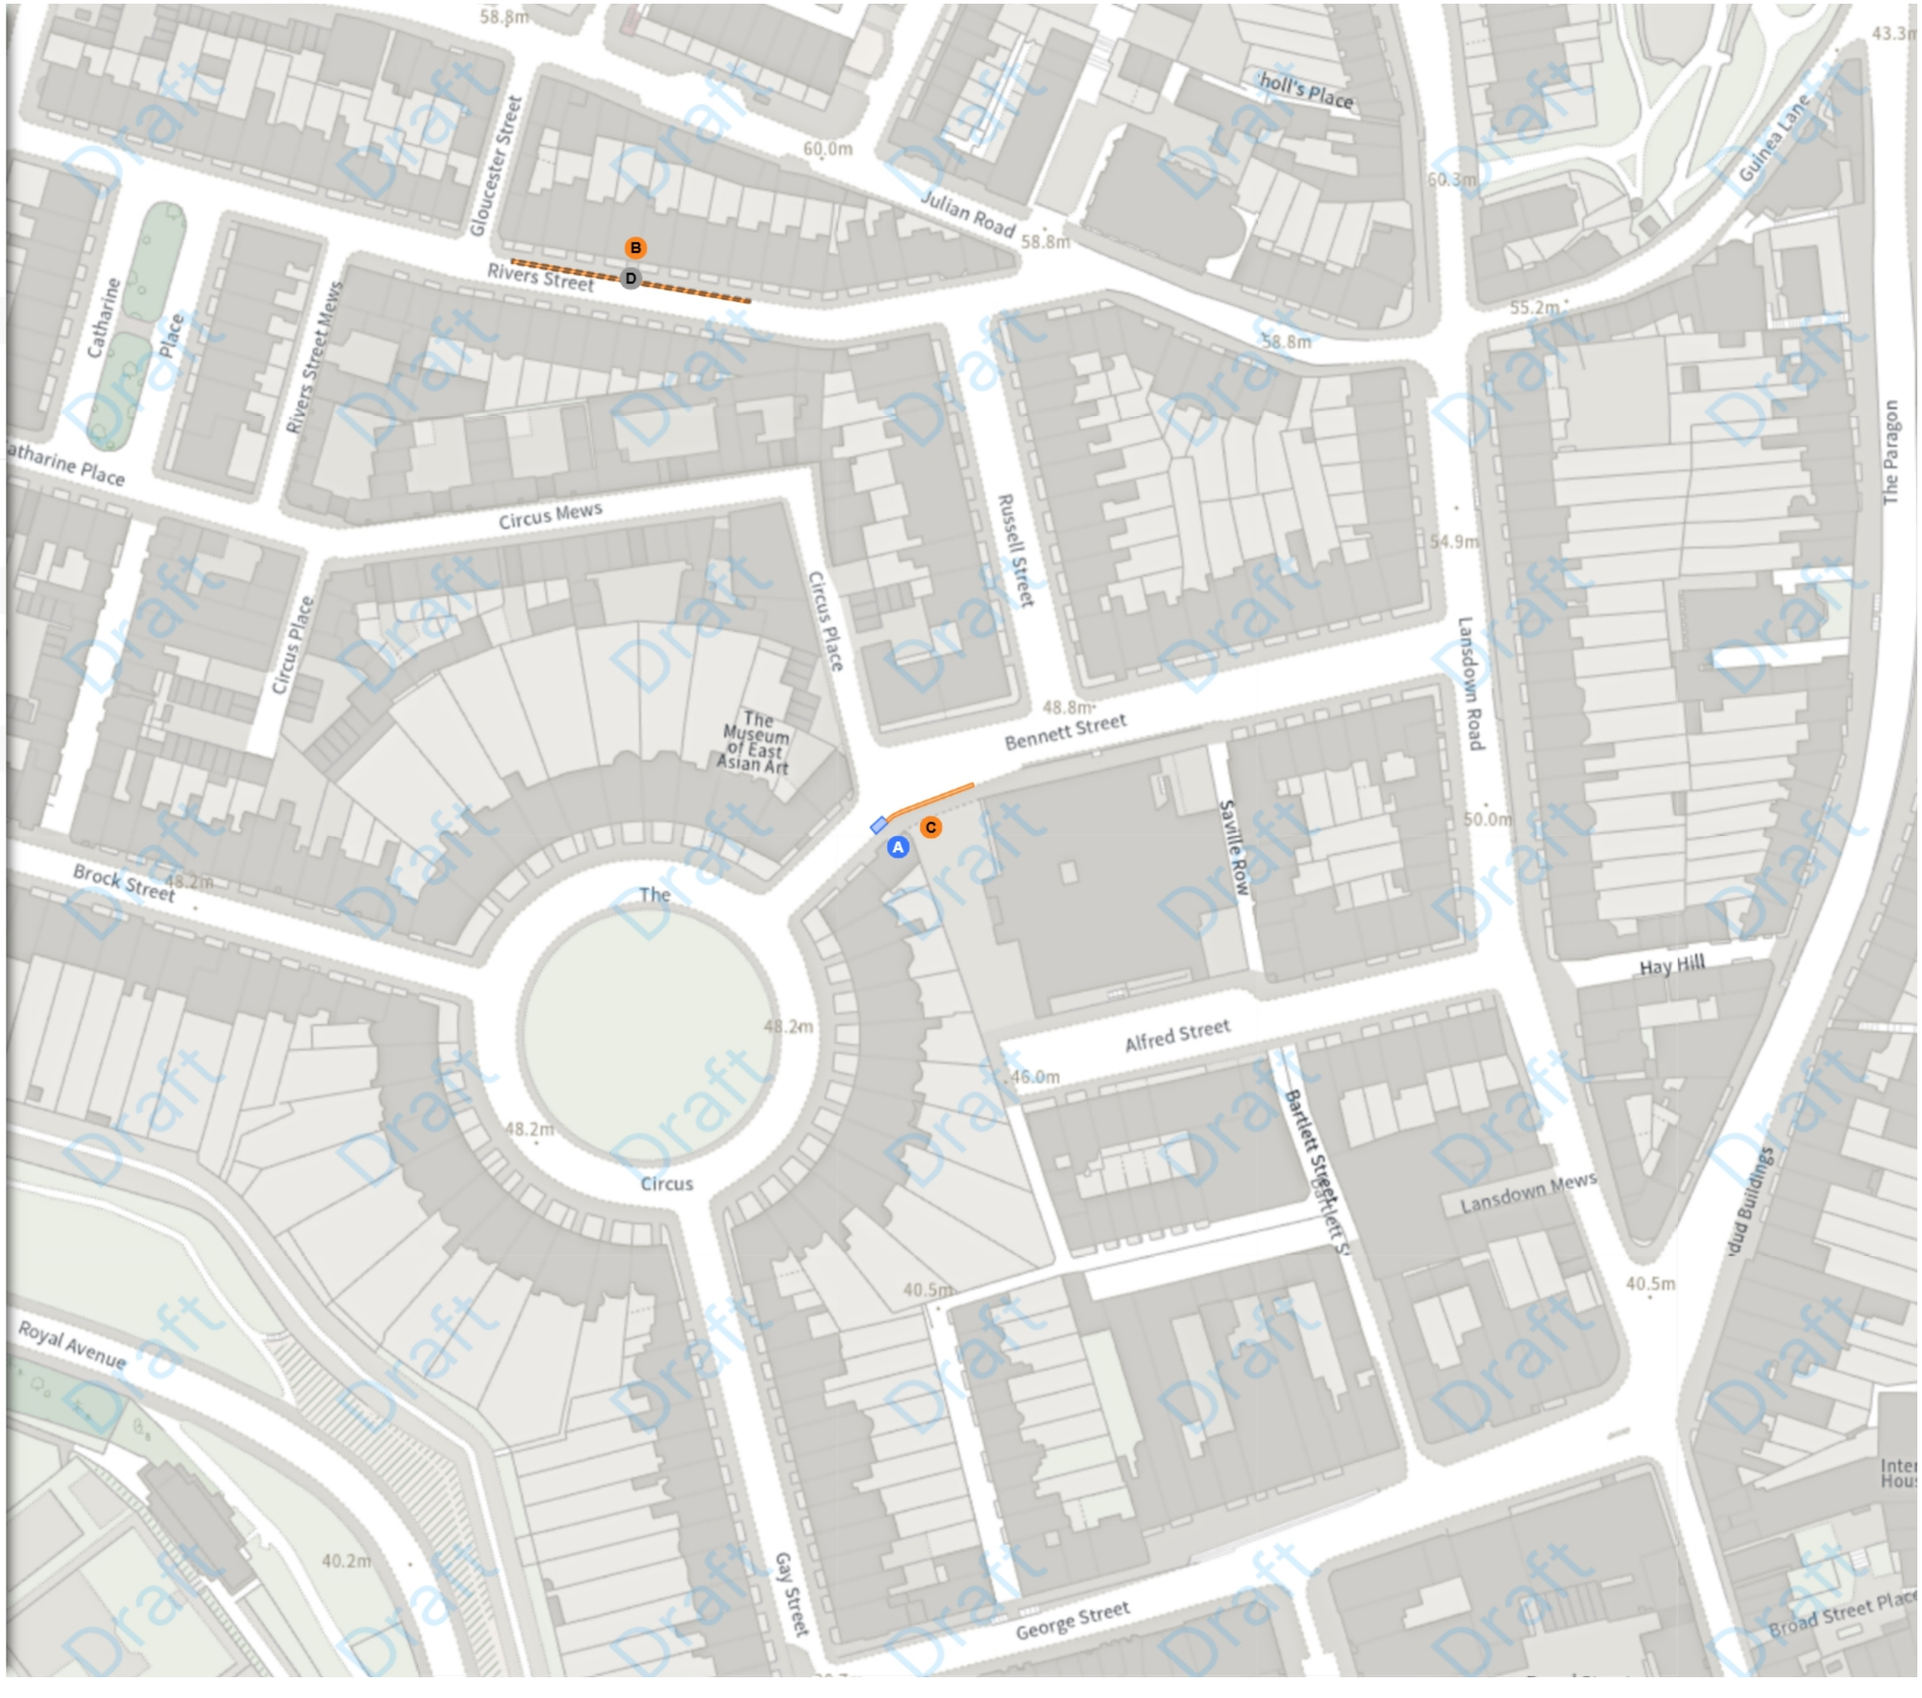

Scale: 1:1250 0 20 40 60m

NW 374617.929, 165508.853 **SE** 375051.121, 165126.934

© Crown copyright and database rights 2026 Ordnance Survey.
You are not permitted to copy, sub-license, distribute or sell any of this data to third parties in any form. Licence number AC0000807498

Bath & North East Somerset Council
Improving People's Lives

(26-064) (VARIOUS ROADS, CENTRAL AREA, BATH) (PROHIBITION OF STOPPING, WAITING, LOADING AND PARKING PLACES) ORDER 202-

Map 2 of 4

MODIFIED

No waiting at any time

A At all times

Permit holders parking place (Zone 01)

B 08:00-19:00



Scale: 1:1250 0 20 40 60m

NW 375049.254, 165506.715 **SE** 375482.478, 165124.834

© Crown copyright and database rights 2026 Ordnance Survey.
You are not permitted to copy, sub-license, distribute or sell any of this data to third parties in any form. Licence number AC0000807498

Bath & North East Somerset Council
Improving People's Lives

(26-064) (VARIOUS ROADS, CENTRAL AREA, BATH) (PROHIBITION OF STOPPING, WAITING, LOADING AND PARKING PLACES) ORDER 202-

Map 3 of 4

ADDED

Disabled persons' badge holders parking place

A At all times — 30m — 1h

No waiting at any time

B At all times

MODIFIED

Loading place


C 08:00-18:00

D 08:00-19:00 — 20m — 1h

REMOVED

No waiting at any time

E At all times

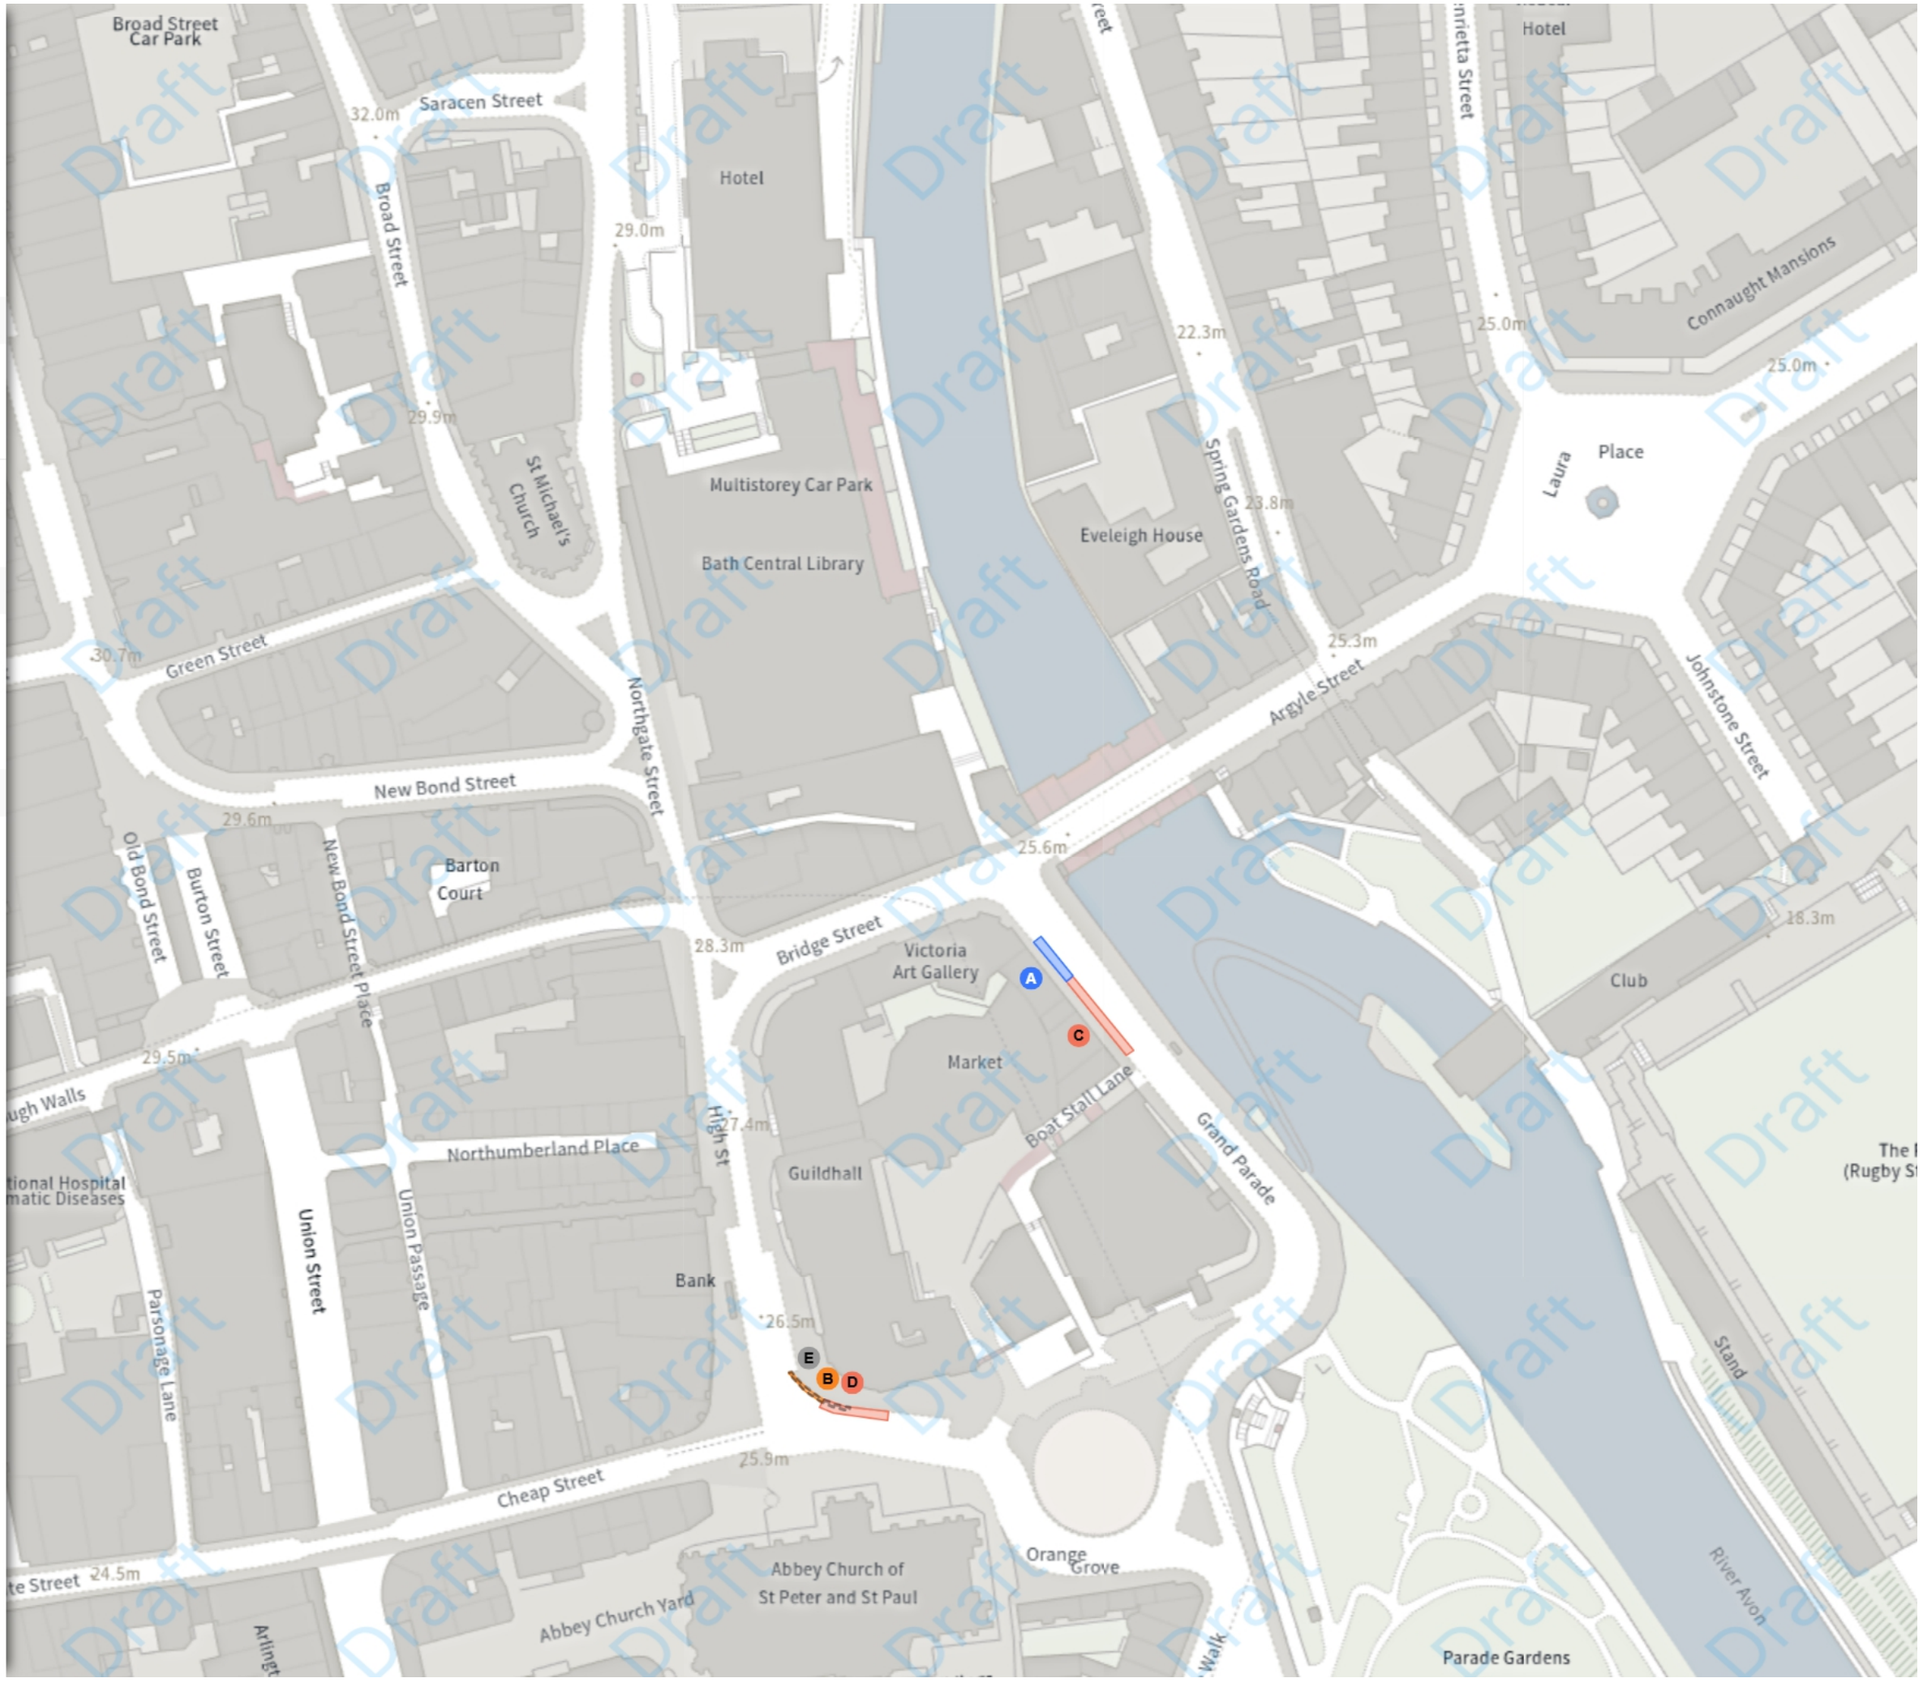

Scale: 1:1250 0 20 40 60m

NW 374937.839, 165130.843 **SE** 375371.087, 164748.924

© Crown copyright and database rights 2026 Ordnance Survey.
You are not permitted to copy, sub-license, distribute or sell any of this data to third parties in any form. Licence number AC0000807498

Bath & North East Somerset Council
Improving People's Lives

(26-064) (VARIOUS ROADS, CENTRAL AREA, BATH) (PROHIBITION OF STOPPING, WAITING, LOADING AND PARKING PLACES) ORDER 202-

Map 4 of 4

ADDED

Shared

A No waiting at any time

At all times

A No loading at any time

At all times

MODIFIED

No waiting at any time

B At all times



Scale: 1:1250 0 20 40 60m

NW 375026.501, 164371.337 **SE** 375459.821, 163989.37

© Crown copyright and database rights 2026 Ordnance Survey.
You are not permitted to copy, sub-license, distribute or sell any of this data to third parties in any form. Licence number AC0000807498