
Nightingale Way & Kingfisher Drive, Westfield		Bath and North East Somerset	Bath & North East Somerset Council Improving People's Lives
No waiting at any time (Double Yellow Lines)	0 10 20 30 40m **Scale:** 1:1250 @ A4	**Author:**	
		Date: 21/10/2026	

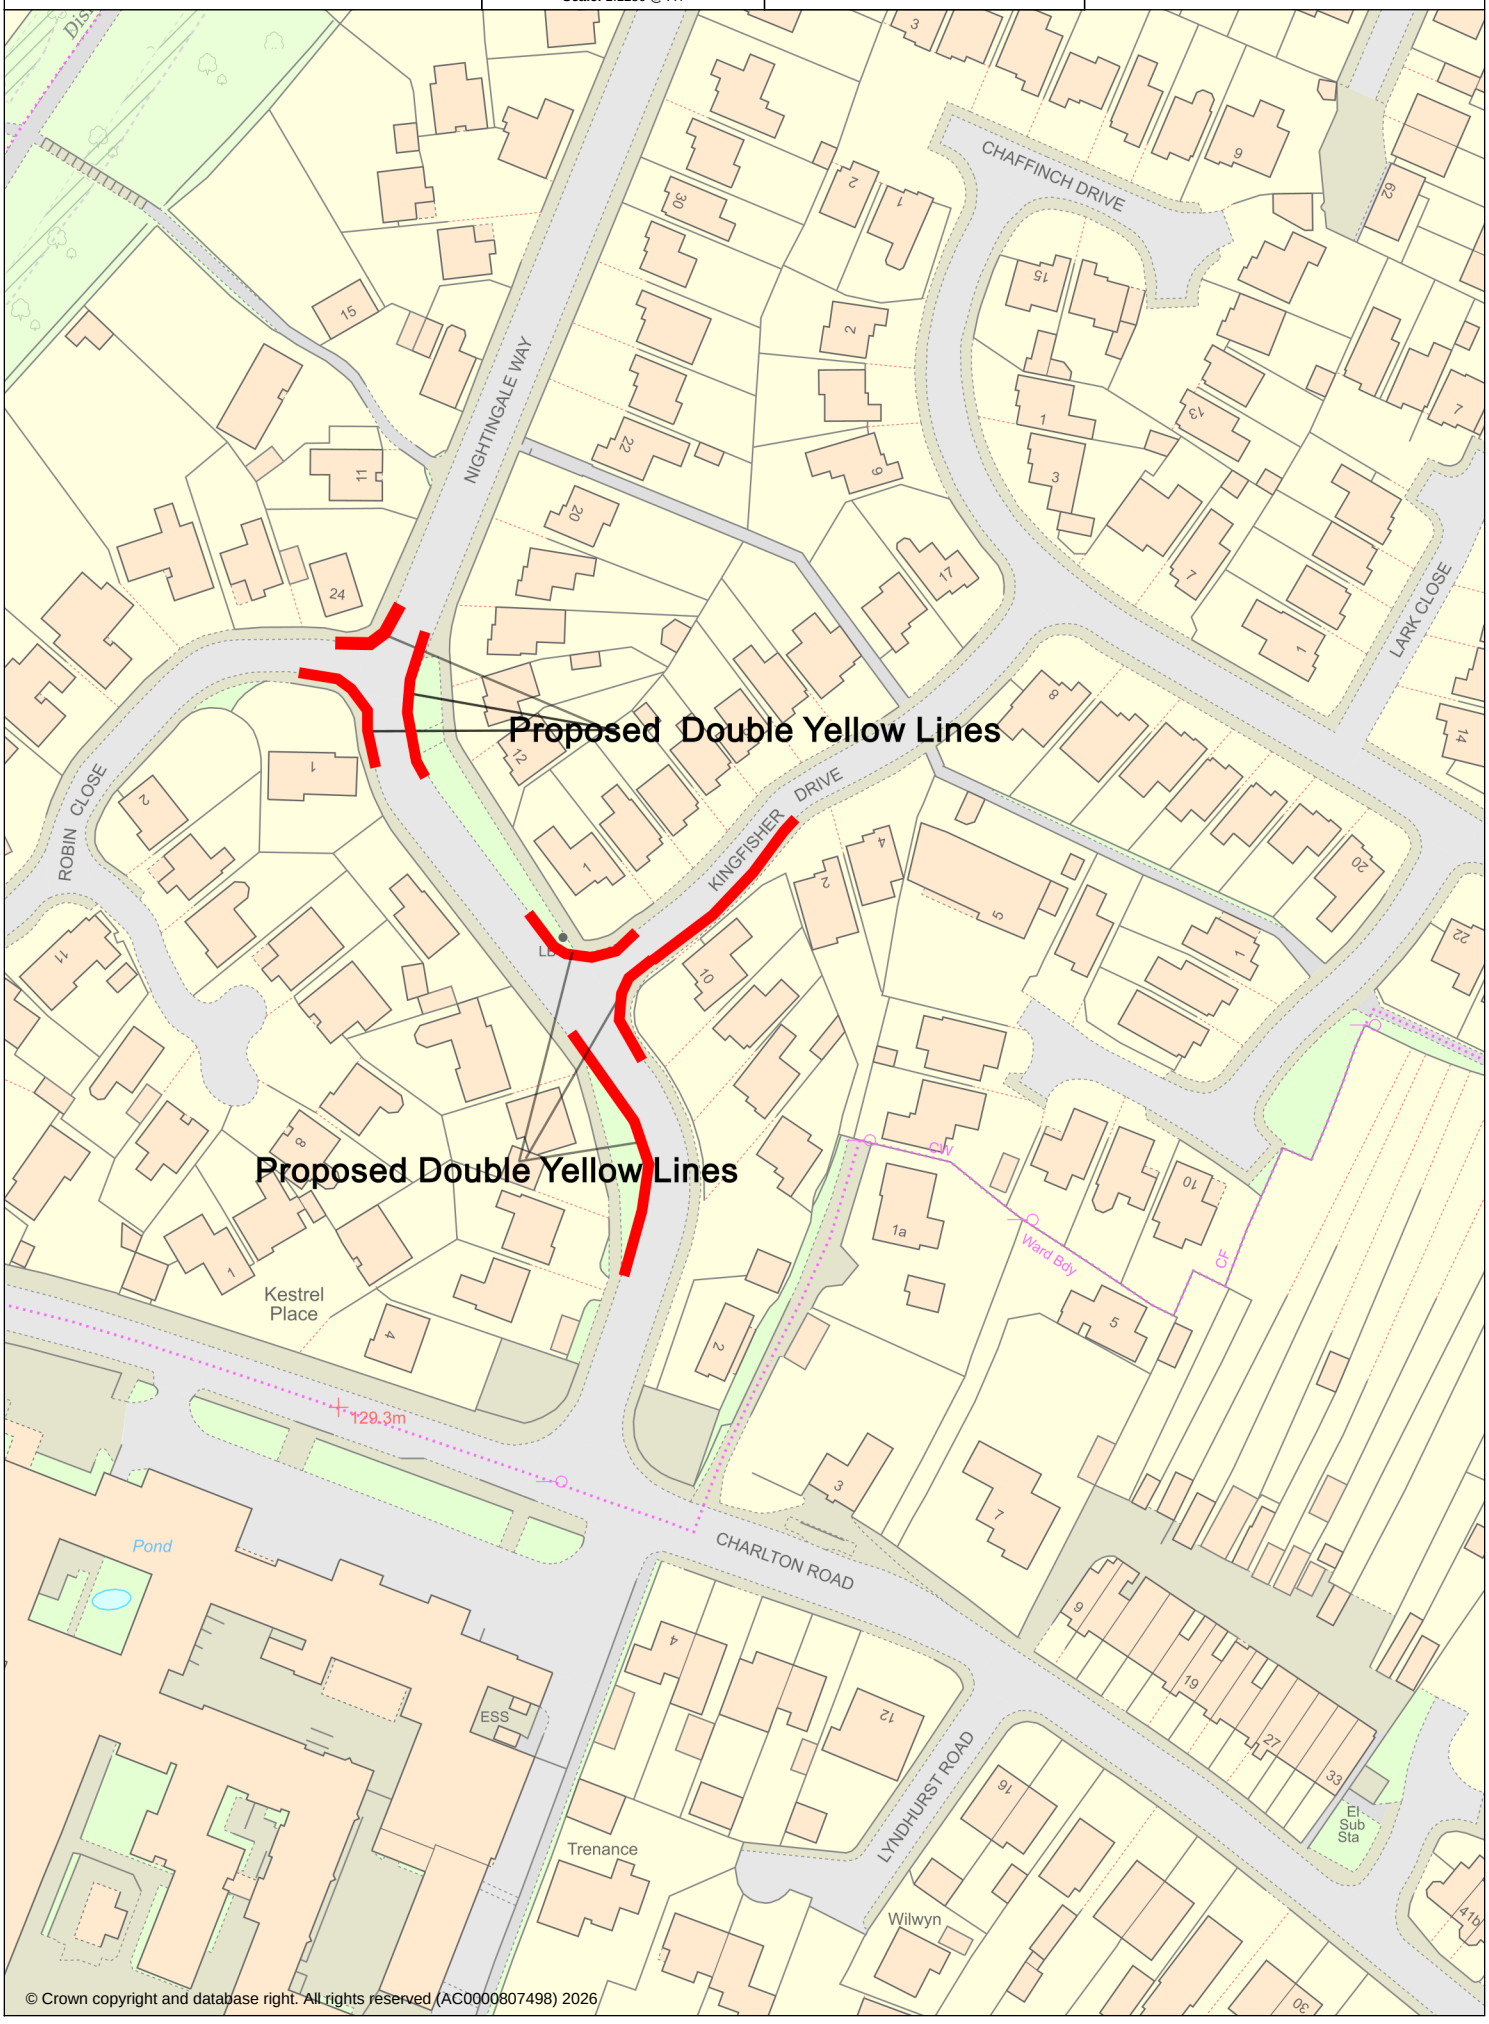

© Crown copyright and database right. All rights reserved (AC0000807498) 2026