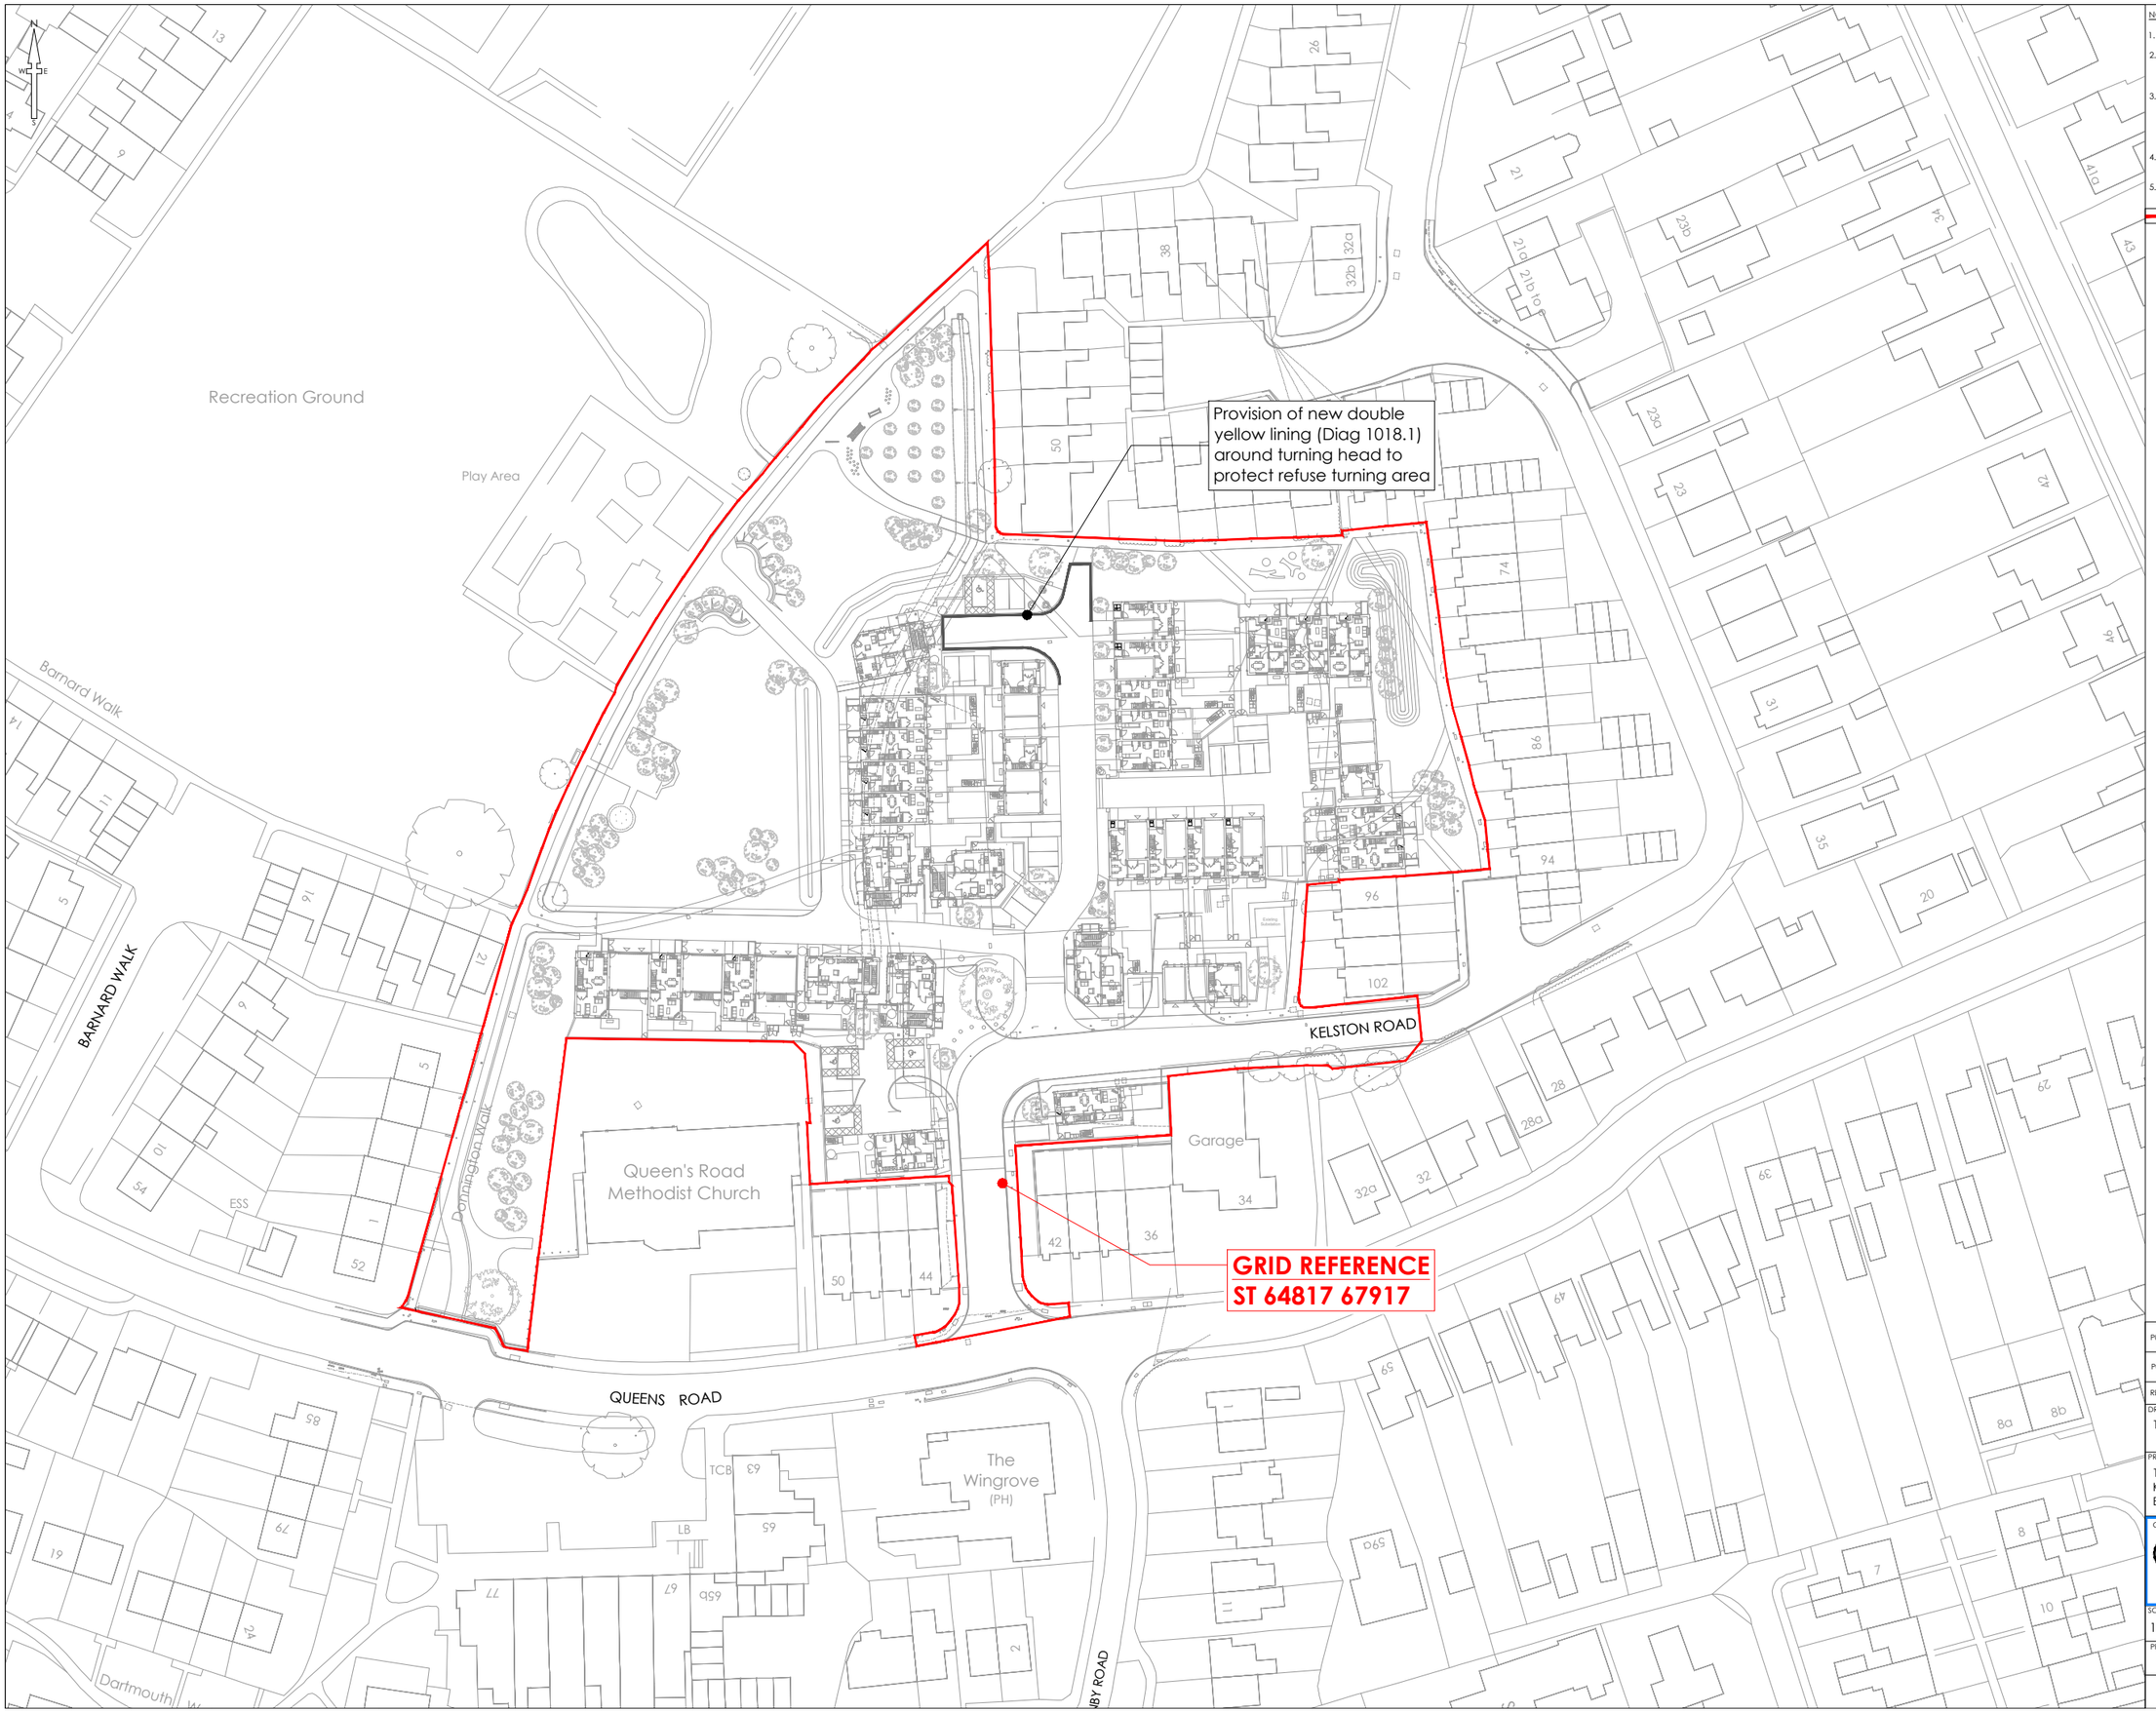

NOTES

1. All dimensions and levels are in metres unless otherwise noted
2. This drawing is to be read in conjunction with the relevant Architect's/Engineer's drawings, specifications and CDM documentation
3. This drawing has been produced electronically and may have been photo reduced or enlarged when copied. Work to figured dimensions only (DO NOT SCALE - EXCEPT FOR PLANNING PURPOSES). All dimensions to be checked on site. Any errors or omissions to be reported to the engineer immediately.
4. This drawing contains coloured lines / information that may not be clear if reproduced in black and white.
5. Digital copies of this plan can only be considered accurate if supplied directly by Infrastruct CS Ltd.

Site Boundary

REV	DRAWN	CHECK	REVISION COMMENTS	ISSUE DATE
P02	NJ	TST	Drawing amended	03/11/26
P01	RSI	TST	Initial issue	11/06/26

DRAWING TITLE: TRO Static Order Plan

SHEET NO.: 1/1

PROJECT: Tintagel Close, Keynsham, Bristol, Bath & North East Somerset, BS31 2NL

CLIENT

EG CARTER & CO LTD

Infrastruct CS Ltd

SCALE @ A3: 1:1000 (0m, 12.5m, 25m)

DESIGN: TST

DRAFT: NJ

APPROVED: RJW

PROJECT NUMBER: 5584

STATUS: S4

ISSUE PURPOSE: TECHNICAL APPROVAL

PROJECT	ORIGIN	PHASE	LEVEL	TYPE	ROLE	DWG NO	REVISION
TINT	ICS	01	XX	DR	C	0550	P02

This drawing is the property of Infrastruct CS Ltd. Unit 4 Wessex Office Park, Wessex Way, Colden Common, Winchester, SO21 1WP. Tel: 01962 870700 www.infrastruct.co.uk