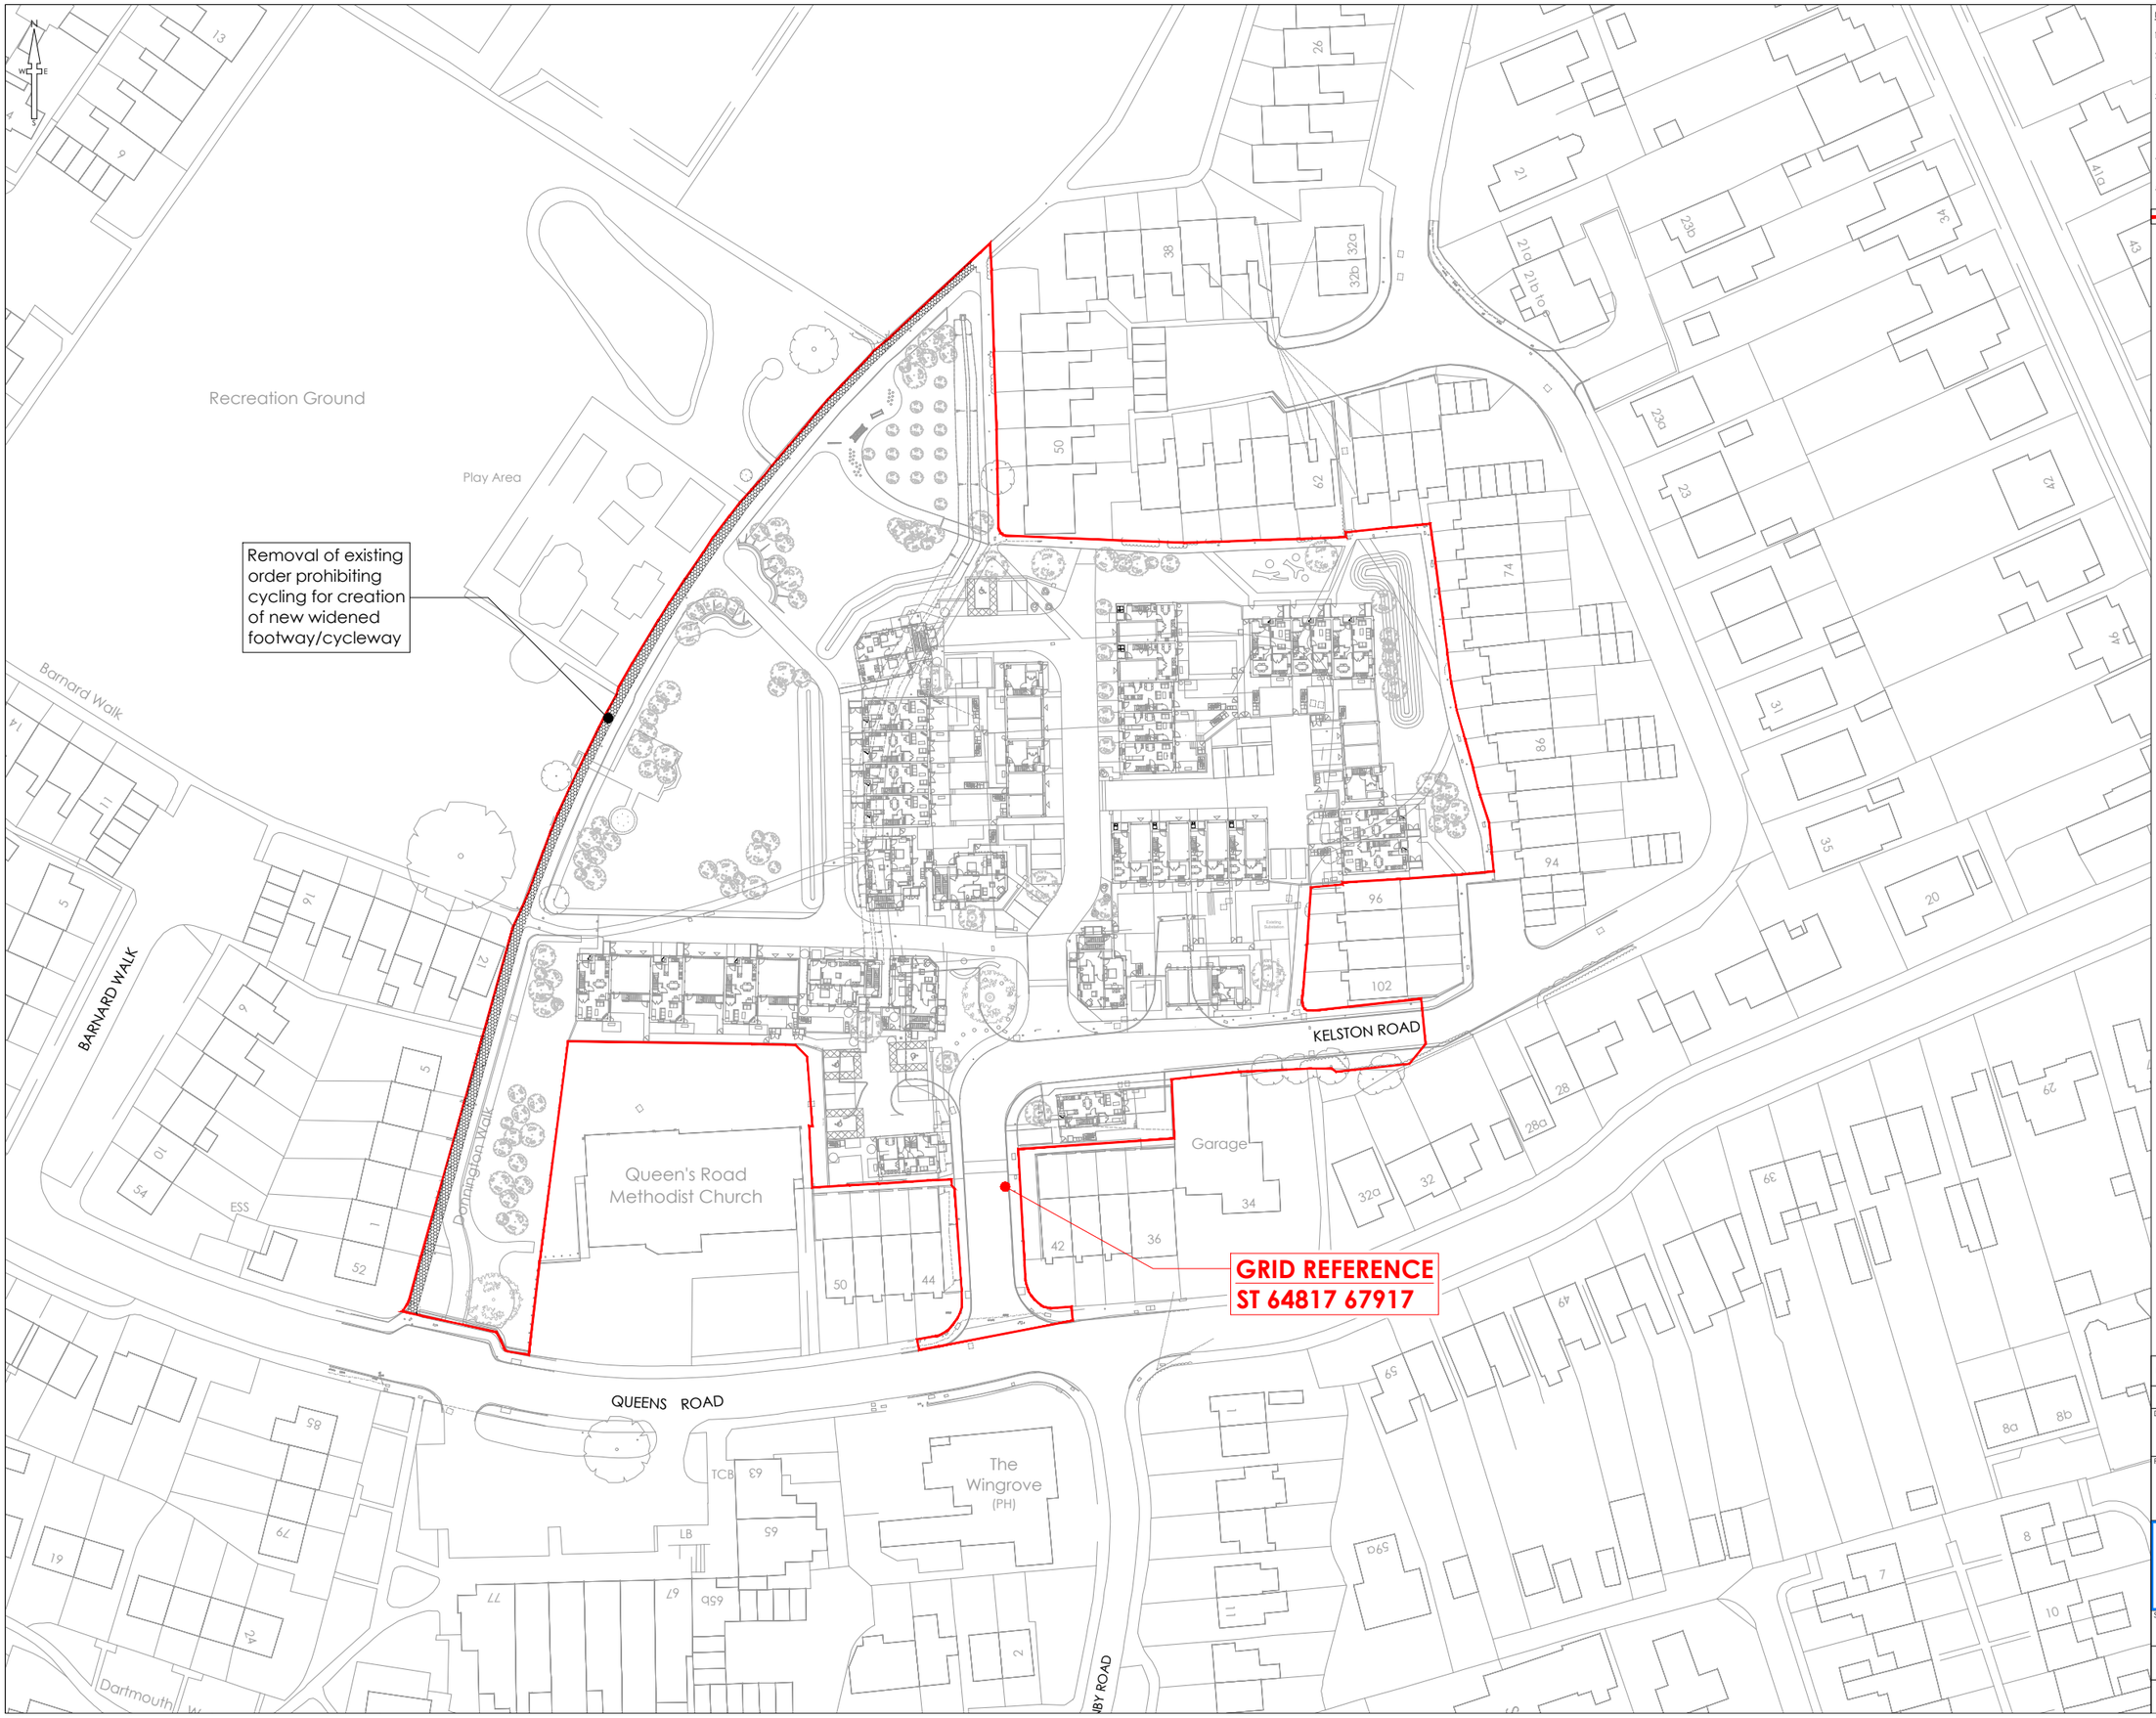

NOTES

1. All dimensions and levels are in metres unless otherwise noted
2. This drawing is to be read in conjunction with the relevant Architect's/Engineer's drawings, specifications and CDM documentation
3. This drawing has been produced electronically and may have been photo reduced or enlarged when copied. Work to figured dimensions only (DO NOT SCALE - EXCEPT FOR PLANNING PURPOSES). All dimensions to be checked on site. Any errors or omissions to be reported to the engineer immediately.
4. This drawing contains coloured lines / information that may not be clear if reproduced in black and white.
5. Digital copies of this plan can only be considered accurate if supplied directly by Infrastruct CS Ltd.

Site Boundary

REV	DRAWN	CHECK	REVISION COMMENTS	ISSUE DATE
P01	NJ	TST	Drawing updated	03/11/26

DRAWING TITLE: TRO Moving Order Plan

SHEET NO.: 1/1

PROJECT: Tintagel Close, Keynsham, Bristol, Bath & North East Somerset, BS31 2NL

CLIENT: EG CARTER & CO LTD

Infrastruct CS Ltd

SCALE @ A3: 1:1000 (0m 12.5m 25m)

DESIGN: TST

DRAFT: NJ

APPROVED: RJW

PROJECT NUMBER	STATUS	ISSUE PURPOSE
5584	S4	TECHNICAL APPROVAL

PROJECT	ORIGIN	PHASE	LEVEL	TYPE	ROLE	DWG NO	REVISION
TINT	ICS	01	XX	DR	C	0551	P01

The Stables, High Cogges Farm, High Cogges, Witney, Oxfordshire, OX27 8JN - Tel: 01993 709109 info@infrastructcs.co.uk