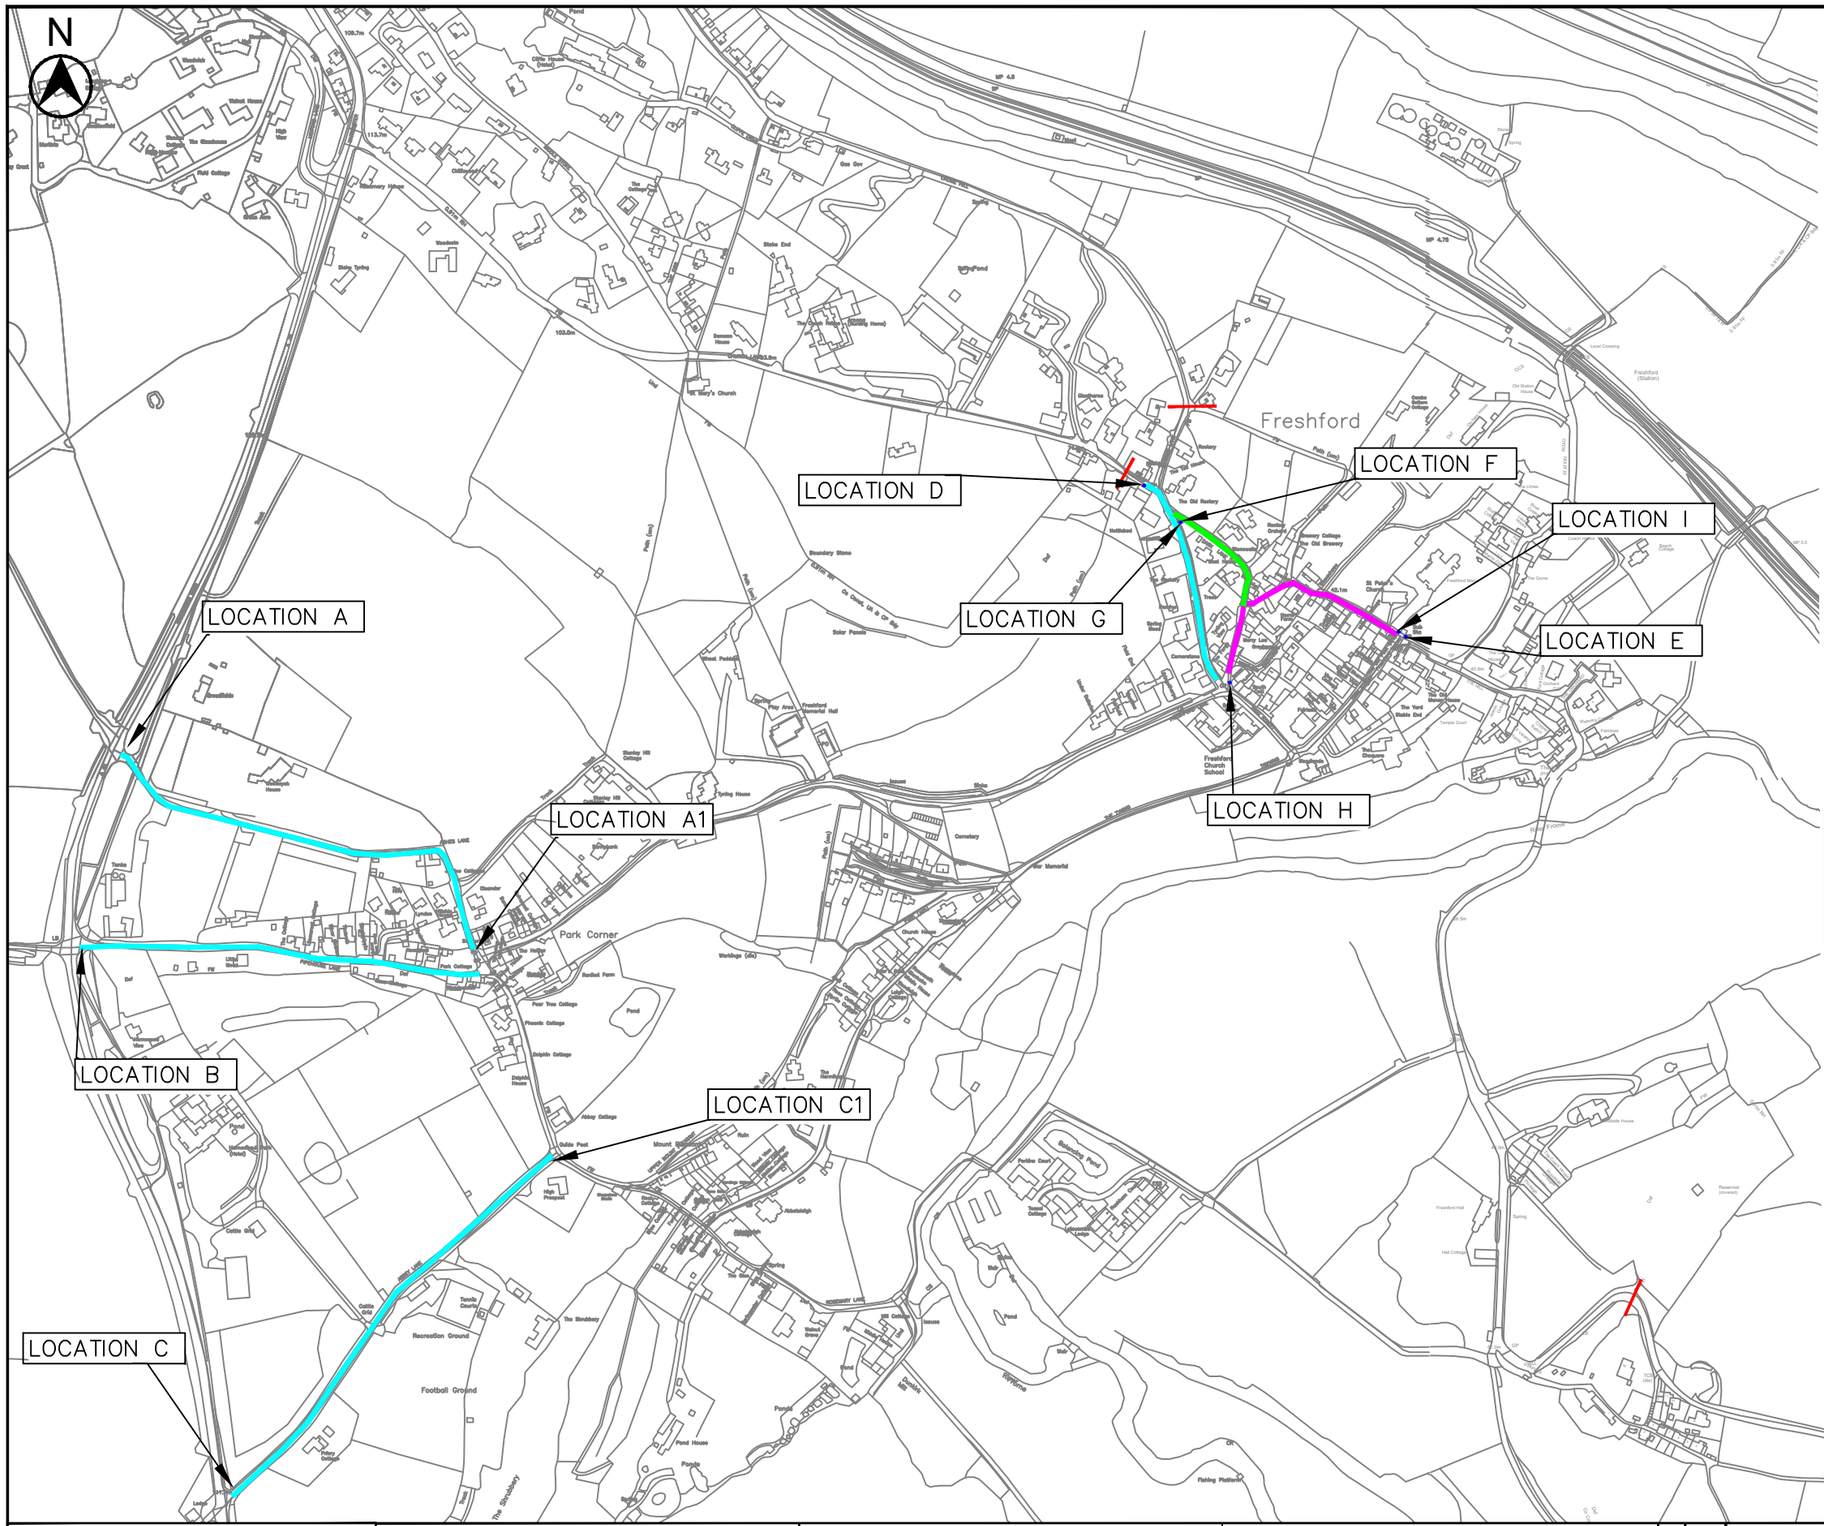

KEY

- Existing 6'–0"Width Restriction.
- Existing 6'–6"Width Restriction.
- Proposed 6'–0"Width Restriction.

EXISTING SIGNAGE

Location A – 6'6" | Except for loading | Tight bend ahead Unsuitable for heavy goods vehicles

Location A1 – 6'6" | Tight bend ahead unsuitable for heavy goods vehicles

Location B – 6'6" | Except for loading | Unsuitable for heavy goods vehicles

Location C – 6'6" | Except for loading

Location C1 – Unsuitable for heavy goods vehicles

Location D – 6'6" | Except for loading

Location E – 6'0" | Local access only | Through traffic

PROPOSED SIGNAGE

Location F – 1.8m 6'0" | Except for loading

Location G – 2.0m 6'6" | Except for loading

Location H – 1.8m 6'0" | Except for loading

Location I – 1.8m 6'0" | Except for loading

BANES Boundary.

This map is based on Ordnance Survey material with the permission of the Controller of Her Majesty's Stationery Office Crown Copyright. Unauthorised reproduction infringes Crown Copyright and may lead to prosecution or civil proceedings. BATH AND NORTH EAST SOMERSET COUNCIL Licence No. 100023334

Bath & North East Somerset Council

PAUL GARRORD
Head of Highways
Delivery

PRODUCED BY	SCHEME TITLE	DRAWING TITLE
TRAFFIC MANAGEMENT	FRESHFORD BATH	EXISTING / PROPOSED WIDTH LIMIT SIGNAGE

REV.	DATE	REVISIONS	DRWN.	CHKD.	APROV.

DATE MAY 26	DRAWN BY GW	APPROVED BY
SCALE NTS	CHECKED	
CLIENT REF.		
DRAWING No.		REV. –