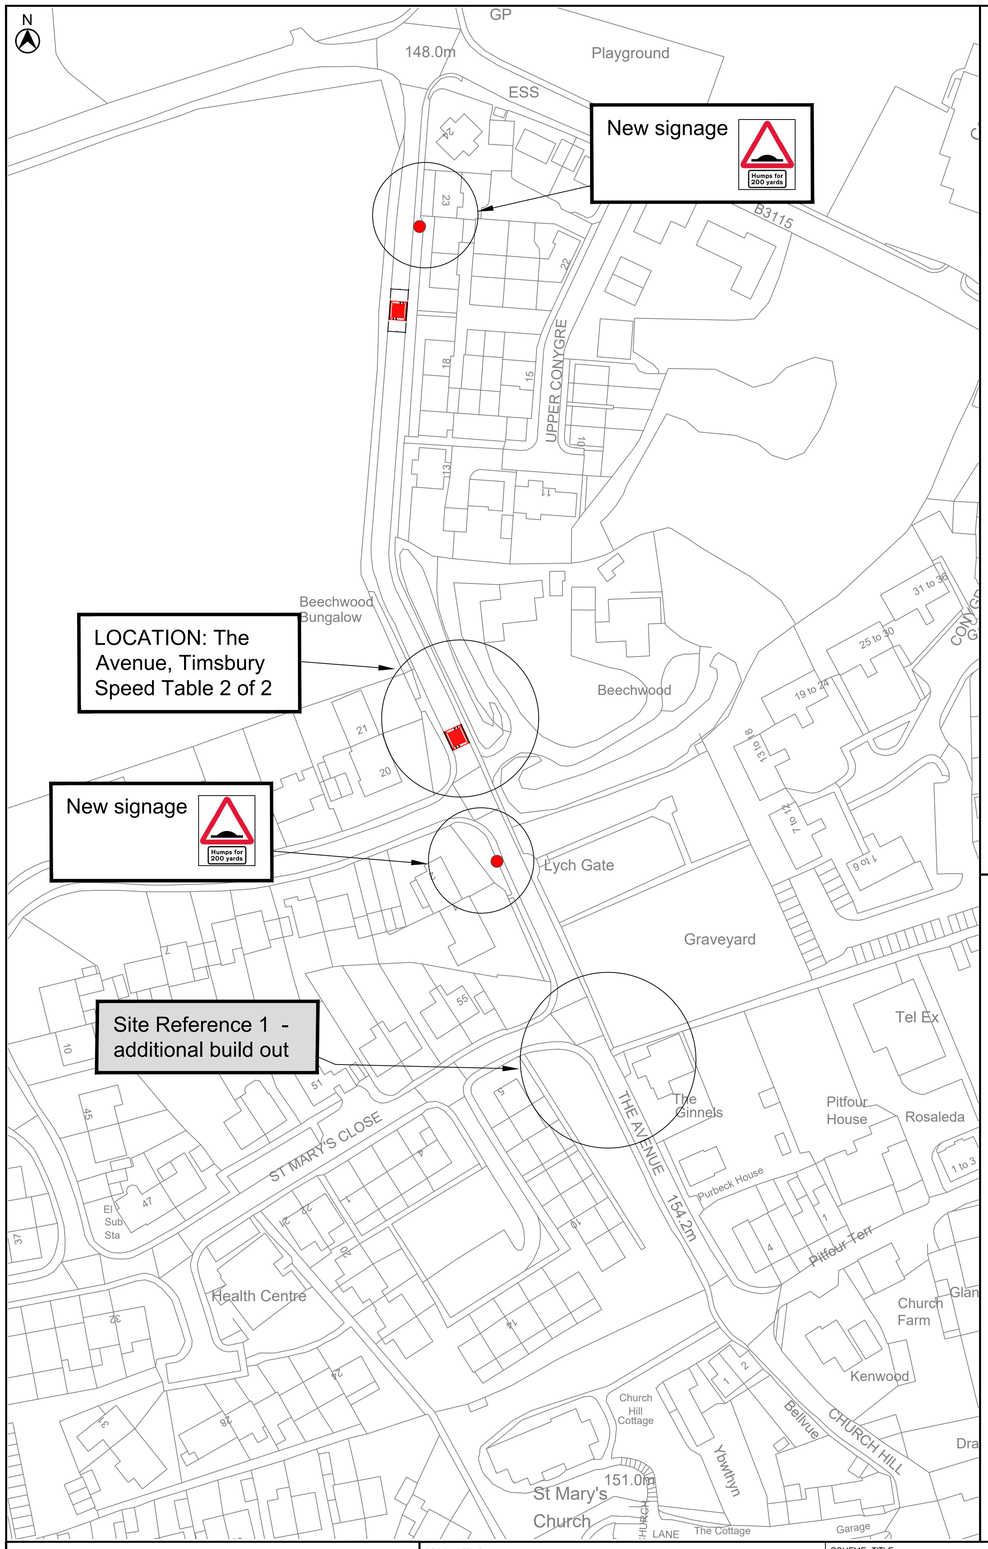

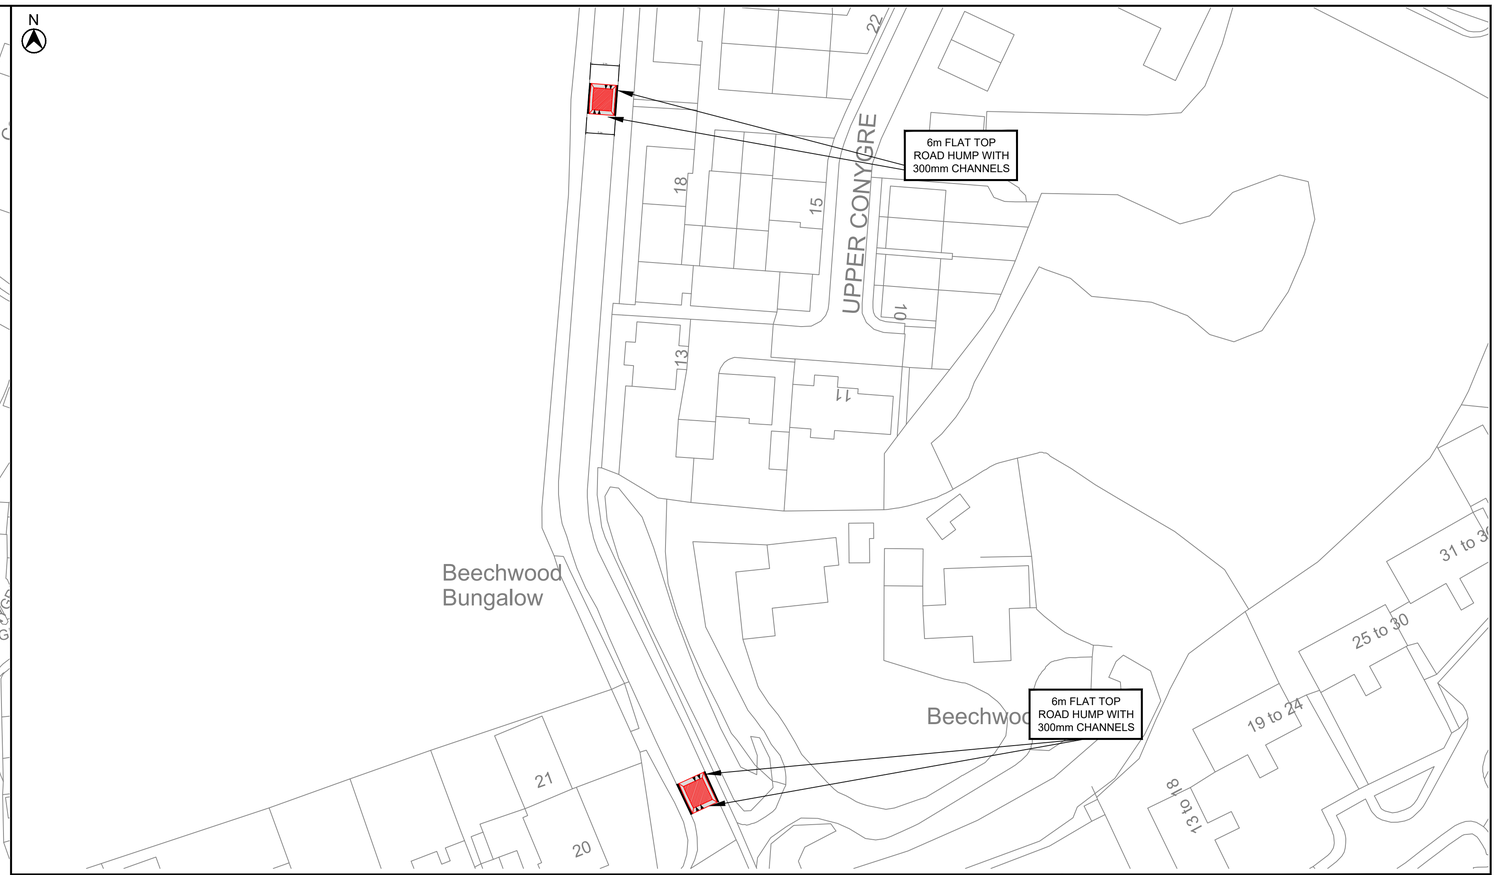

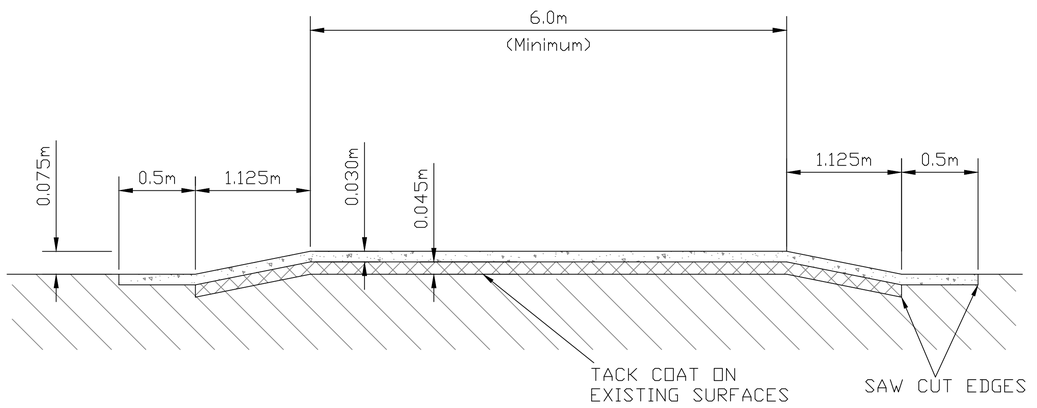

KEY:

NEW 300mm CHANNELS

NEW FLAT-TOP TABLE CONSTRCUTION

ROAD WIDTH 5.1M AT SITE N1, MEASURED ON SITE BY ENGINEER.

ENGINEER TO AGREE POSITIONING OF SPEED TABLE INSTALLATION ON SITE WITH CONTRACTOR AT THE BEGINNING OF CONSTRUCTION

ISSUED FOR INFORMATION

This map is based on Ordnance Survey material with the permission of the Controller of Her Majesty's Stationery Office Crown Copyright. Unauthorised reproduction infringes Crown Copyright and may lead to prosecution or civil proceedings. BATH AND NORTH EAST SOMERSET COUNCIL Licence No. 100023334

Bath & North East Somerset Council

PAUL GARROD
Head of Highways Delivery
Place Management

PRODUCED BY: TRAFFIC MANAGEMENT

SCHEME TITLE: PEDESTRIAN IMPROVEMENTS, SPEED REDUCTION SCHEME TIMSBURY

DRAWING TITLE: RAISED TABLE SPEED HUMP GENERAL ARRANGEMENT SITE N

REV.	DATE	REVISIONS	DRWN.	CHKD.	APROV.
-	25/06/2025	DRAWING FIRST CREATED	LED	DMM	SRC

DATE OCT 2025	DRAWN BY LC	APPROVED BY NT
SCALE NTS	CHECKED SC	
CLIENT REF. THE AVENUE, TIMSBURY SITE N		
DRAWING No. TCH0031_TA_N		REV. —