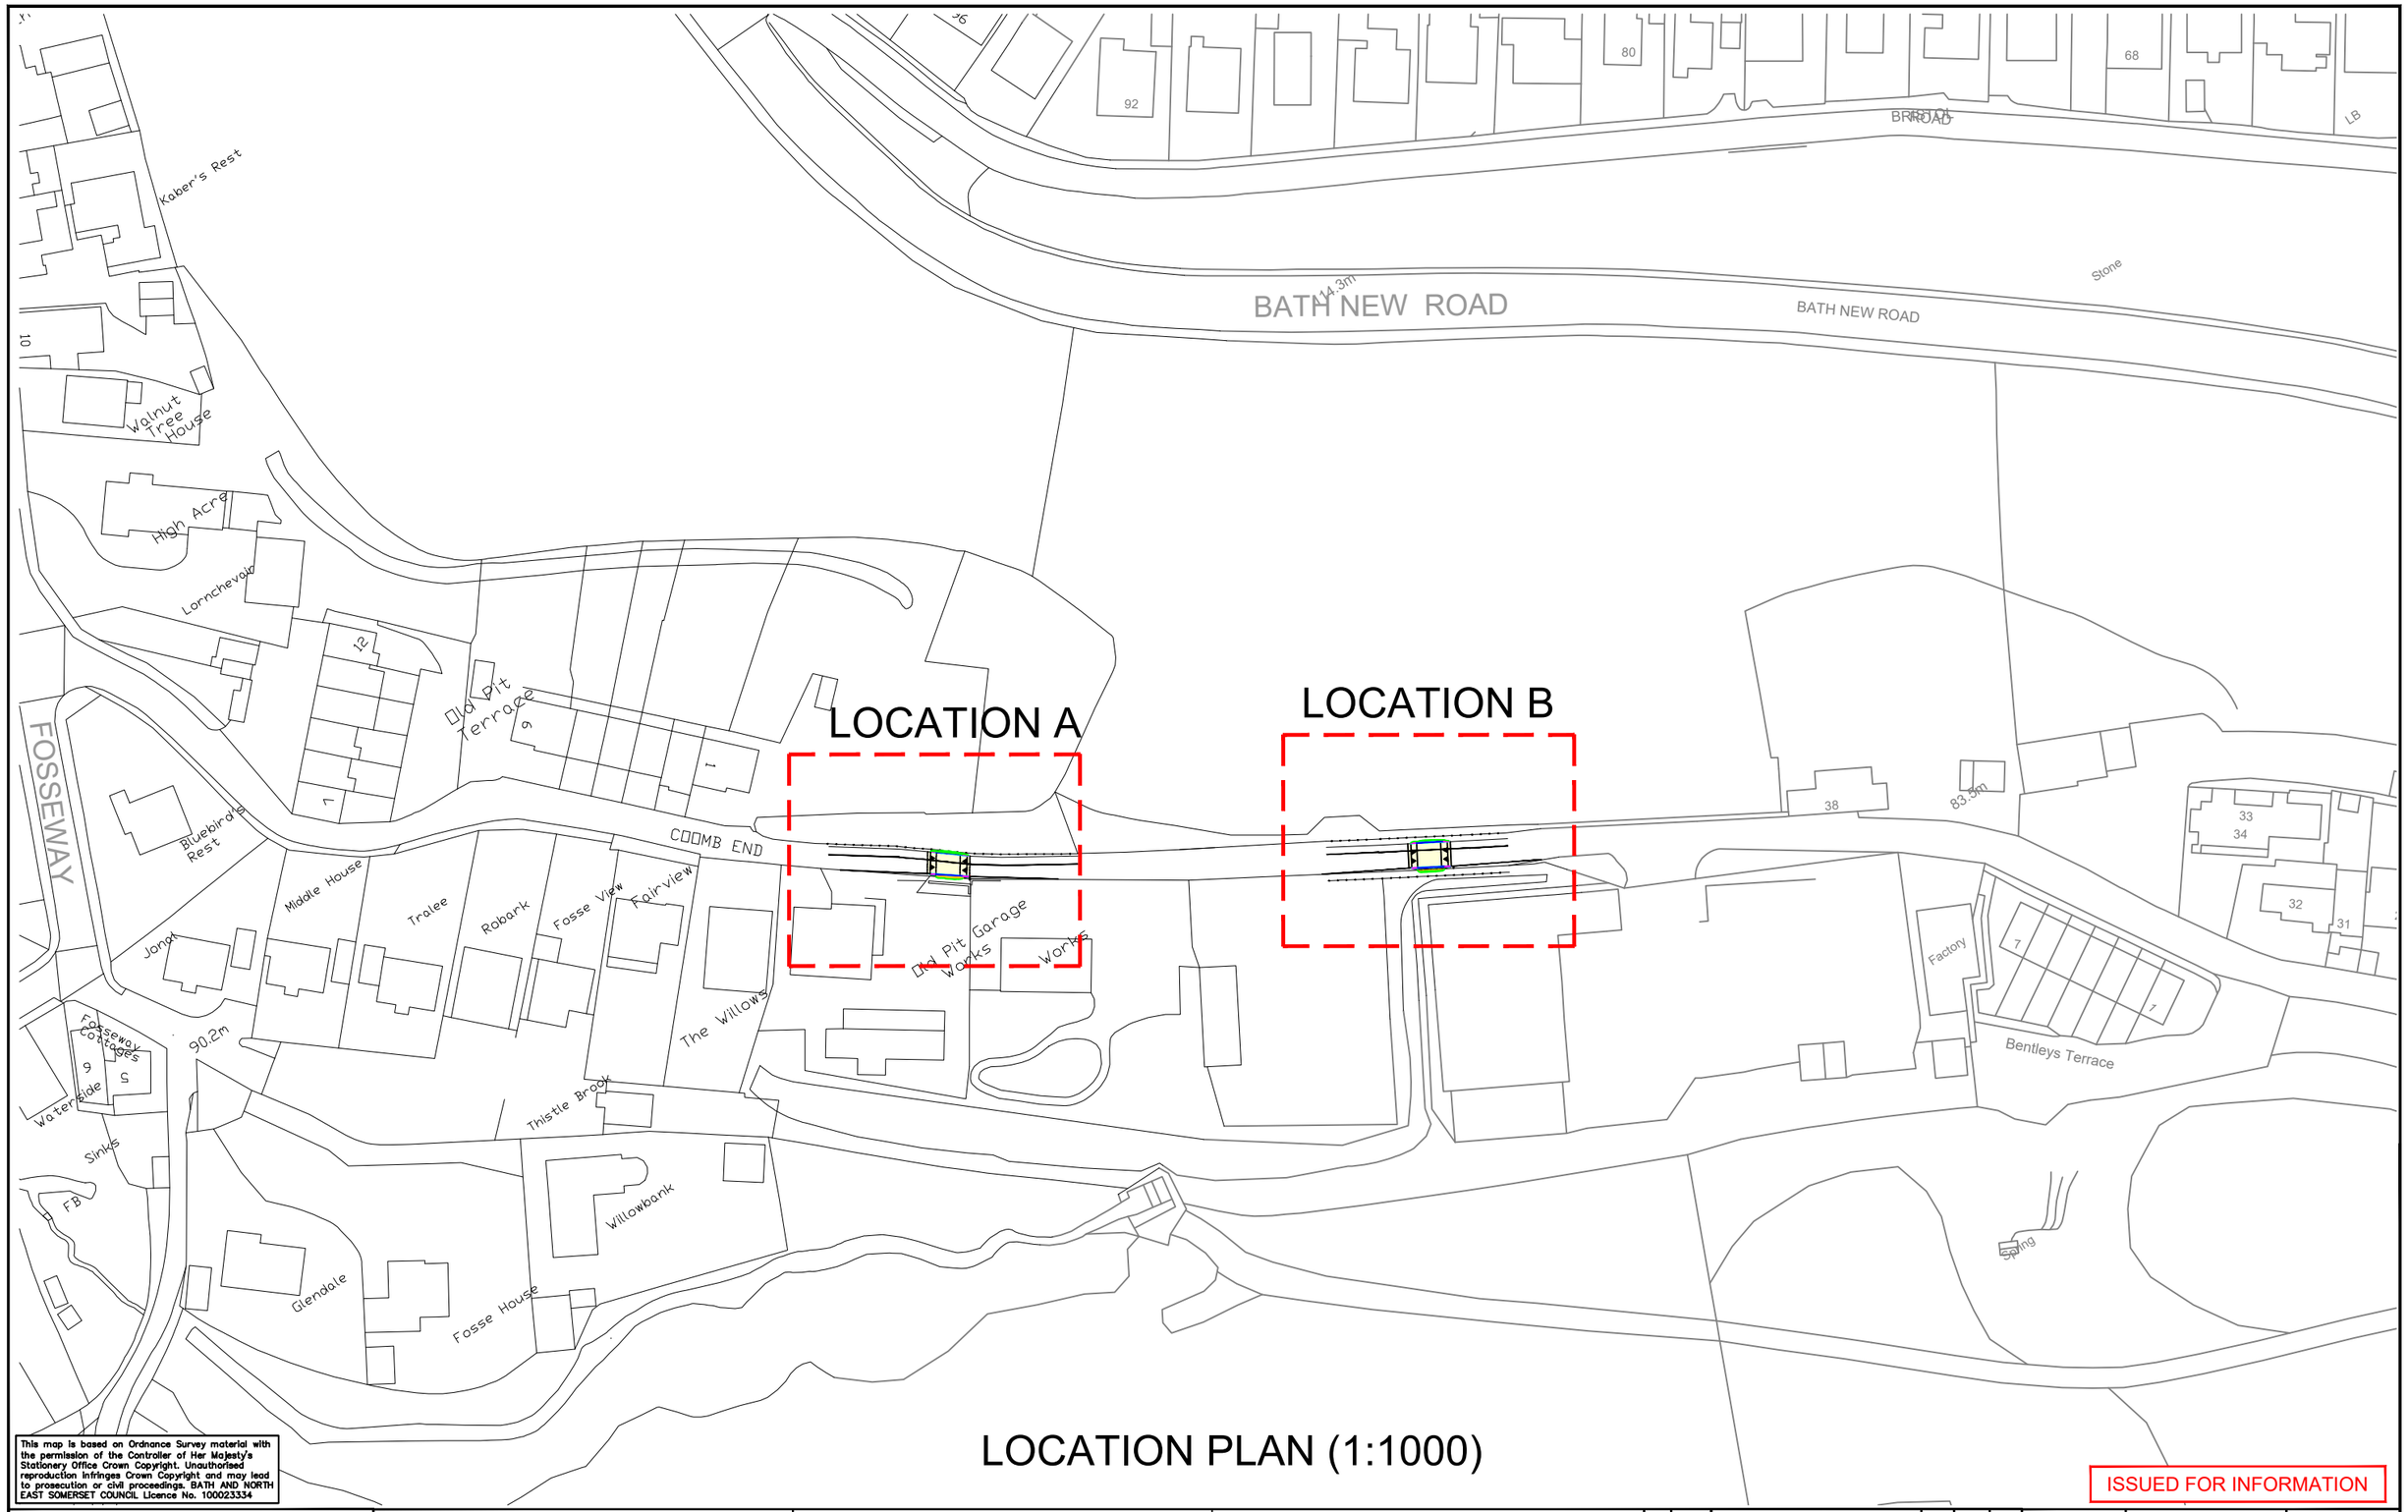


LOCATION PLAN (1:1000)

This map is based on Ordnance Survey material with the permission of the Controller of Her Majesty's Stationery Office Crown Copyright. Unauthorised reproduction infringes Crown Copyright and may lead to prosecution or civil proceedings. BATH AND NORTH EAST SOMERSET COUNCIL Licence No. 100023334

ISSUED FOR INFORMATION

Bath & North East Somerset Council

PAUL GARROD
Head of Highways Delivery
Place Management

PRODUCED BY: DESIGN GROUP

SCHEME TITLE: COOMBE END ROAD, RADSTOCK TRAFFIC CALMING SPEED TABLES

DRAWING TITLE: PROPOSED SPEED TABLE LOCATIONS ( A and B)

| REV. | DATE | REVISIONS | DRWN. | CHKD. | APROV. |
|---|---|---|---|---|---|
| - | 18.06.26 | ISSUED FOR INFORMATION. | TRH | SP | DB |
| - | 02.06.26 | FIRST DRAFT. | TRH | SP | DB |

| | | |
|---|---|---|
| DATE JUNE 2026 | DRAWN BY TRH | APPROVED BY DB |
| SCALE 1:1000@A3 | CHECKED SP | |
| CLIENT REF. COOMBE END ROAD, RADSTOCK TRAFFIC CALMING SPEED TABLES TABLE A and TABLE B LOCATIONS | | |
| DRAWING No. TCL0063/01/LOCN | | REV. - |

S:\T&PPS\Active\Design & Projects\Highway Design\all files April26 - Mar27\TCL0063S - Combe End, Radstock - Speed Table\11 Drawings\TCL0063-01-LOCN Combe End Tables A and B Locn Plan.dwg