
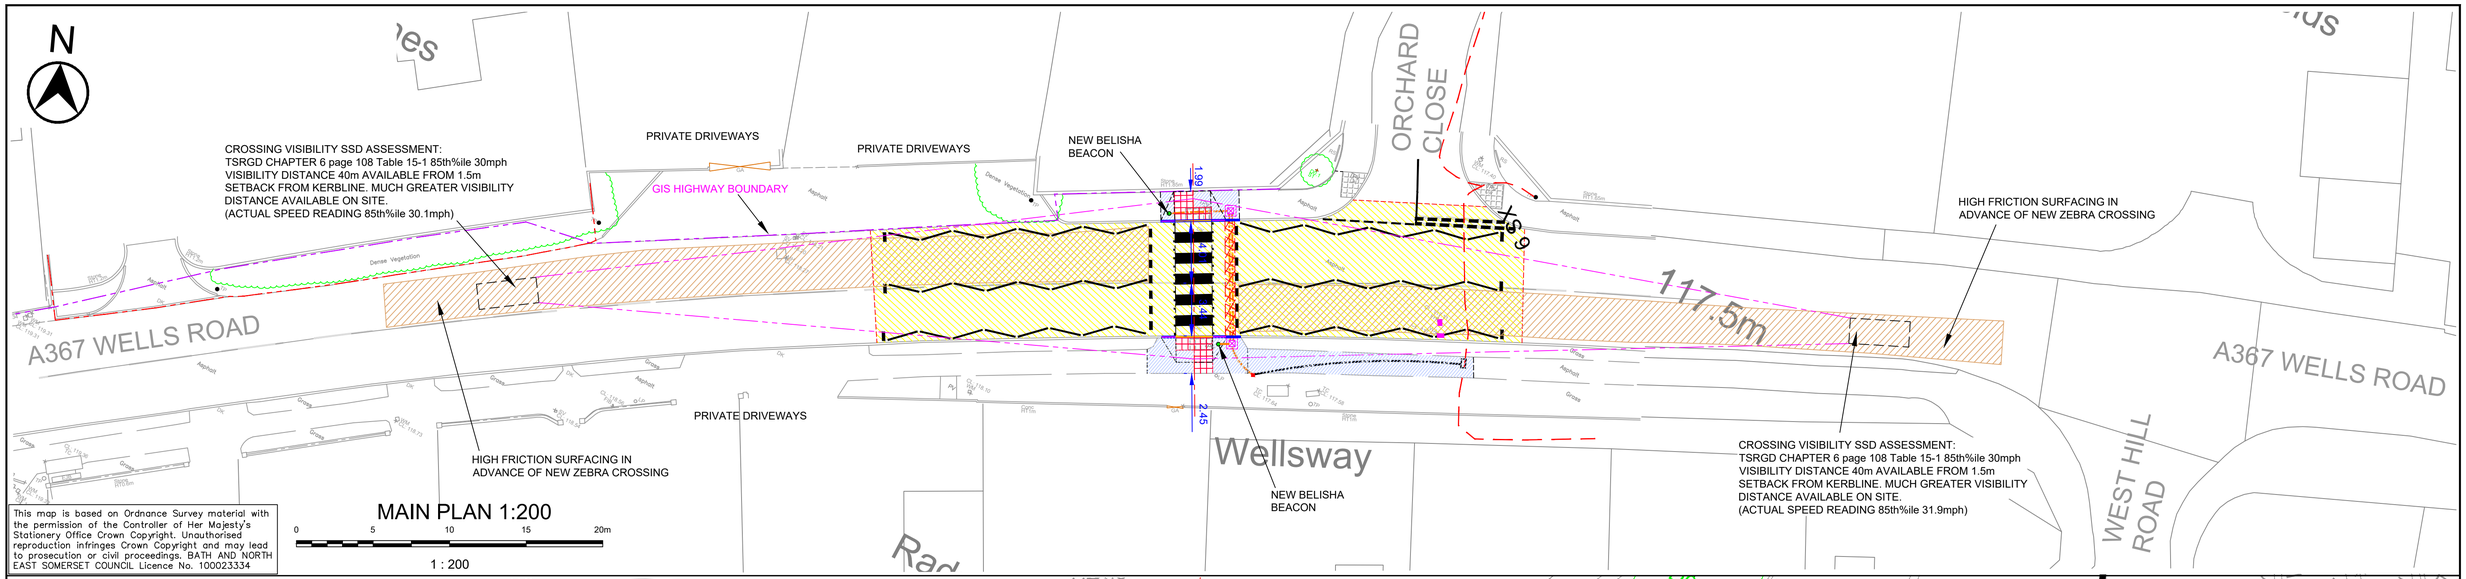


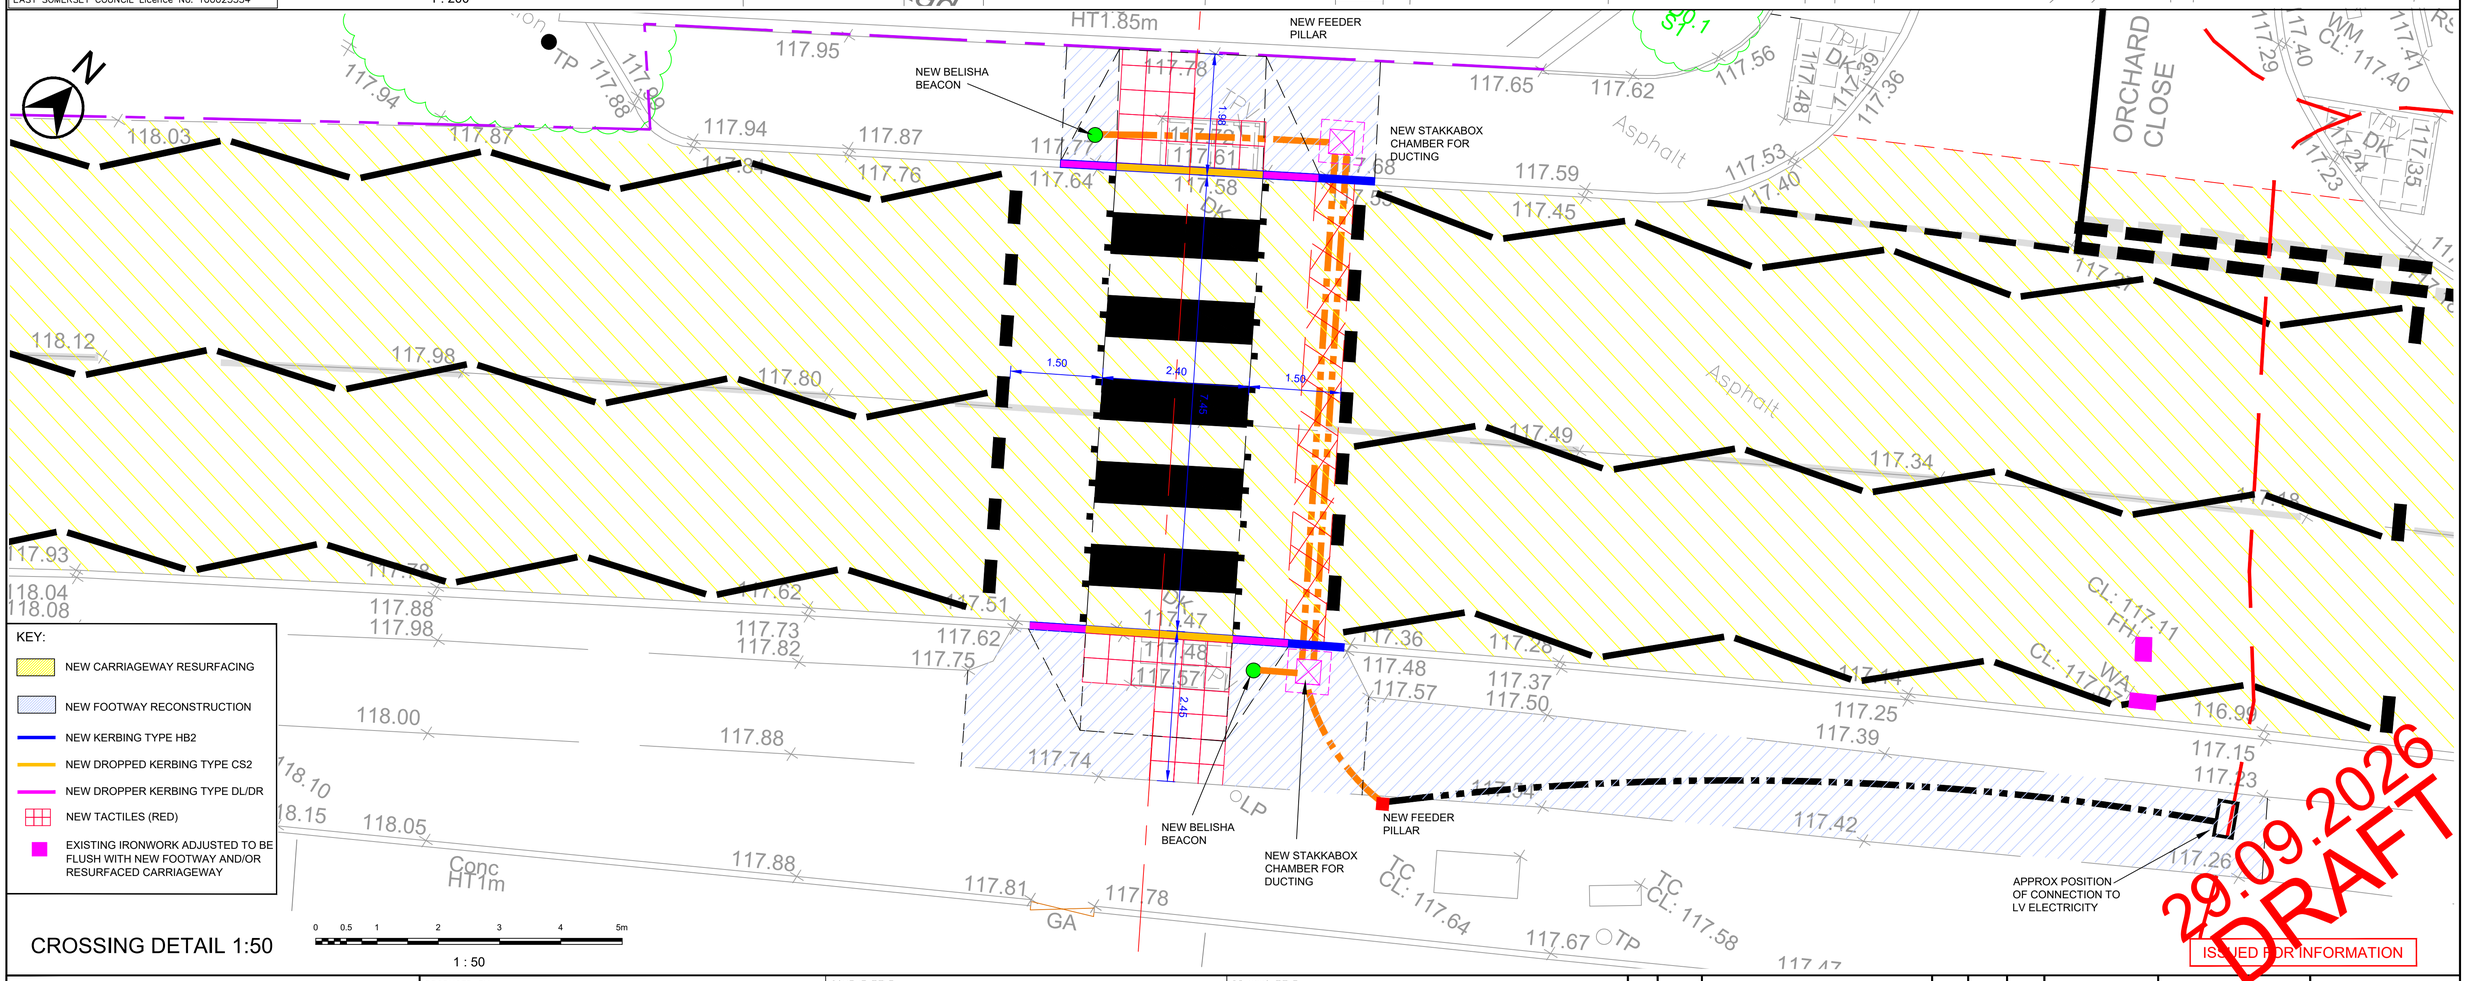

Bath & North East Somerset Council PAUL GARROD Head of Highways Delivery Place Management	PRODUCED BY DESIGN GROUP	SCHEME TITLE A367 WELLS Rd / WESTFIELD RADSTOCK CROSSING FACILITY	DRAWING TITLE PROPOSED ZEBRA CROSSING GENERAL ARRANGEMENT	-	xx.xx.26	ISSUED FOR INFORMATION.	TRH	SP	DB	DATE AUG 2026 / DRAWN BY TRH / APPROVED BY DB
				-	14.08.26	FIRST DRAFT.	TRH	SP	DB	SCALE AsShown@A1 / CHECKED SP
				REV.	DATE	REVISIONS	DRWN.	CHKD.	APROV.	CLIENT REF. A367 WELLS Rd / WESTFIELD RADSTOCK CROSSING FACILITY PROPOSED ZEBRA CROSSING G.A.
										DRAWING No. TCP0014/01/01 / REV. —

S:\T&PPS\Active\Design & Projects\Highway Design\all files April26 - Mar27\TCP0014 - A367 Wells Road at Elm Tree Av, Westfield - Footway and Crossing Imps\11 Drawings\TCP0014-01-01 A367 Wells Rd Westfield Zebra Optn GA.dwg