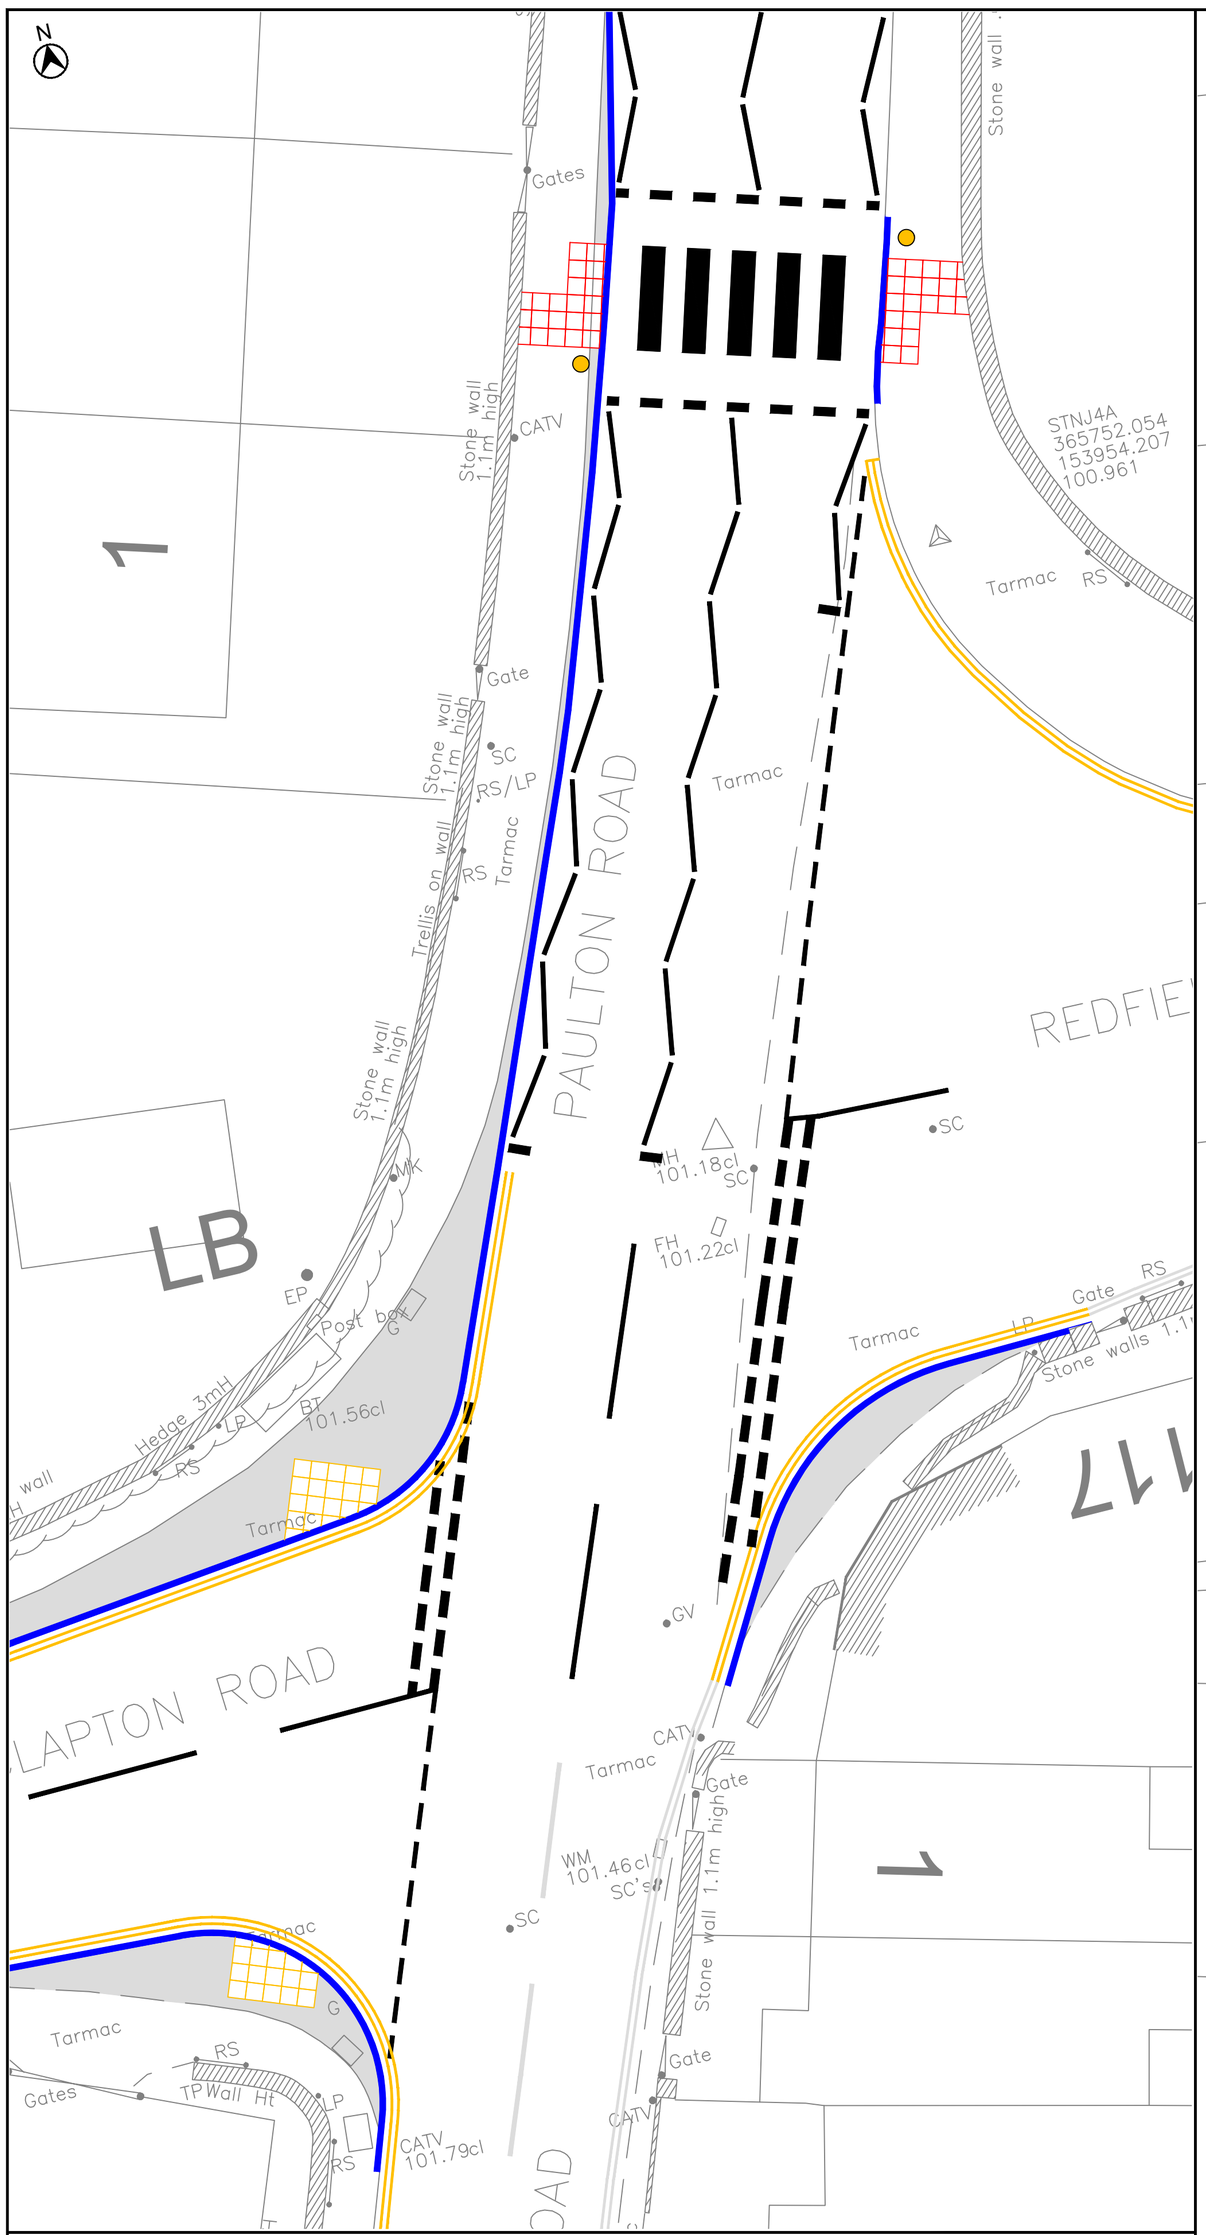

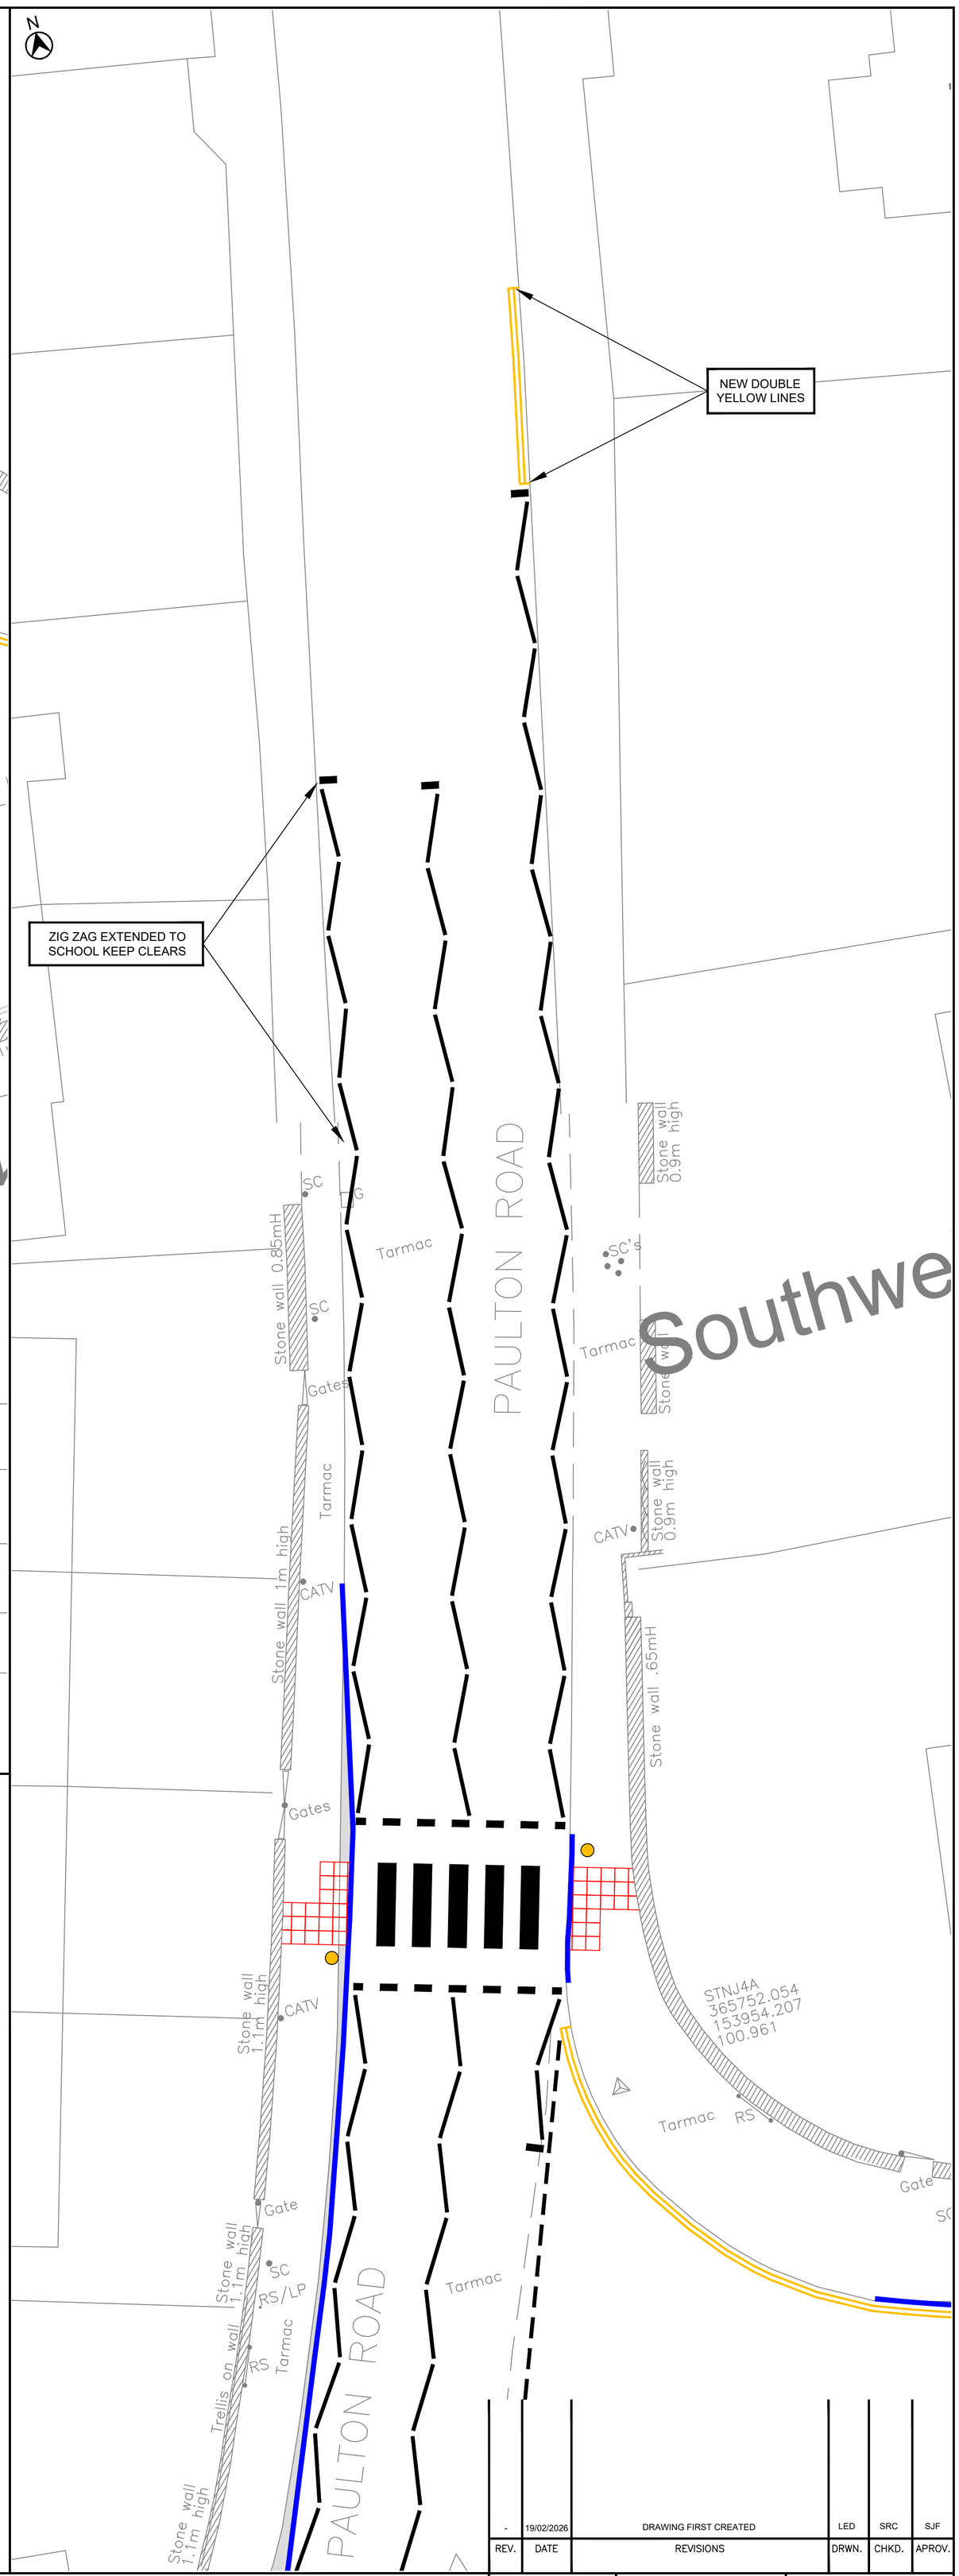

KEY:

- NEW KERBS
- NEW TACTILE PAVING BUFF COLOUR
- NEW TACTILE PAVING RED COLOUR
- EXISTING CARRIAGEWAY TO BE TAKEN UP AND REPLACED WITH FOOTWAY CONSTRUCTION
- PROPOSED BEACONS
- PROPOSED ROAD MARKINGS (WHITE)
- PROPOSED ROAD MARKINGS (YELLOW)
- EXISTING ROAD MARKINGS

NOTES:

1. THIS DRAWING IS NOT TO BE SCALED

0 1 2 4 6 8 10m

1 : 100

ISSUED FOR INFORMATION

This map is based on Ordnance Survey material with the permission of the Controller of Her Majesty's Stationery Office Crown Copyright. Unauthorised reproduction infringes Crown Copyright and may lead to prosecution or civil proceedings. BATH AND NORTH EAST SOMERSET COUNCIL Licence No. 100023334

REV.	DATE	REVISIONS	DRWN.	CHKD.	APROV.
-	19/02/2026	DRAWING FIRST CREATED	LED	SRC	SJF

Bath & North East Somerset Council

PAUL GARROD
Head of Highways Delivery
Place Management

PRODUCED BY
DESIGN GROUP

SCHEME TITLE
REDFIELD RD AND CLAPTON RD
PEDESTRIAN IMPROVEMENT

DRAWING TITLE
TRO–PAULTON ROAD ZEBRA CROSSING

DATE FEB 2026	DRAWN BY LED	APPROVED BY SJF
SCALE As Shown@A1	CHECKED SRC	

CLIENT REF. REDFIELD RD AND CLAPTON RD PEDESTRIAN IMPROVEMENT TRO–PAULTON ROAD ZEBRA CROSSING

DRAWING No. TCY0019/TRO/ZC1

REV. —

S:\T&PPS\ACTIVE\DESIGN & PROJECTS\HIGHWAY DESIGN\ALL FILES APRIL25 - MAR26\TCY0019 - REDFIELD RD AND CLAPTON RD PED IMP\11 DRAWINGS\01 SCHEME OVERVIEW DRAWINGS\TCY0019-TRO-ZC1.DWG