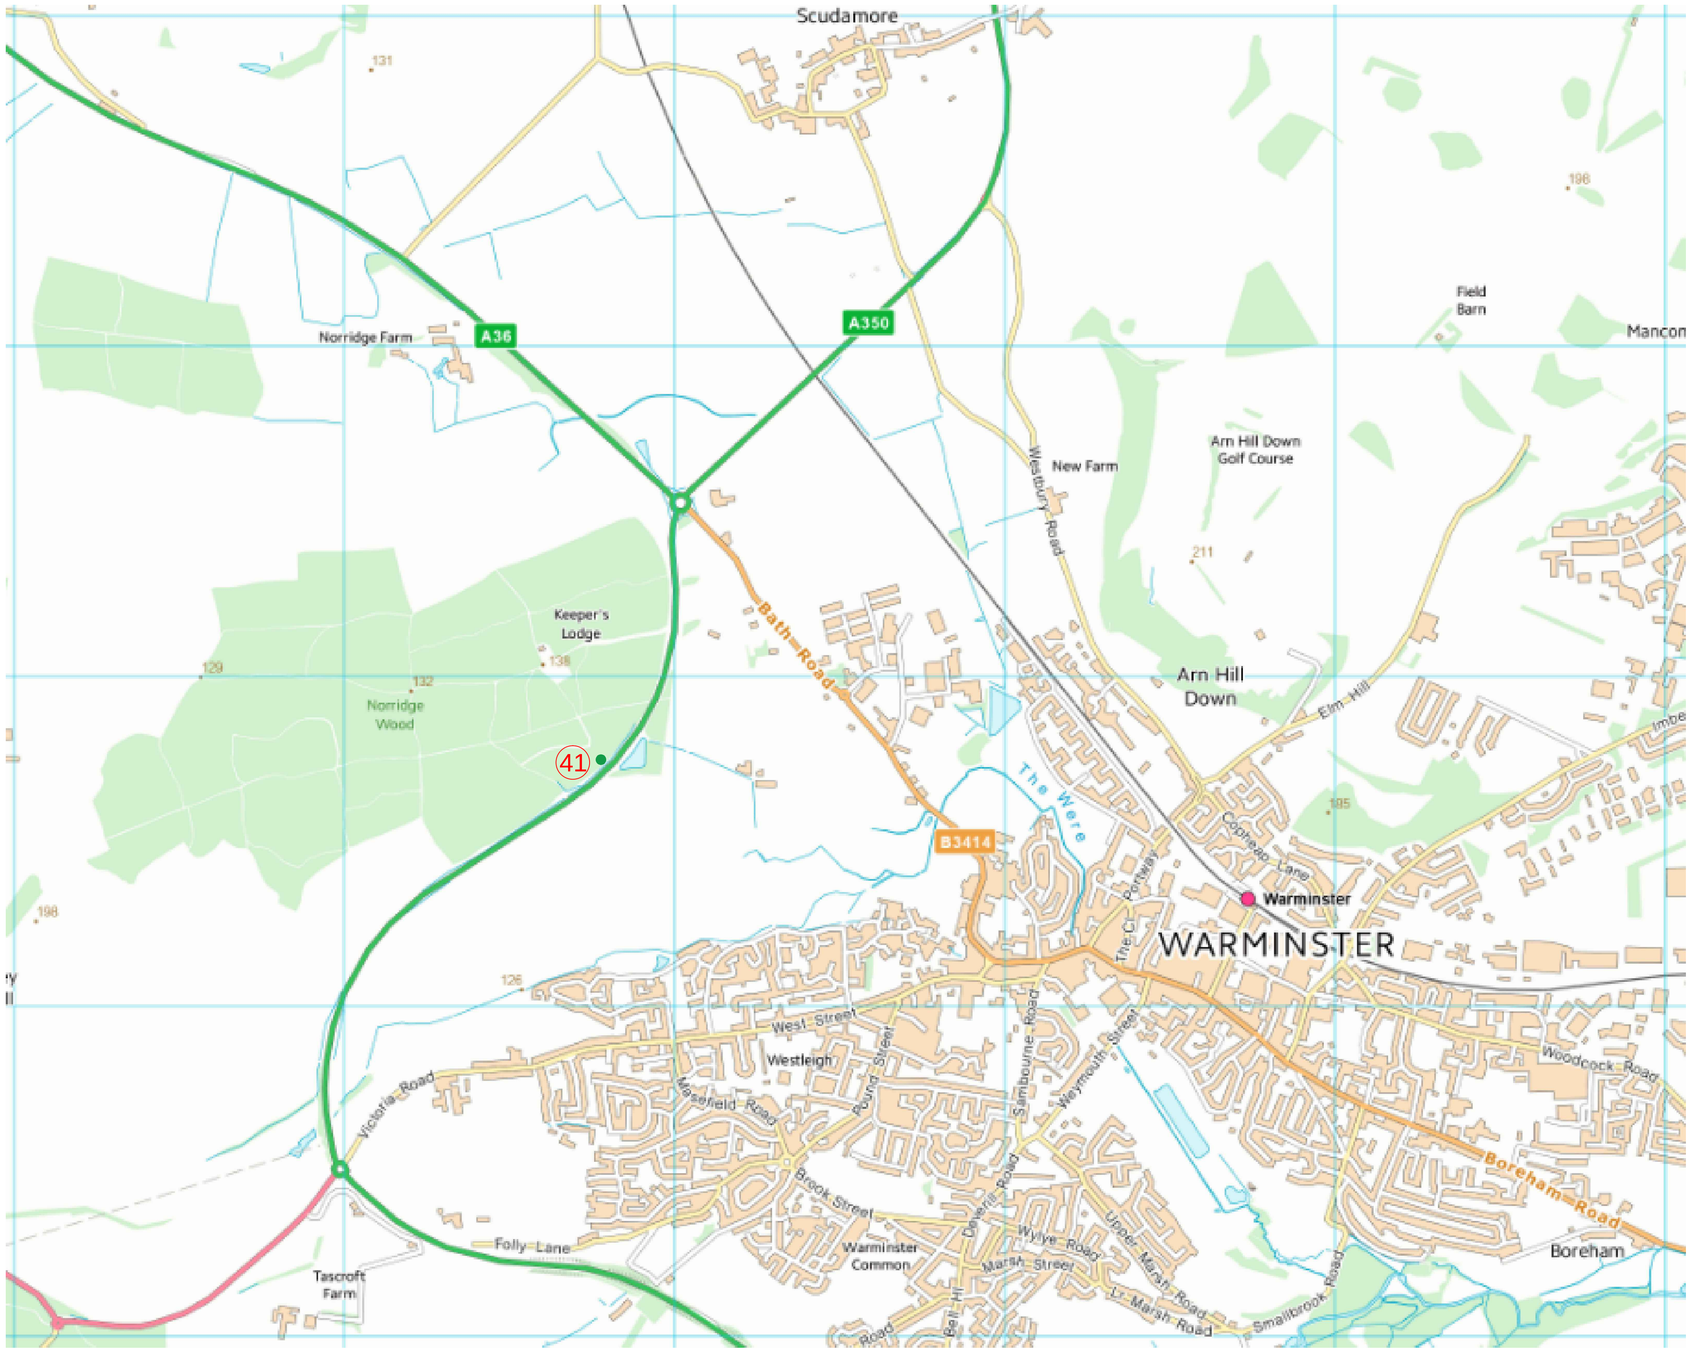

Key

- Proposed CAZ Boundary
- 10 CAZ Boundary Crossing Points Location Reference
- Proposed CAZ Boundary Entry Signage
- Proposed CAZ Boundary Exit Signage
- Proposed ANPR Camera (Arrow Shows Direction)
- Proposed Warning Approach Signage LA Owned
- Proposed Warning Approach Signage HE Owned
- Park and Ride CAZ Signage
- 10 Warning Approach Signage Location Reference
- Potential CAZ Boundary Extension
- Bath Fibre Network

Rev	By	Chkd	Apprvd	Date	Description
A	CC	DL	BL	19.03	Final OBC Submission
P1	CC	DL	BL	18.07	Preliminary

Client

Bath & North East Somerset Council

Jacobs
1 The Square, Temple Quay, Bristol, BS1 6DG
Tel: +44 (0)1179102580 Fax: +44 (0)1179102581
www.CH2M.com

JACOBS

Project

Bath Clean Air Zone

Drawing

Proposed Highway Signage
A36 Warminster

Drawn by : CC Date : 05.03.19
Checked by : DL Date : 05.03.19
Approved by : BL Date : 05.03.19

Drawing No. 674726.BR.42.01-012
Revision A

Drawing Scale : NTS

Drawing file path & name :
Xreference file path
User and Plot Date

This map is reproduced from Ordnance Survey material by Halcrow, a CH2M HILL company, on behalf of BATH&NORTHEASTSOMERSETCOUNCIL with the permission of the Controller of Her Majesty's Stationery Office, Crown copyright. Unauthorised reproduction infringes Crown copyright and may lead to prosecution or civil proceedings.
Licence Number: 100023334