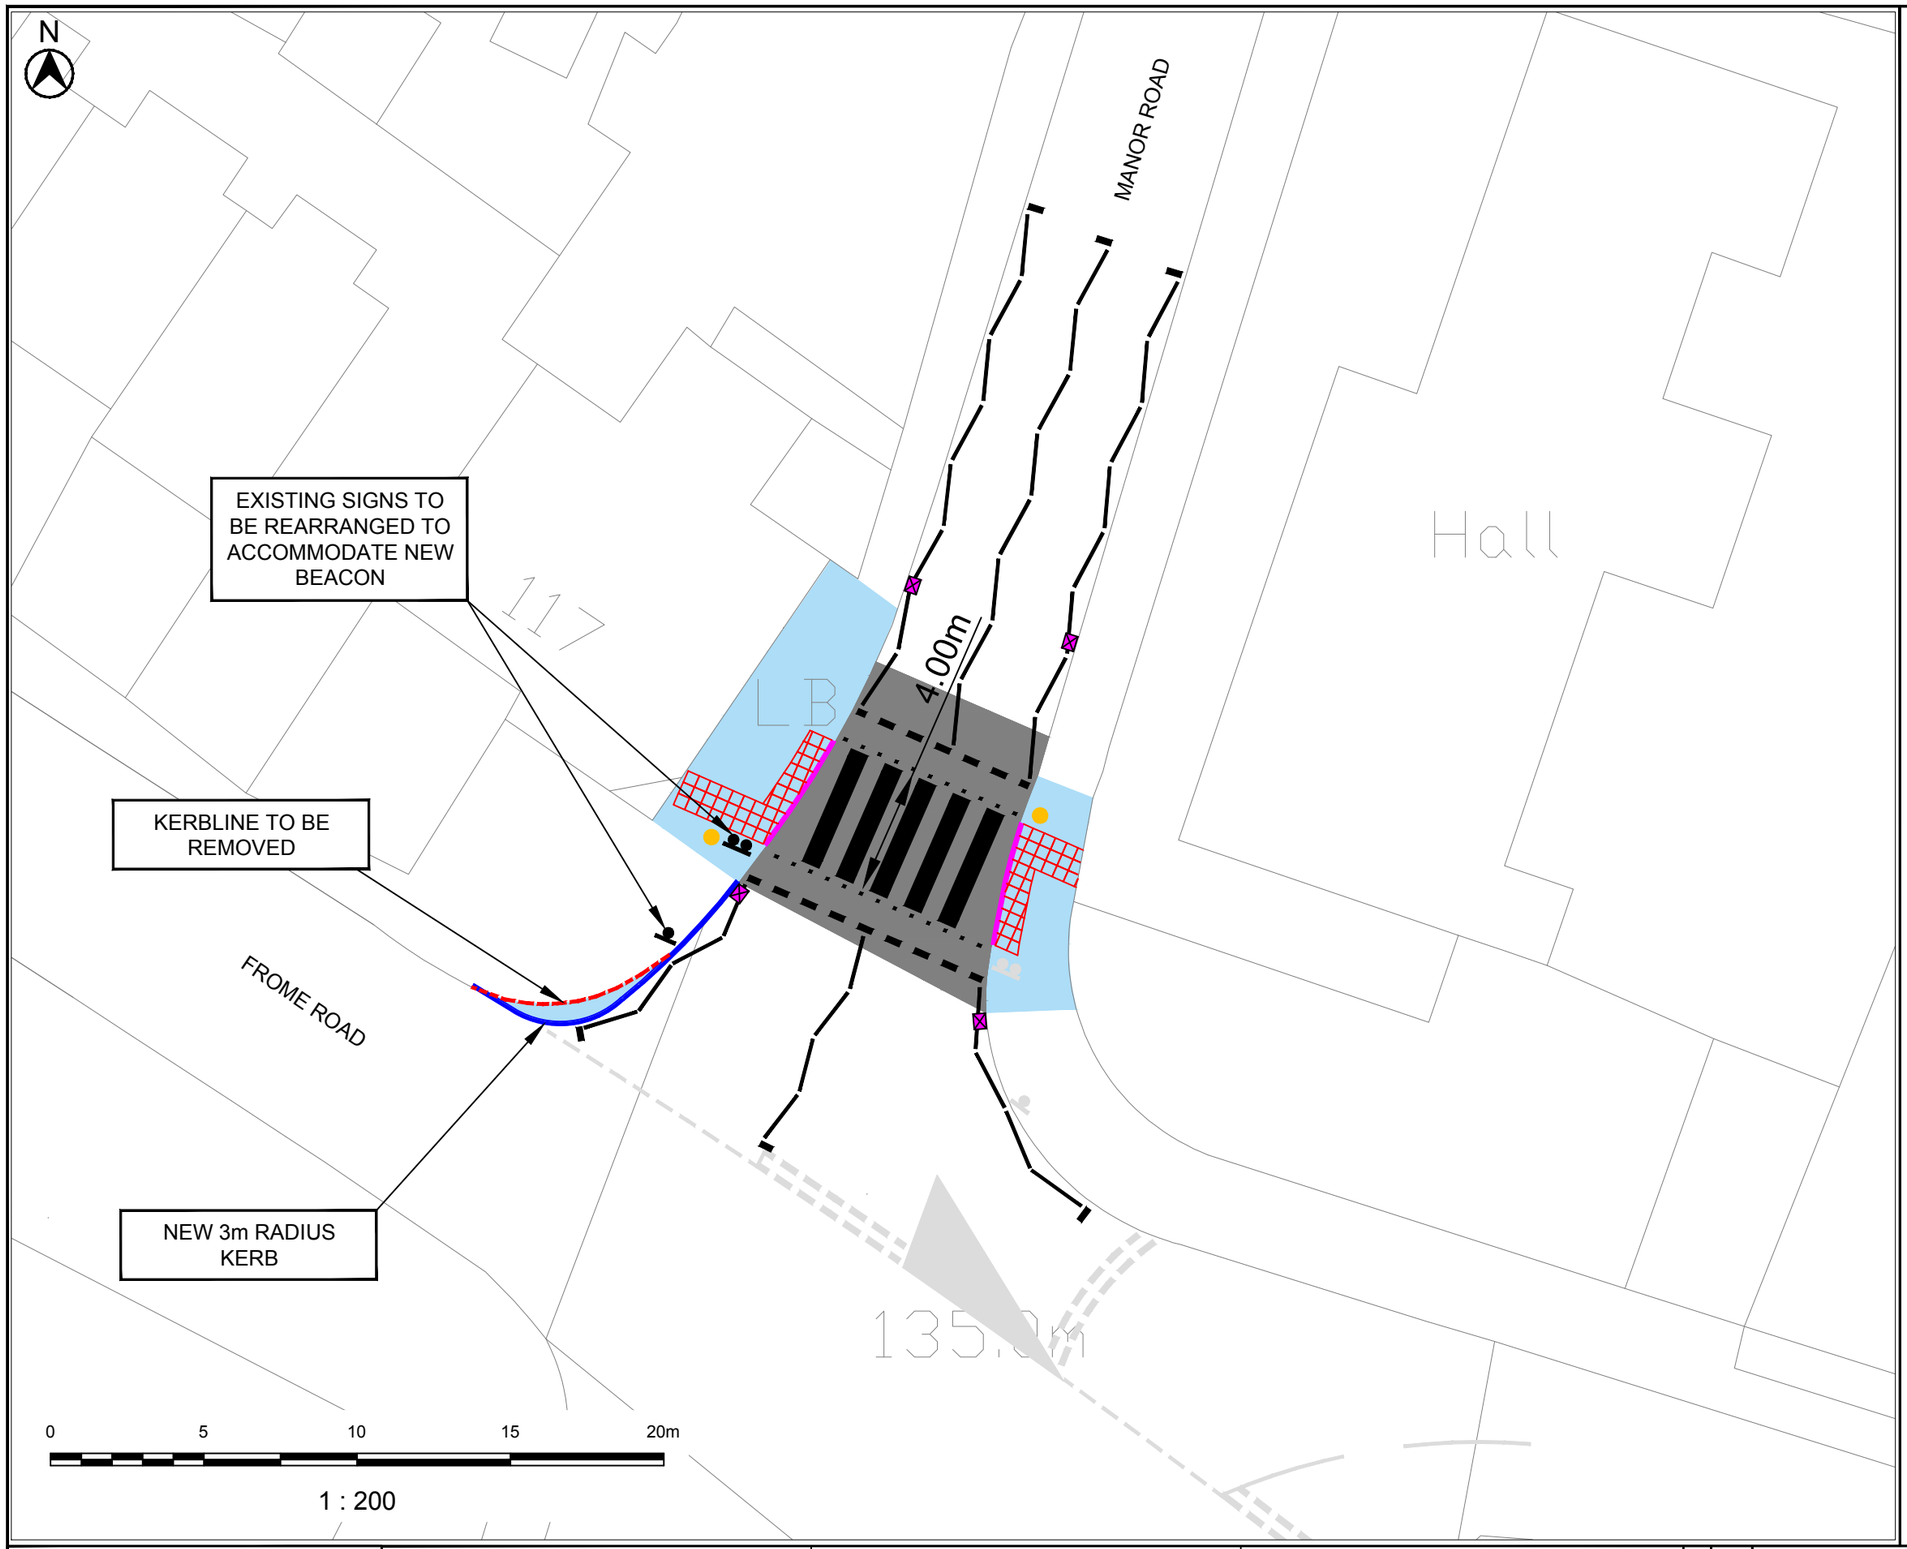

KEY:

- NEW FOOTWAY
- NEW PRECAST CONCRETE KERBS
- NEW BLISTER TACTILES (RED)
- NEW BELISHA BEACONS
- EXISTING TABLE
- EXISTING FLUSH KERBS
- EXISTING ROAD SIGNS
- EXISTING GULLY

DRAFT

ISSUED FOR INFORMATION

This map is based on Ordnance Survey material with the permission of the Controller of Her Majesty's Stationery Office Crown Copyright. Unauthorised reproduction infringes Crown Copyright and may lead to prosecution or civil proceedings. BATH AND NORTH EAST SOMERSET COUNCIL Licence No. 100023334

Bath & North East Somerset Council

GARY PEACOCK
DEPUTY GROUP MANAGER – HIGHWAYS AND TRANSPORT ENVIRONMENTAL SERVICES

PRODUCED BY: DESIGN GROUP

SCHEME TITLE: SCHOOL ZEBRA CROSSINGS

DRAWING TITLE: MANOR ROAD GENERAL ARRANGEMENT

REV.	DATE	REVISIONS	DRWN.	CHKD.	APROV.
-	24/03/2022	DRAWING FIRST CREATED	LED	DMM	DB

DATE MAR 2022	DRAWN BY LED	APPROVED BY DB
SCALE 1:200@A3	CHECKED DMM	
CLIENT REF. SCHOOL ZEBRA CROSSINGS MANOR ROAD GENERAL ARRANGEMENT		
DRAWING No. TC8439/02/01		REV. -

S:\T&PPS\ACTIVE\DESIGN & PROJECTS\HIGHWAY DESIGN\ALL FILES APRIL21- MAR22\TC8439 SCHOOL ZEBRA CROSSINGS\11 DRAWINGS\MANOR ROAD\TC8439-02-01.DWG