LOCATION PLAN
NOT TO SCALE

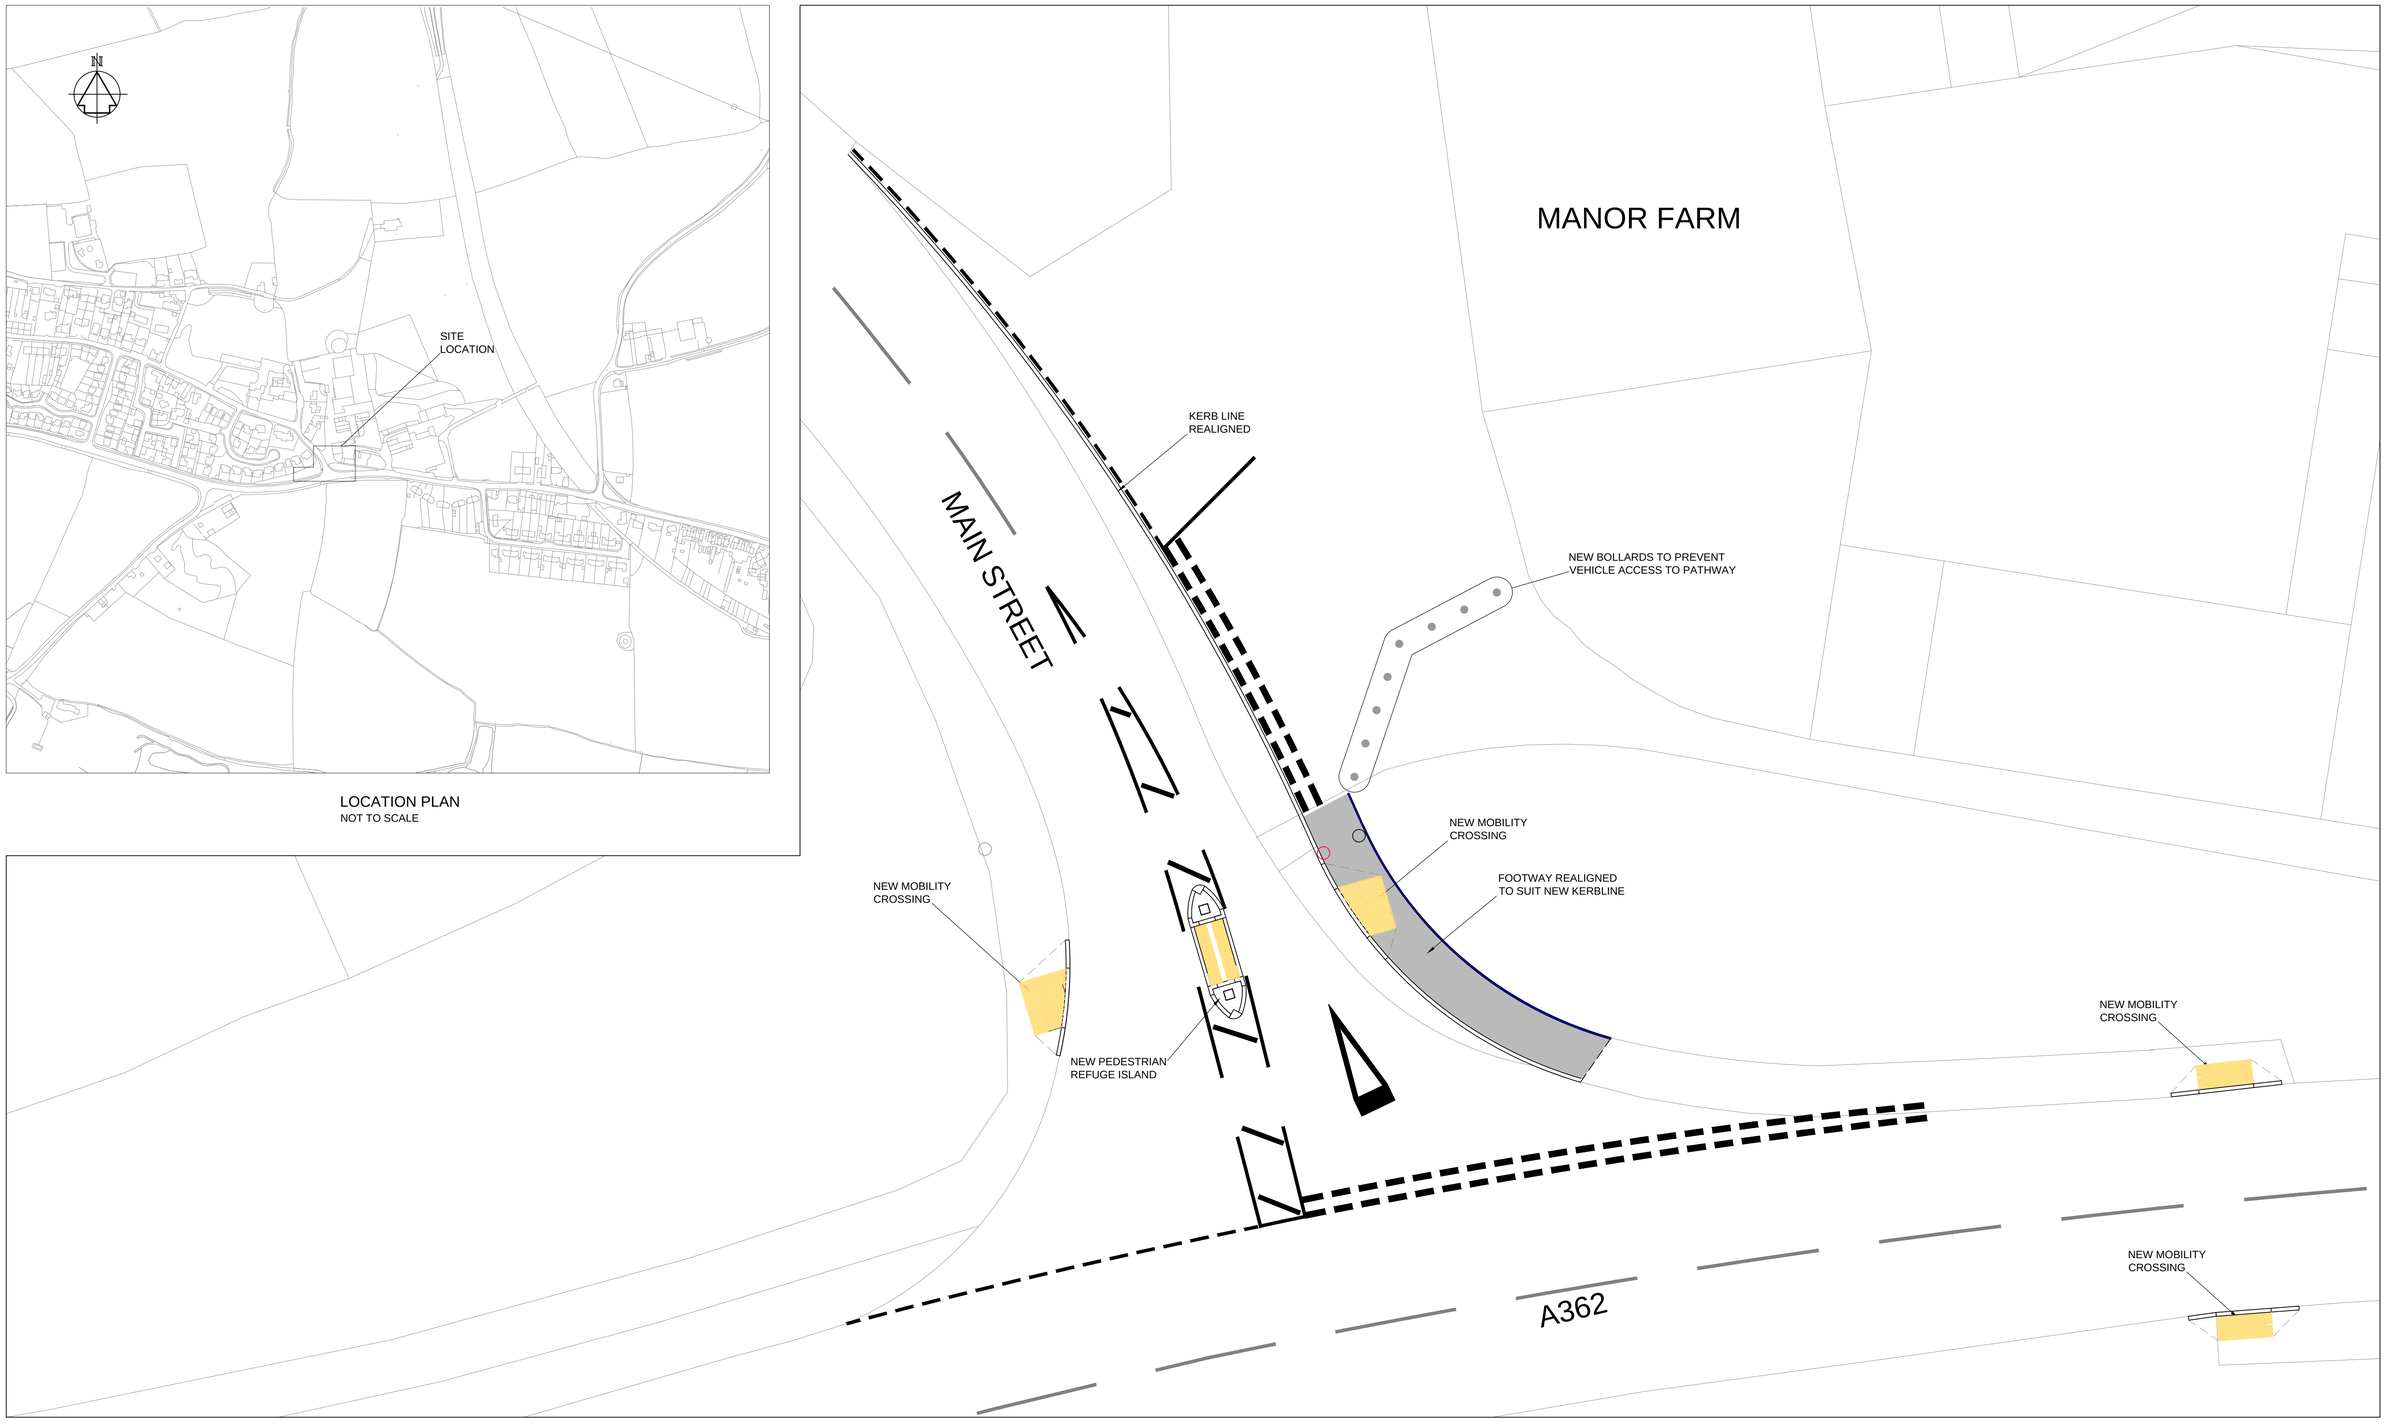

This map is based on Ordnance Survey material with the permission of the Controller of Her Majesty's Stationery Office (c) Crown Copyright. Unauthorised reproduction infringes Crown Copyright and may lead to prosecution or civil proceedings. BATH AND NORTH EAST SOMERSET COUNCIL Licence No. 100023334

GENERAL ARRANGEMENT
SCALE 1:100 @ A1

ISSUED FOR CONSTRUCTION

Bath & North East Somerset Council

KELVIN PACKER
SERVICE MANAGER – HIGHWAYS & PARKING
ENVIRONMENTAL SERVICES

PRODUCED BY: DESIGN GROUP

SCHEME TITLE: FARRINGTON GURNEY ROAD SAFETY IMPROVEMENTS

DRAWING TITLE: GENERAL ARRANGEMENT (MANOR FARM)

REV.	DATE	REVISIONS	DRWN.	CHKD.	APROV.

DATE AUG 2015	DRAWN BY BGS	APPROVED BY SRC
SCALE AS SHOWN	CHECKED TP	

CLIENT REF. FARRINGTON GURNEY ROAD SAFETY IMPROVEMENTS
GENERAL ARRANGEMENT (MANOR FARM)

DRAWING No. TC8755/105 REV.

S:\T&PPS\Active\Design & Projects\Highway Design\All files April15 - Mar16\TC8755 A362 Farrington Safety Improvements\11 Drawings\105 GA.dwg